REG	STATE	PROJECT	SHEET NO.	TOTAL SHEETS
REG	ST	PROJECT NUMBER PROJECT NAME	G4	G12

Refer to Geotech Report.

NOTE:

1. See the Geotechnical Report CO-FX-063-03-05 dated September 2003 for borehole information.

Show north arrow and appropriate scale.

Use text style 'Metric Italic, Standard Text' found in the CFLHD text style library cfl_english_text_styles.dgnlib.
Refer to the CADD Manual Chapter 5 located on the CFL website for more information:
http://www.cflhd.gov/cadd/CaddManDocs/Chapter05_x30.pdf

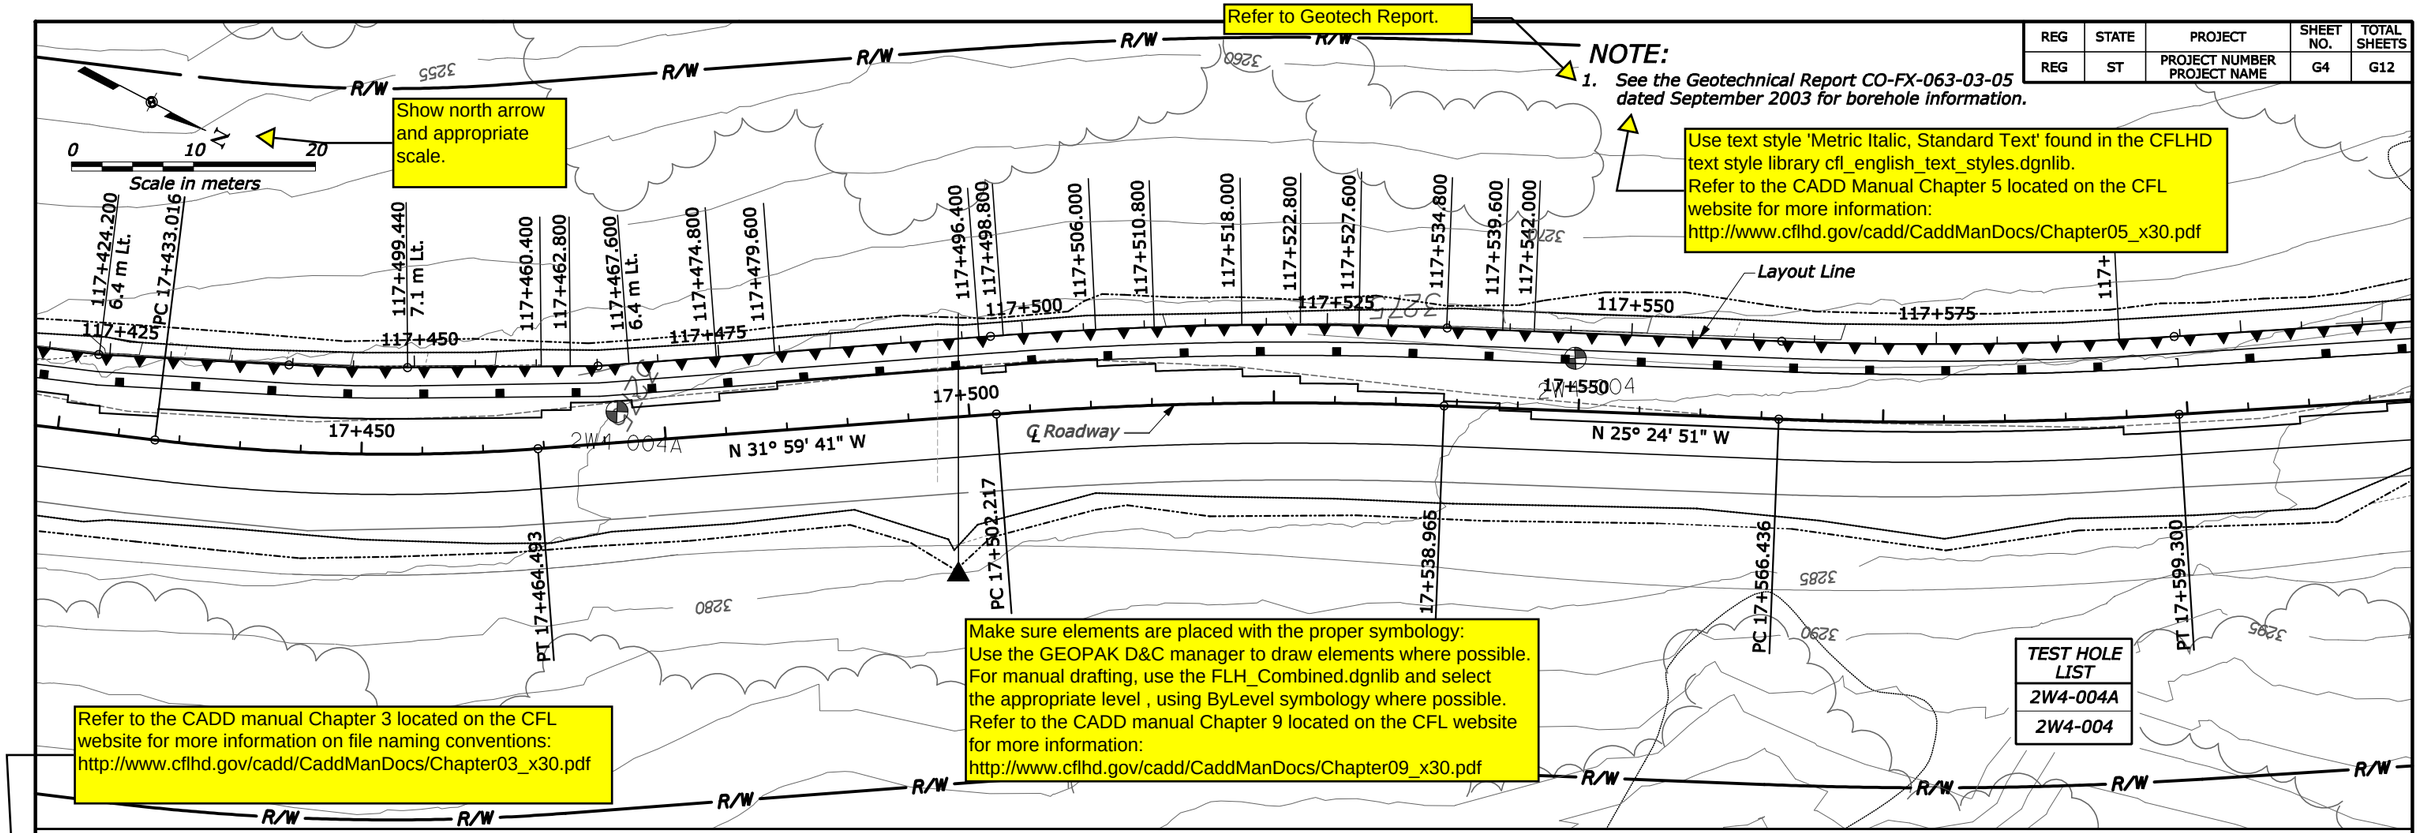

TEST HOLE LIST
2W4-004A
2W4-004

Make sure elements are placed with the proper symbology:
Use the GEOPAK D&C manager to draw elements where possible.
For manual drafting, use the FLH_Combined.dgnlib and select the appropriate level , using ByLevel symbology where possible.
Refer to the CADD manual Chapter 9 located on the CFL website for more information:
http://www.cflhd.gov/cadd/CaddManDocs/Chapter09_x30.pdf

Refer to the CADD manual Chapter 3 located on the CFL website for more information on file naming conventions:
http://www.cflhd.gov/cadd/CaddManDocs/Chapter03_x30.pdf

Grade matches plan & profile sheet

Show proposed culverts.

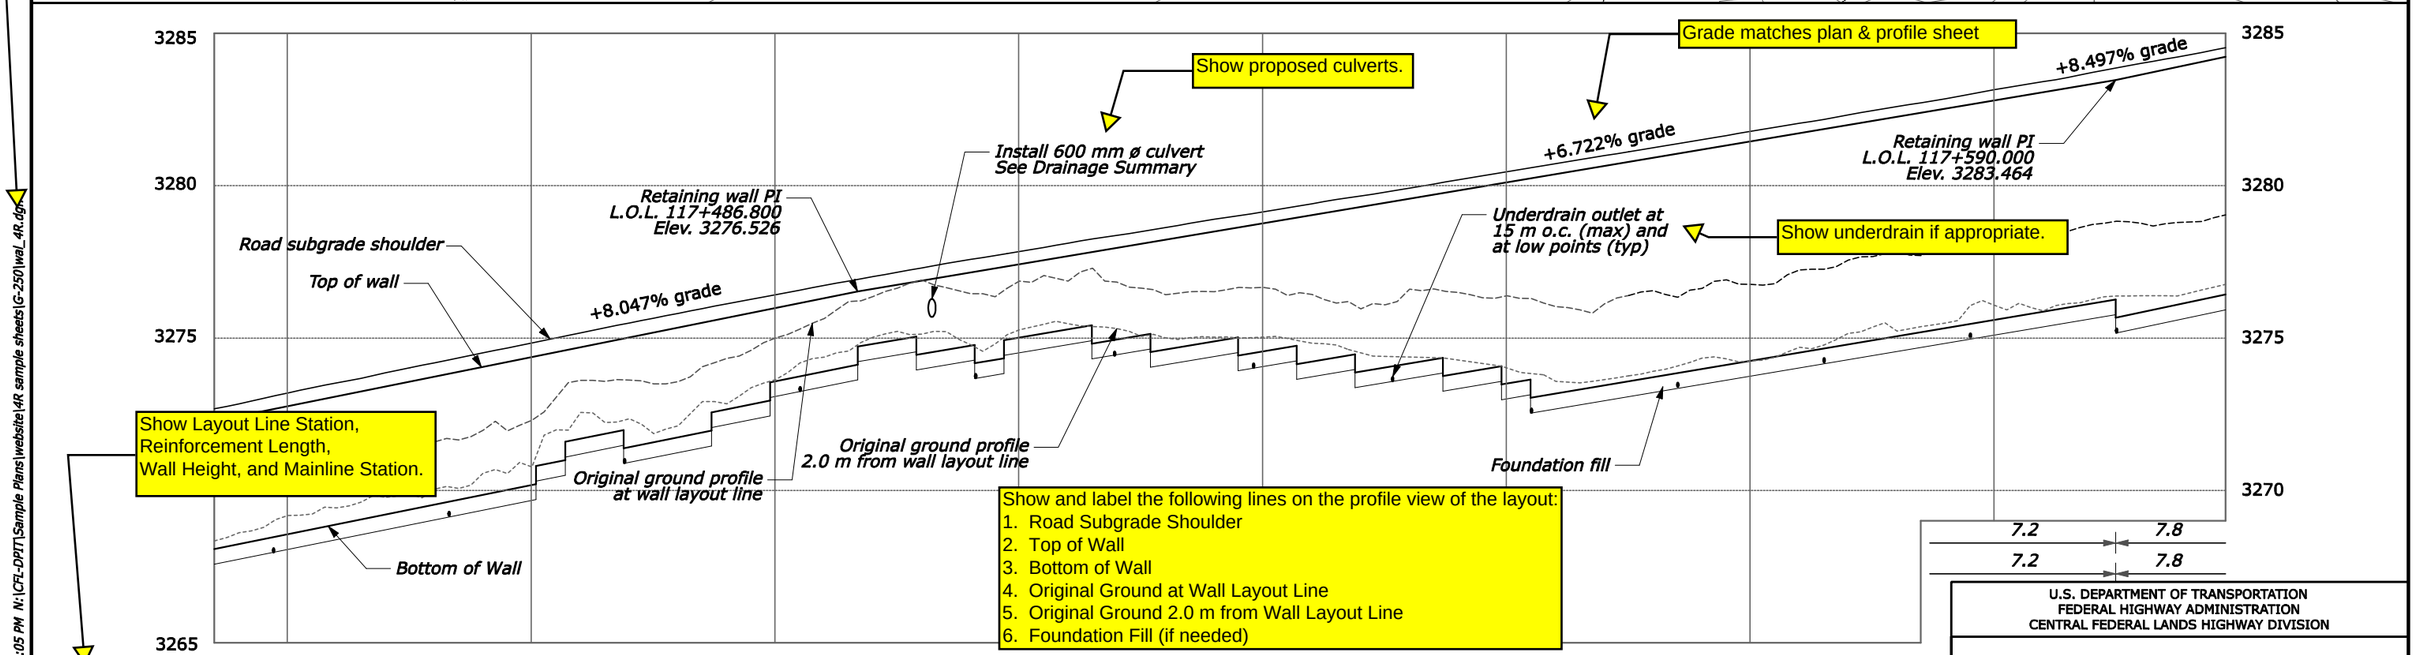

Show underdrain if appropriate.

Show Layout Line Station, Reinforcement Length, Wall Height, and Mainline Station.

Show and label the following lines on the profile view of the layout:
1. Road Subgrade Shoulder
2. Top of Wall
3. Bottom of Wall
4. Original Ground at Wall Layout Line
5. Original Ground 2.0 m from Wall Layout Line
6. Foundation Fill (if needed)

| | | |