REG	STATE	PROJECT	SUBSET NO.	SHEET NO.
8	UT	UT PFH 39-1(2) SEVENMILE GOOSEBERRY	X44	45

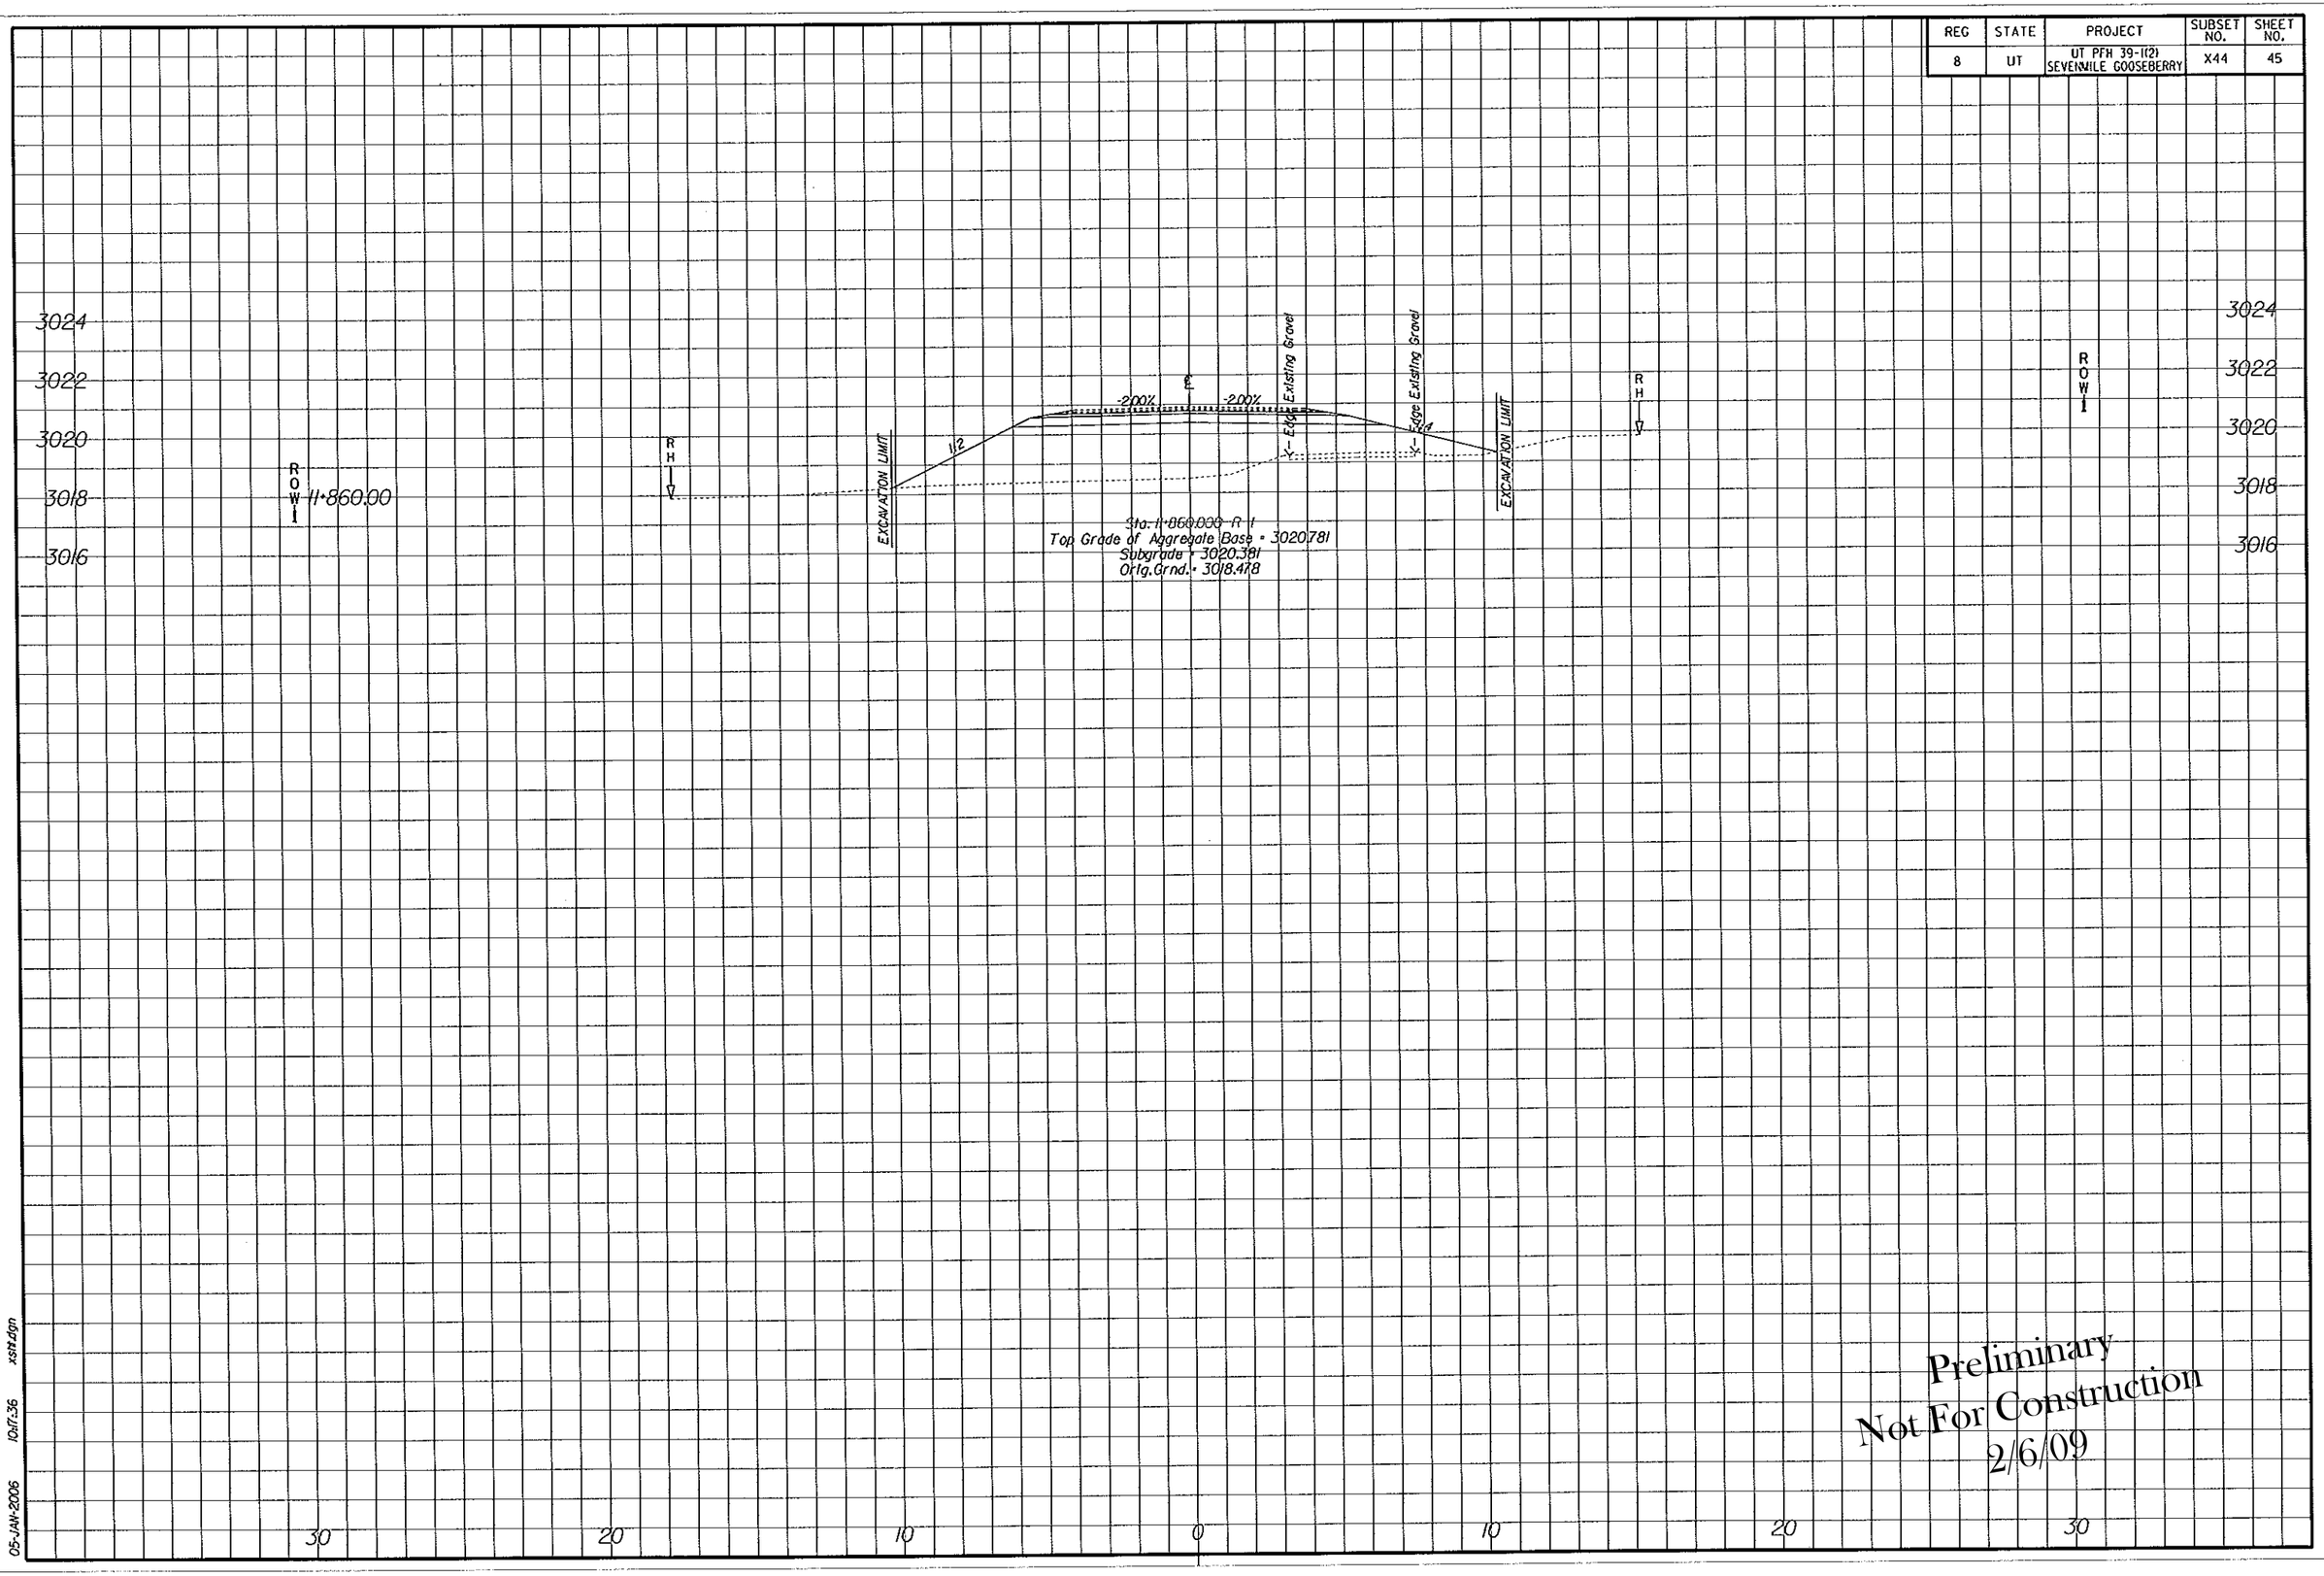

Preliminary
Not For Construction
2/6/09

05-JAN-2006 10:11:36 xsst.dgn

REG	STATE	PROJECT	SUBSET NO.	SHEET NO.
8	UT	UT PFH 39-1(2) SEVENMILE GOOSEBERRY	X45	46

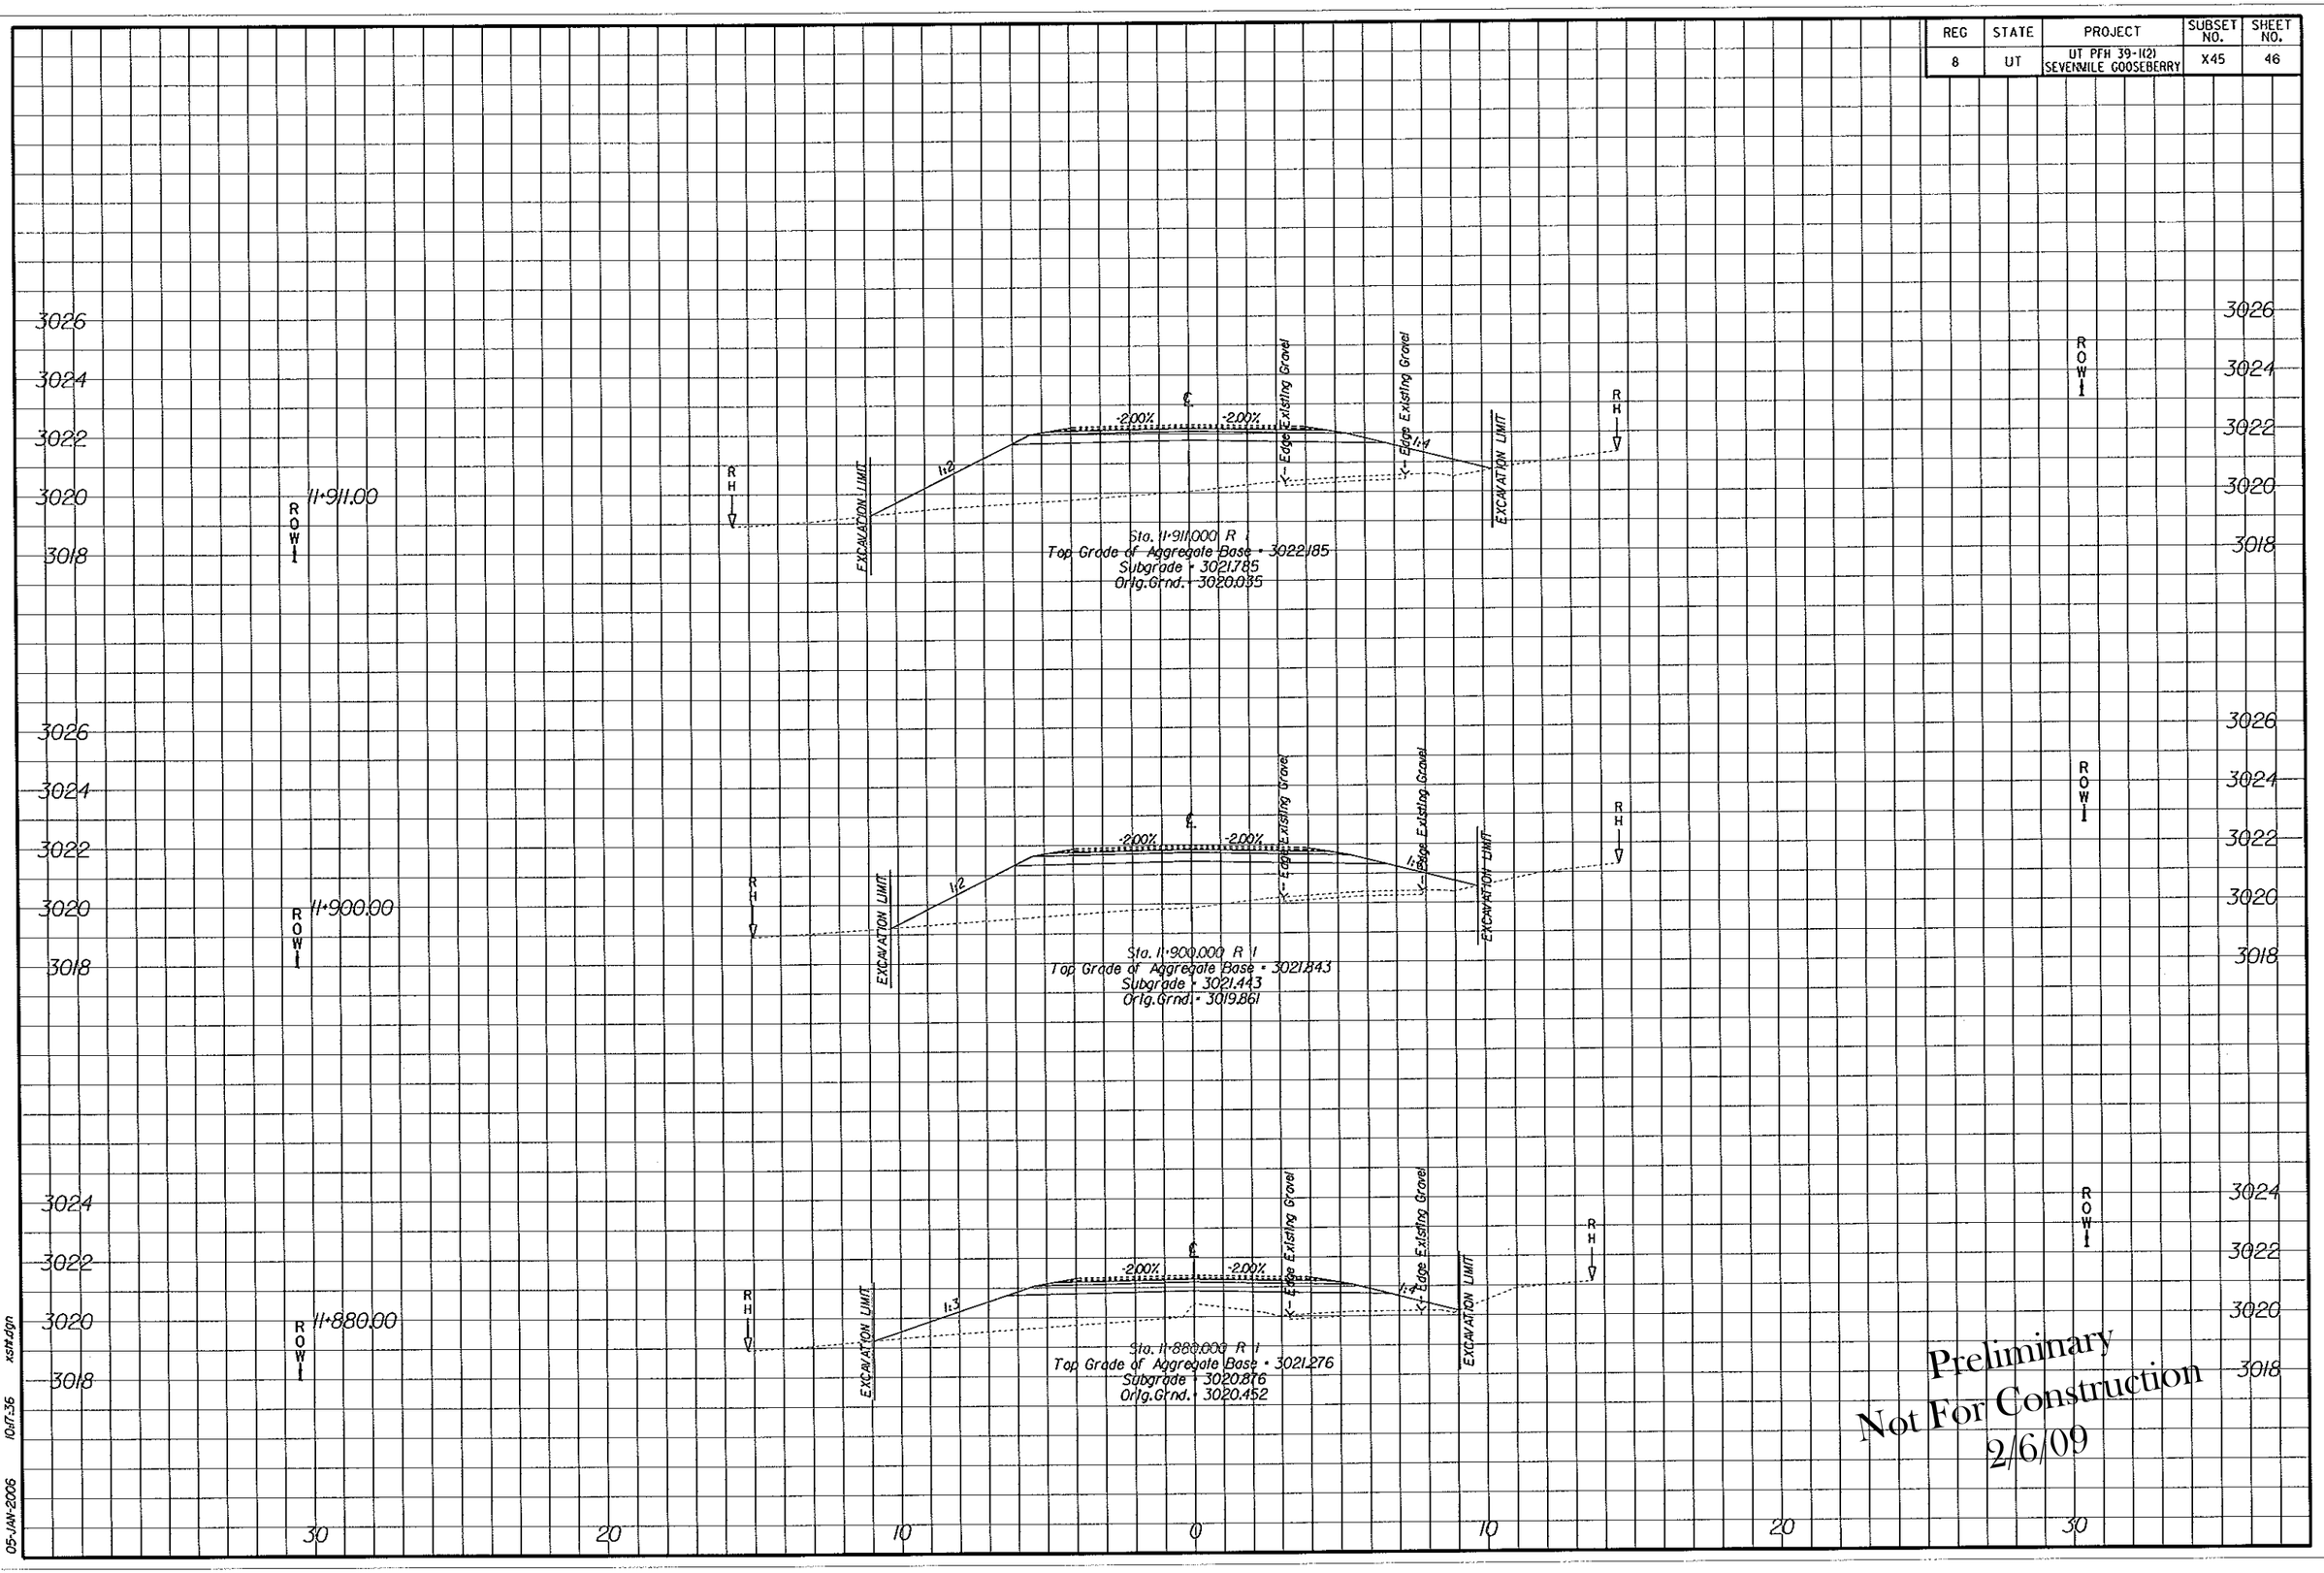

Preliminary
Not For Construction
2/6/09

05-JAN-2006 10:17:36 xsth.dgn

REG	STATE	PROJECT	SUBSET NO.	SHEET NO.
8	UT	UT PFH 39-1(2) SEVENMILE GOOSEBERRY	X46	47

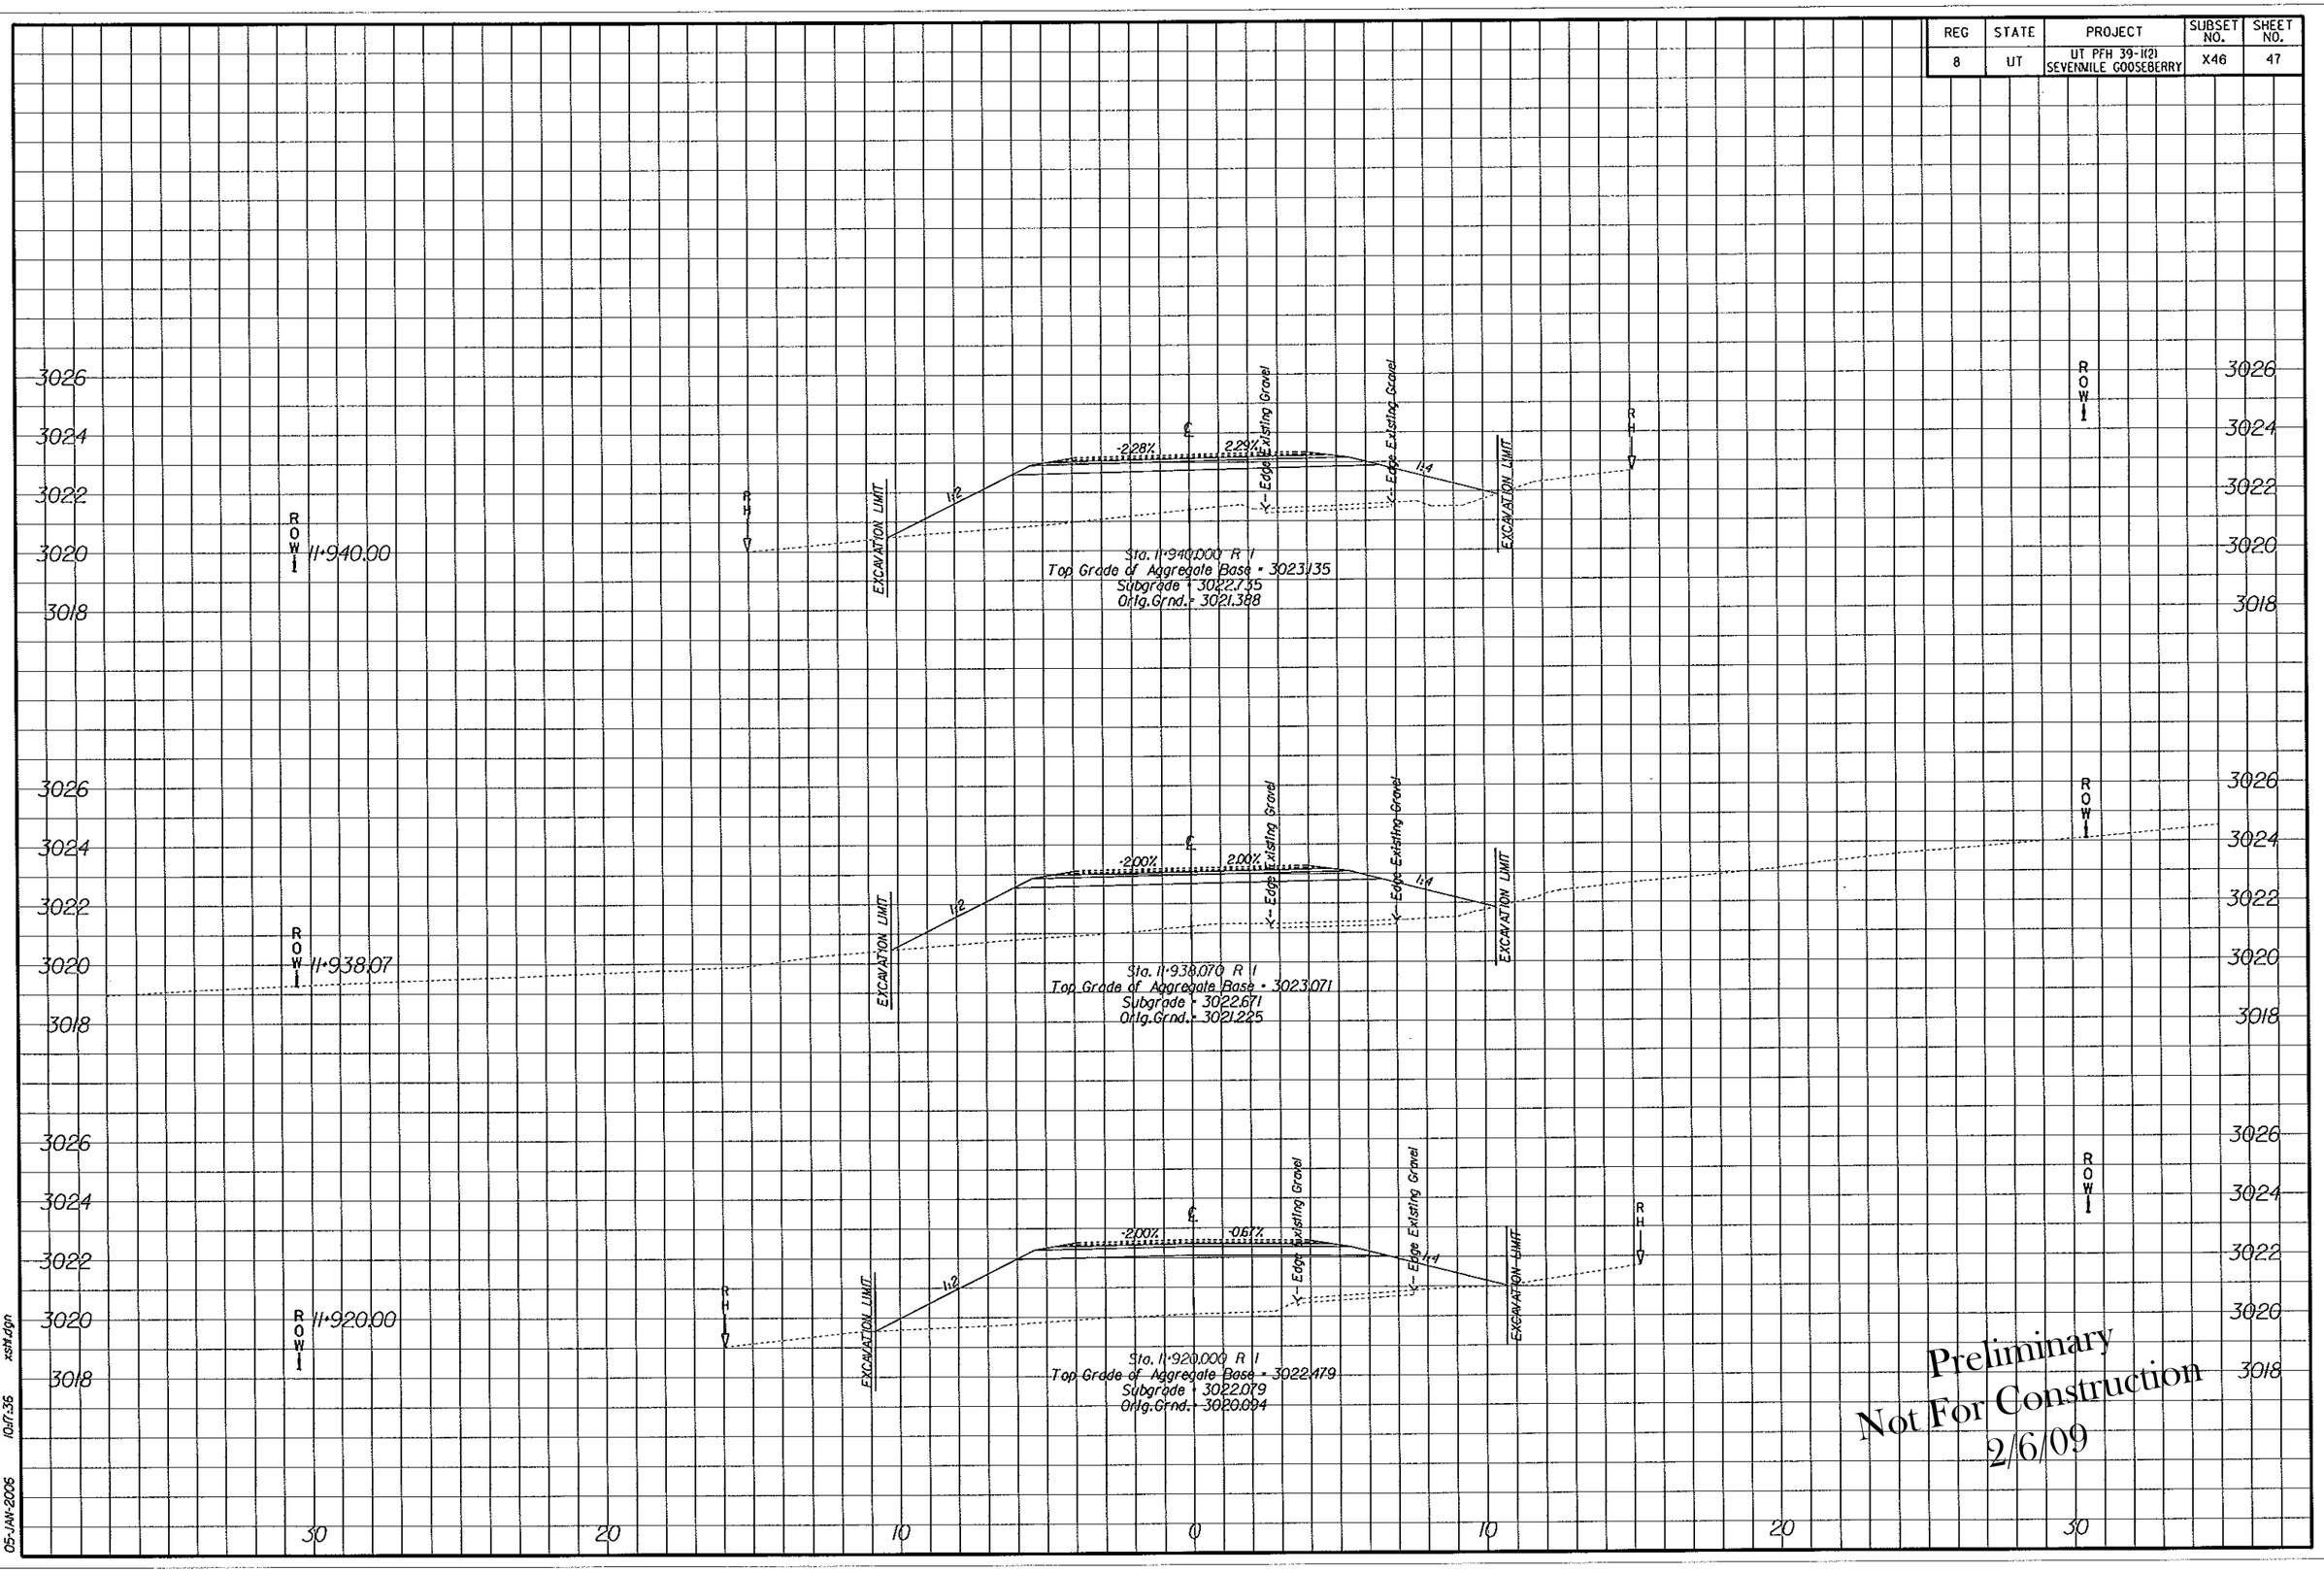

Preliminary
Not For Construction
2/6/09

05-JAN-2006 10:17:36 xsh1.dgn

REG	STATE	PROJECT	SUBSET NO.	SHEET NO.
8	UT	UT PFH 39-1(2) SEVENMILE GOOSEBERRY	X47	48

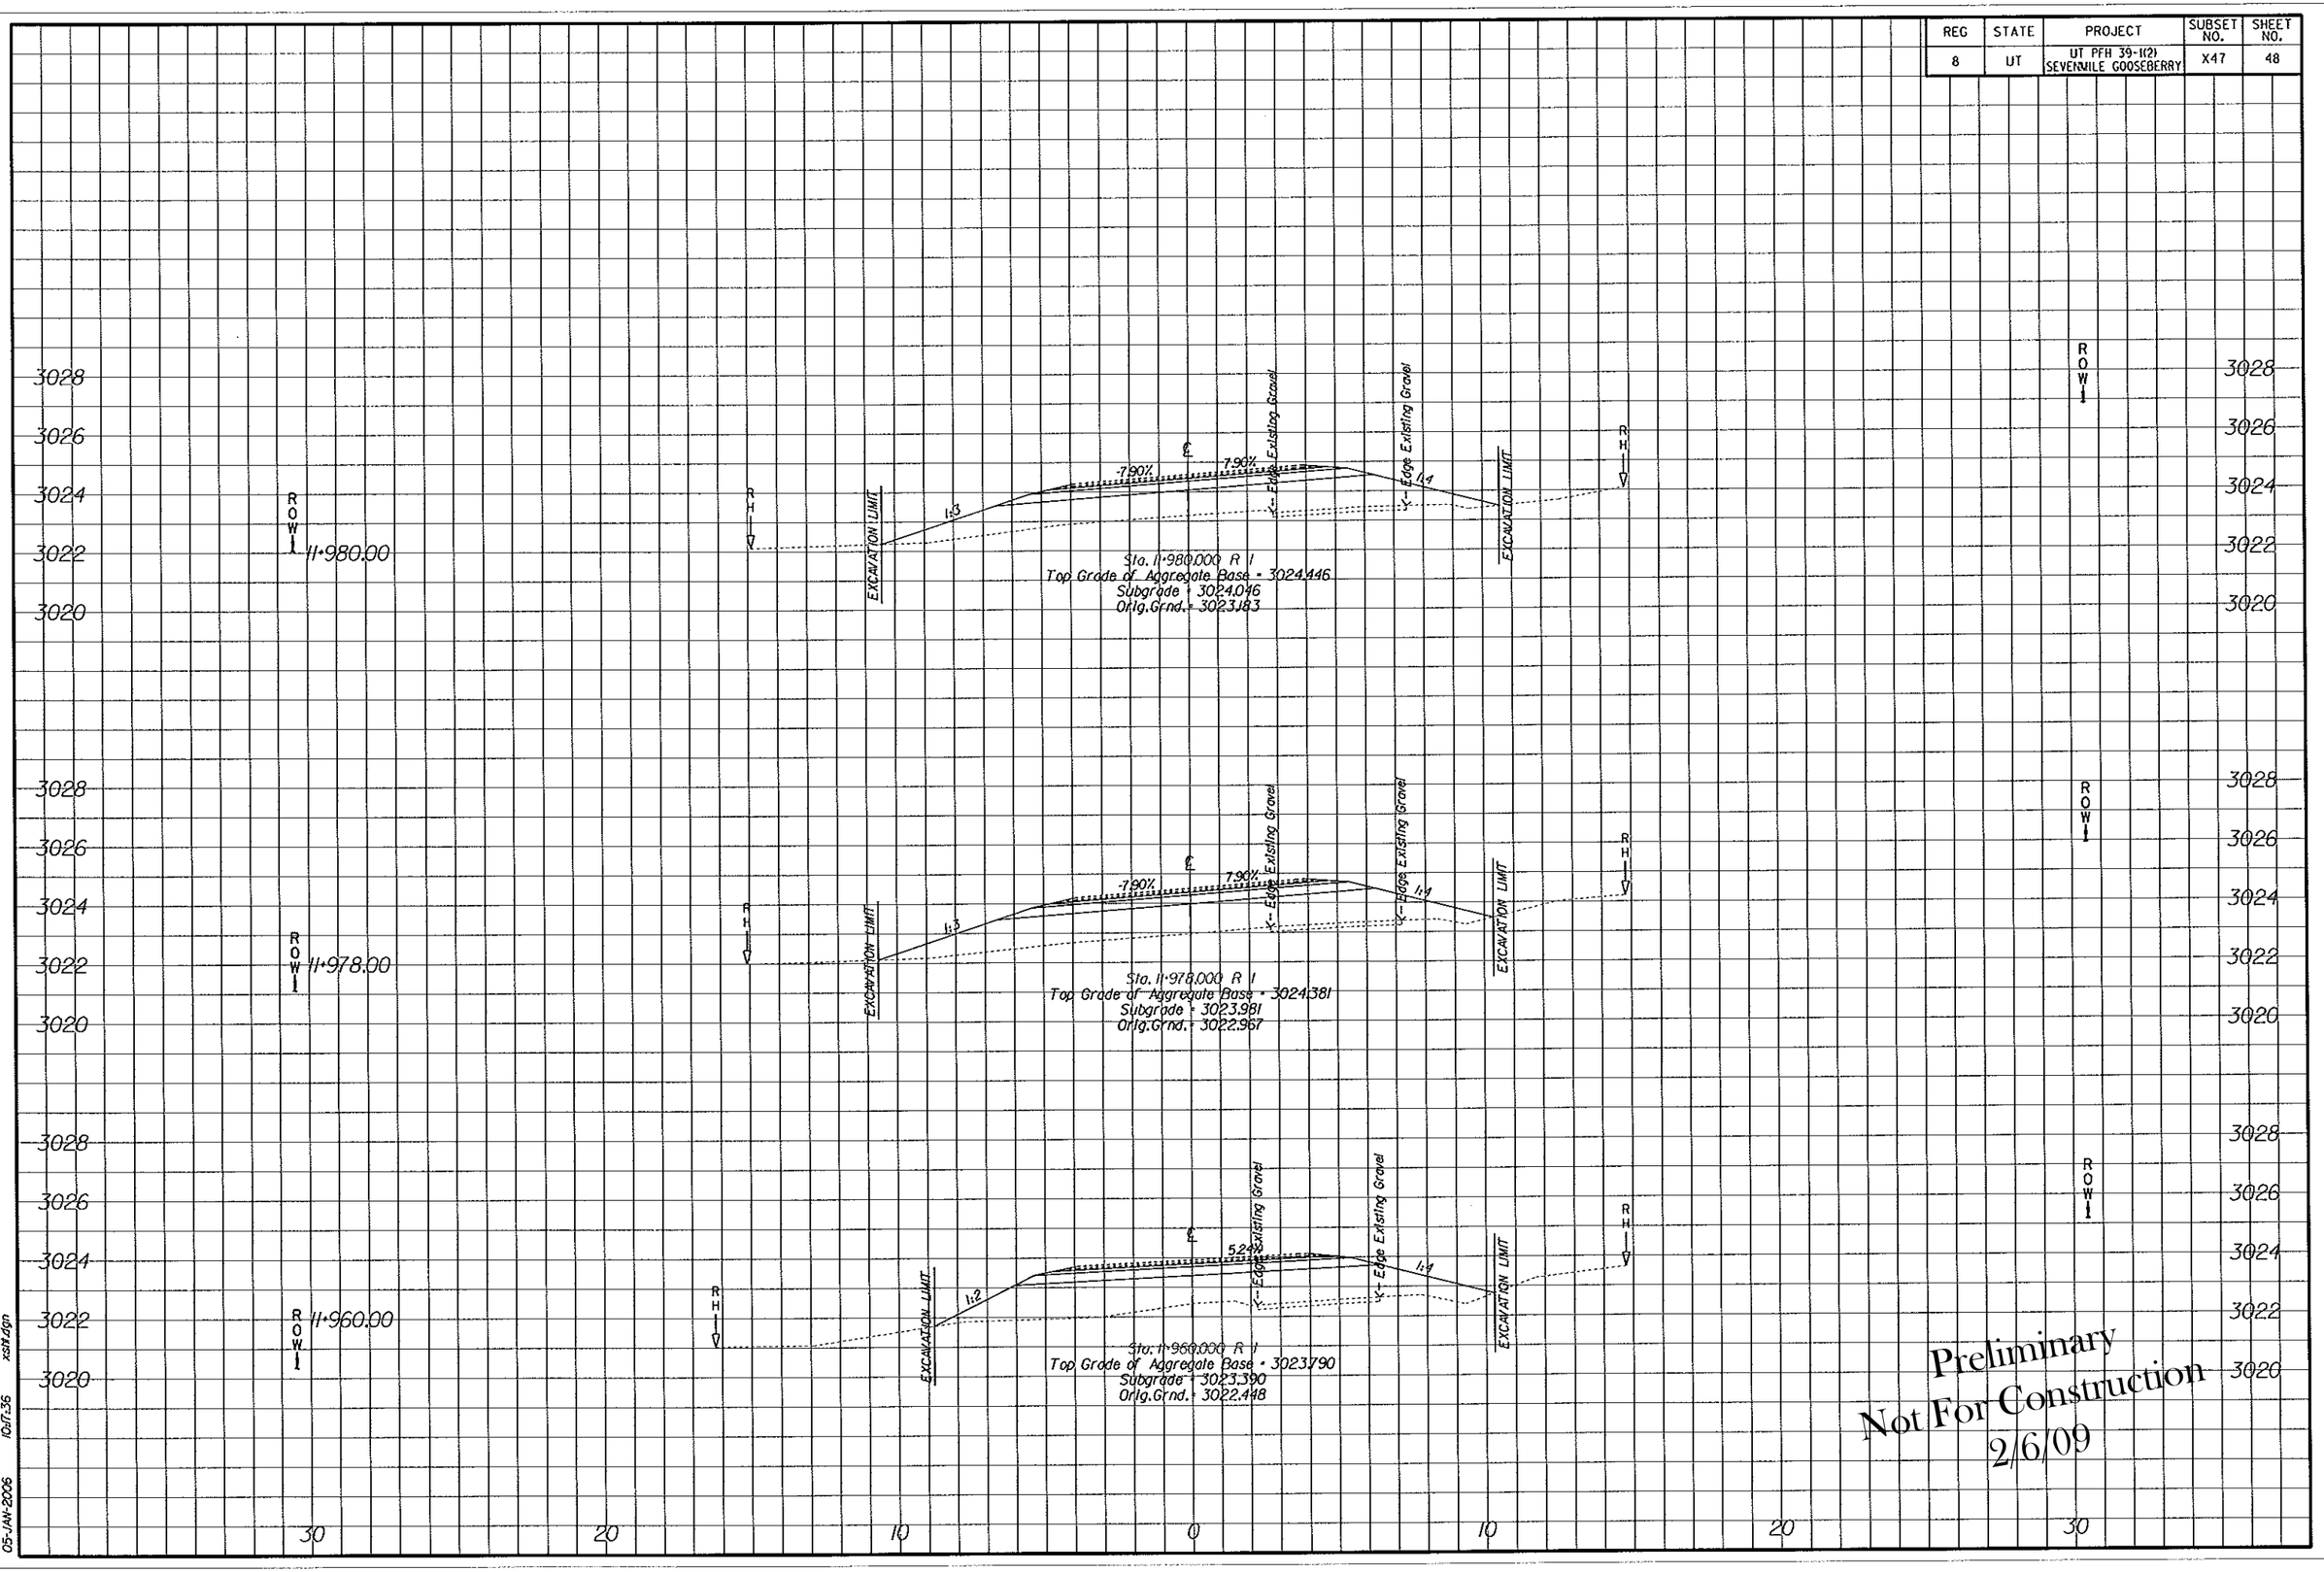

Preliminary
Not For Construction
2/6/09

05-JAN-2006 10:17:36 xsht.dgn

REG	STATE	PROJECT	SUBSET NO.	SHEET NO.
8	UT	UT PFH 39-1(2) SEVENMILE GOOSEBERRY	X48	49

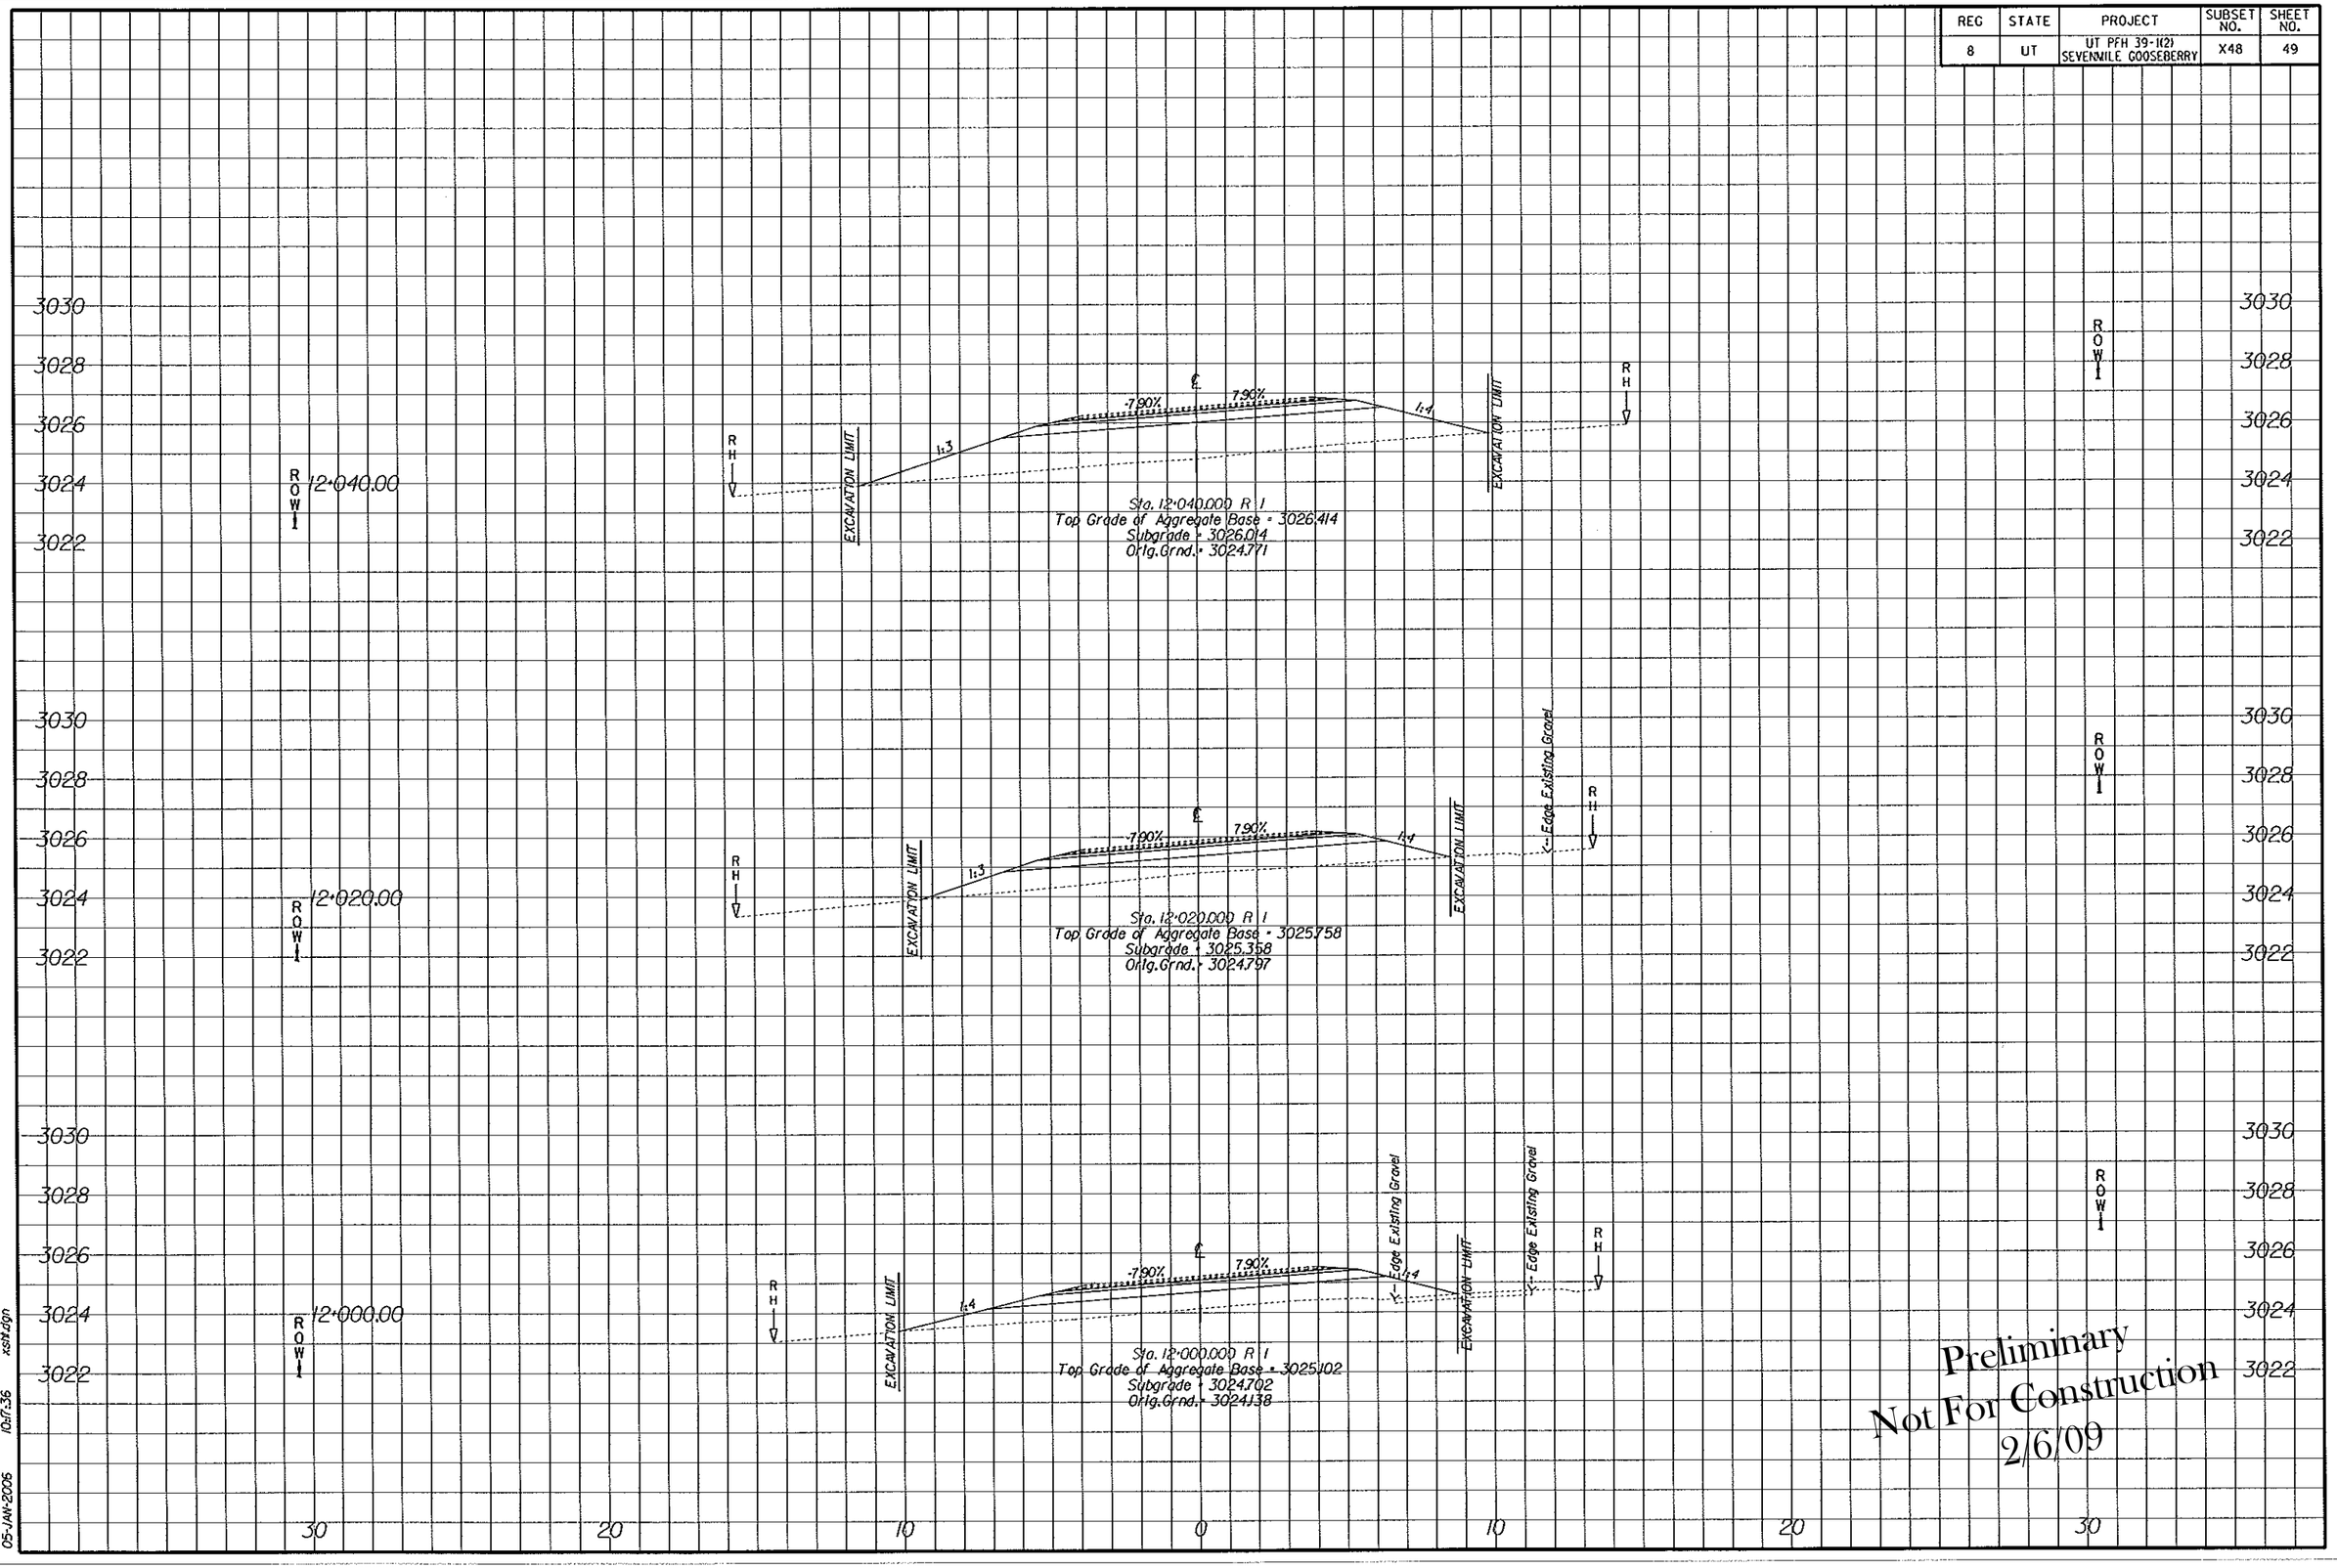

Preliminary
Not For Construction
2/6/09

05-JAN-2006 10:17:36 xsht.dgn

REG	STATE	PROJECT	SUBSET NO.	SHEET NO.
8	UT	UT PFH 39-1(2) SEVENMILE GOOSEBERRY	X49	50

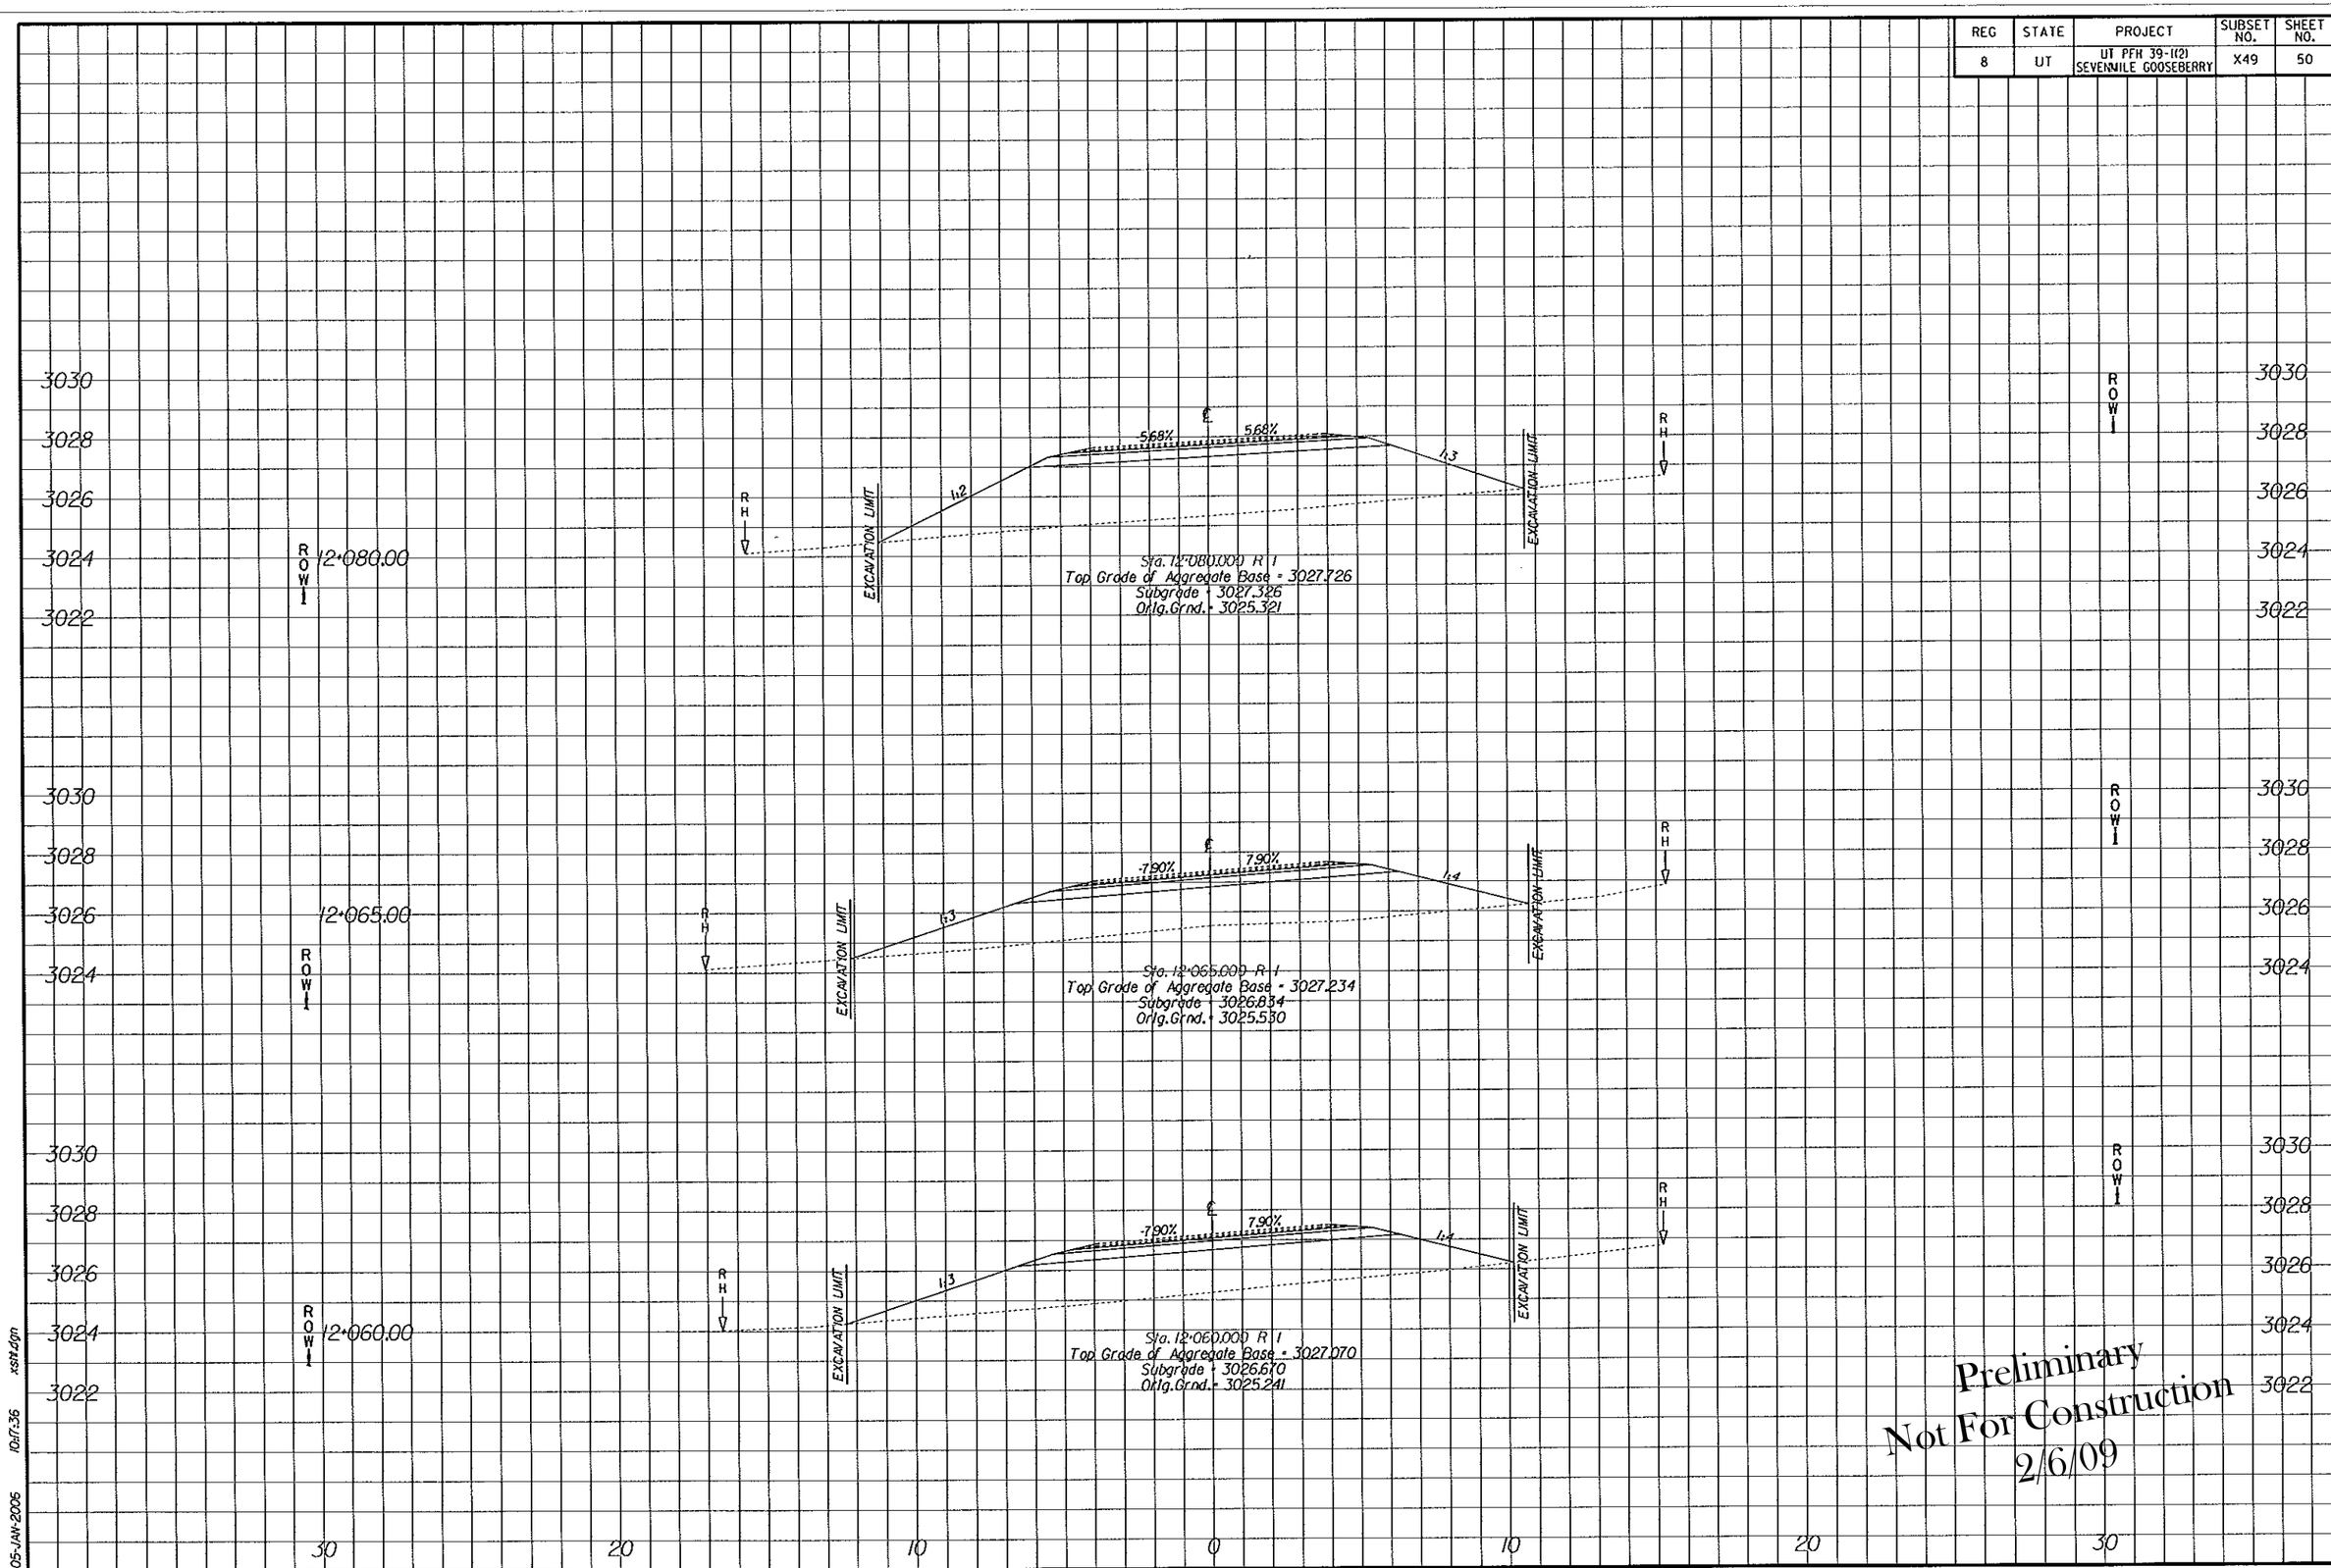

Preliminary
Not For Construction
2/6/09

05-JAN-2006 10:17:36 xsrt4.dgn

REG	STATE	PROJECT	SUBSET NO.	SHEET NO.
8	UT	UT PFH 39-1(2) SEVENMILE GOOSEBERRY	X50	51

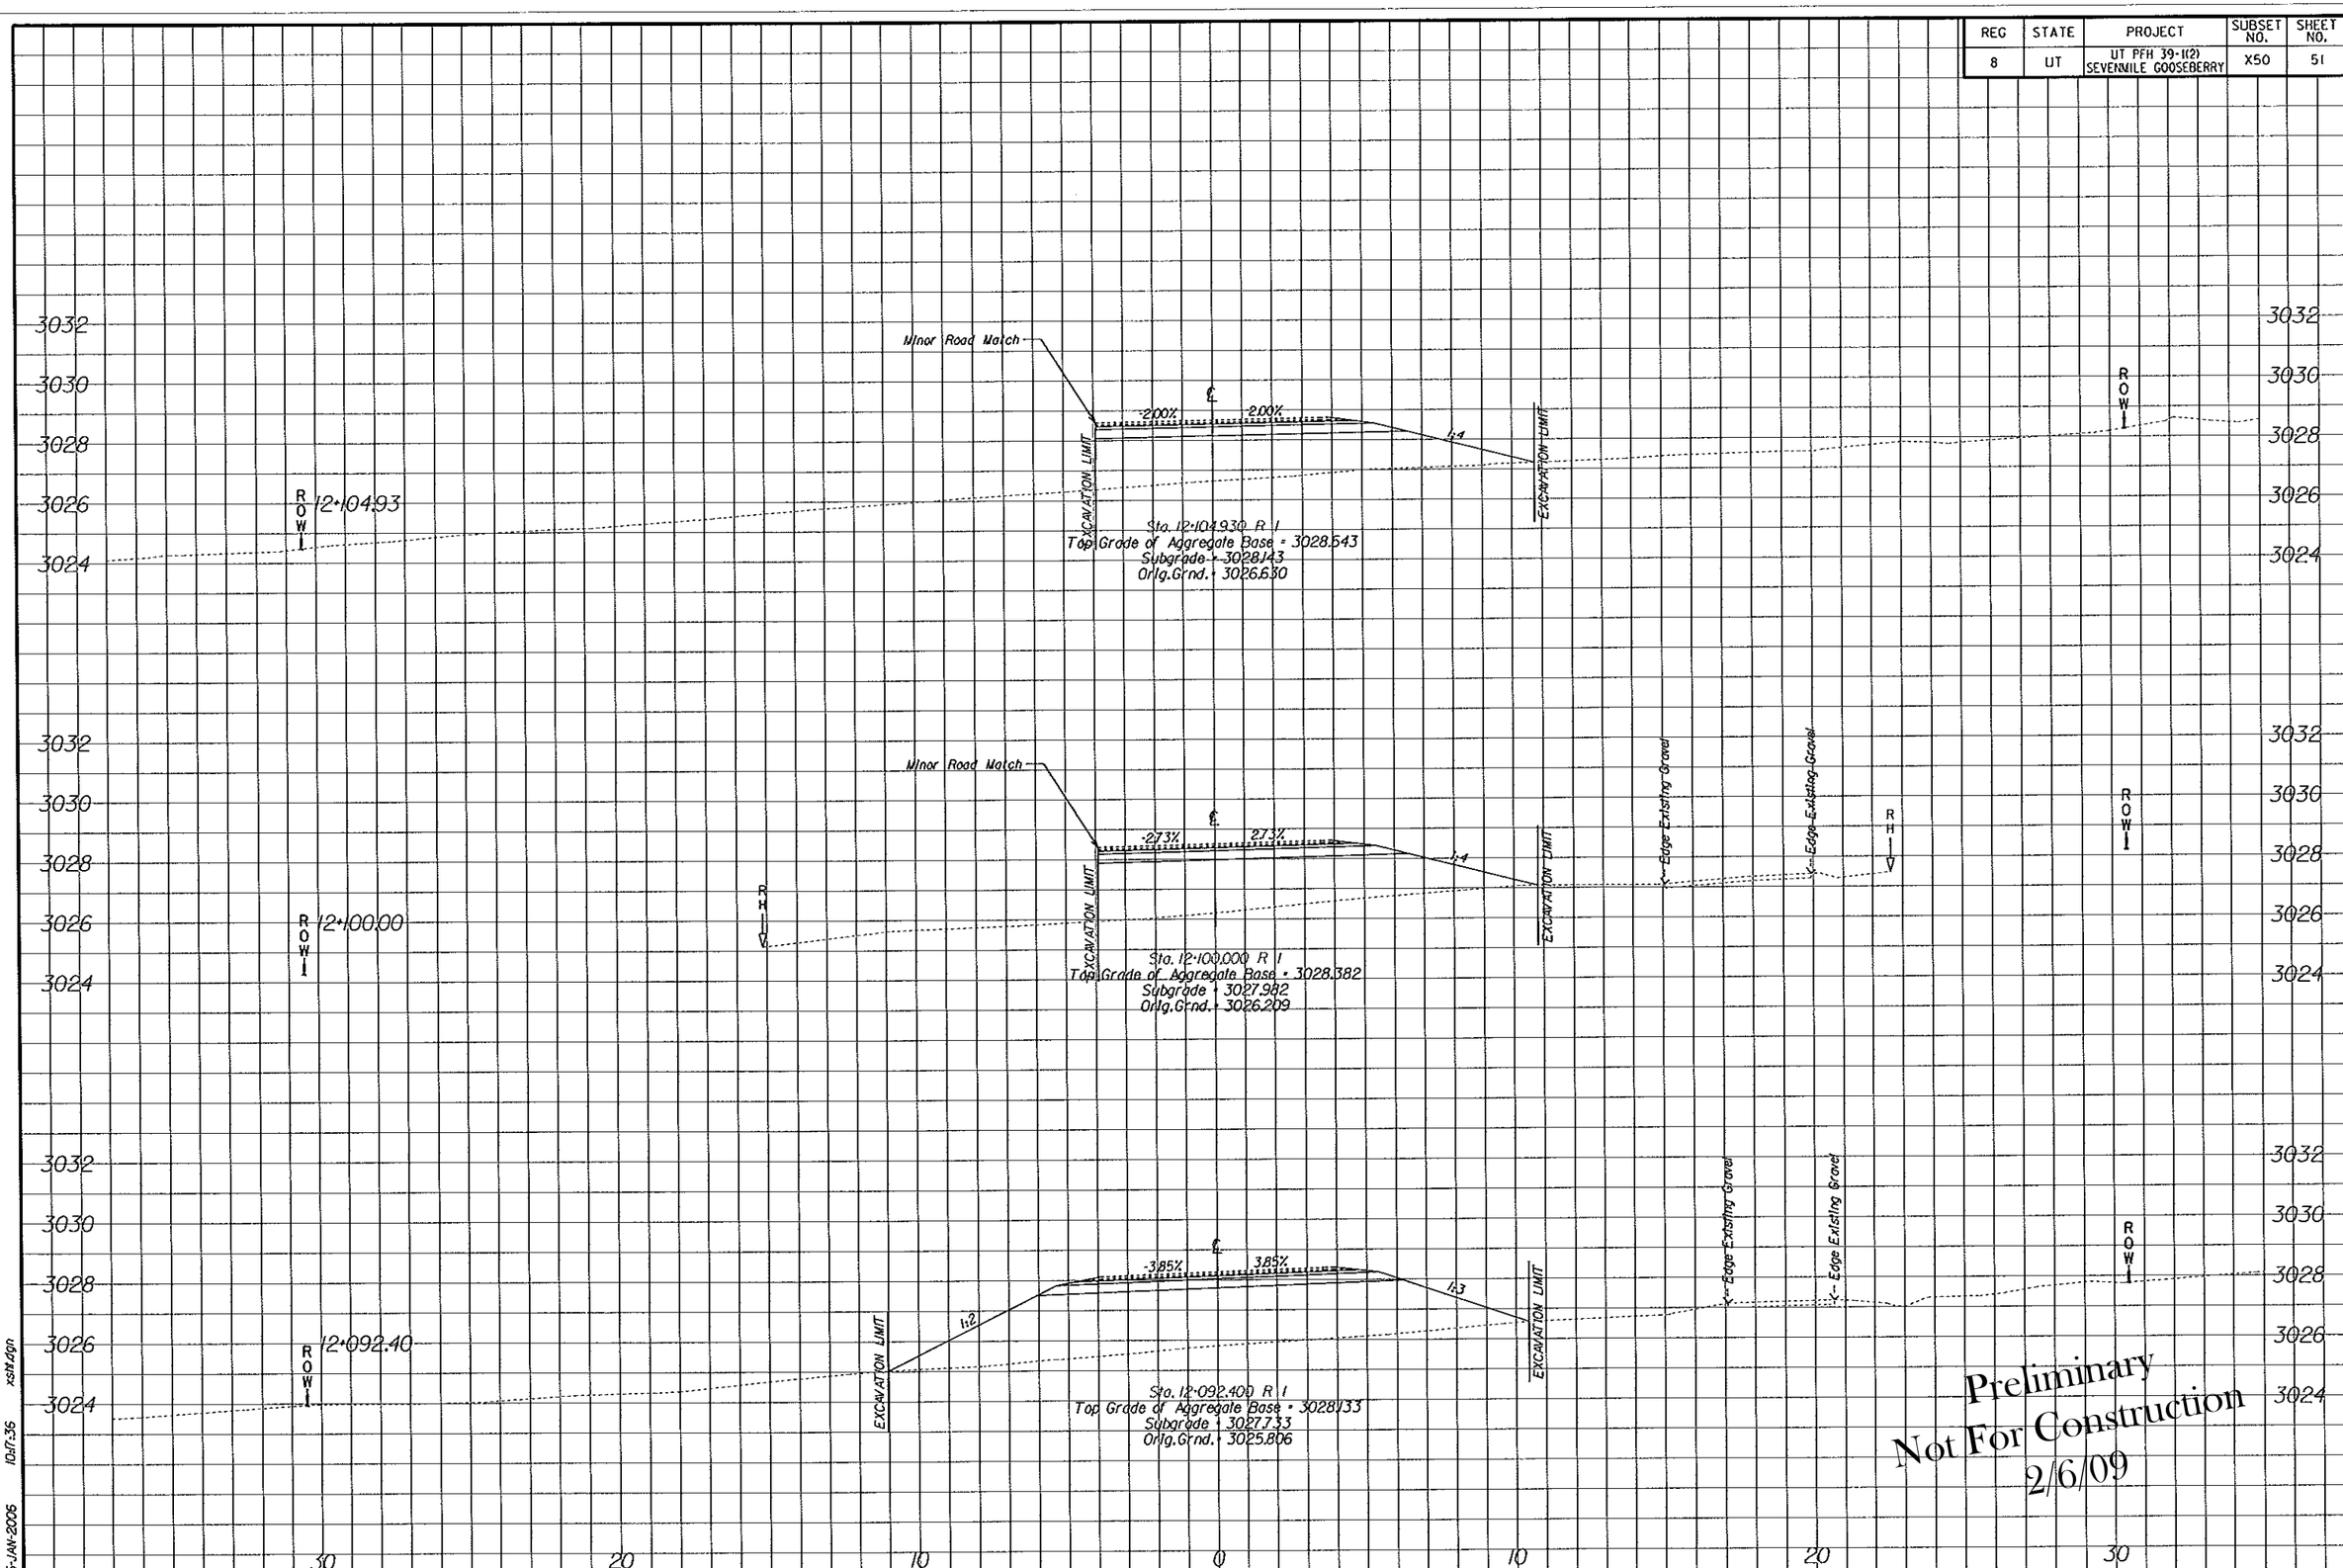

REG	STATE	PROJECT	SUBSET NO.	SHEET NO.
8	UT	UT PFH 39-1(2) SEVENMILE GOOSEBERRY	X51	52

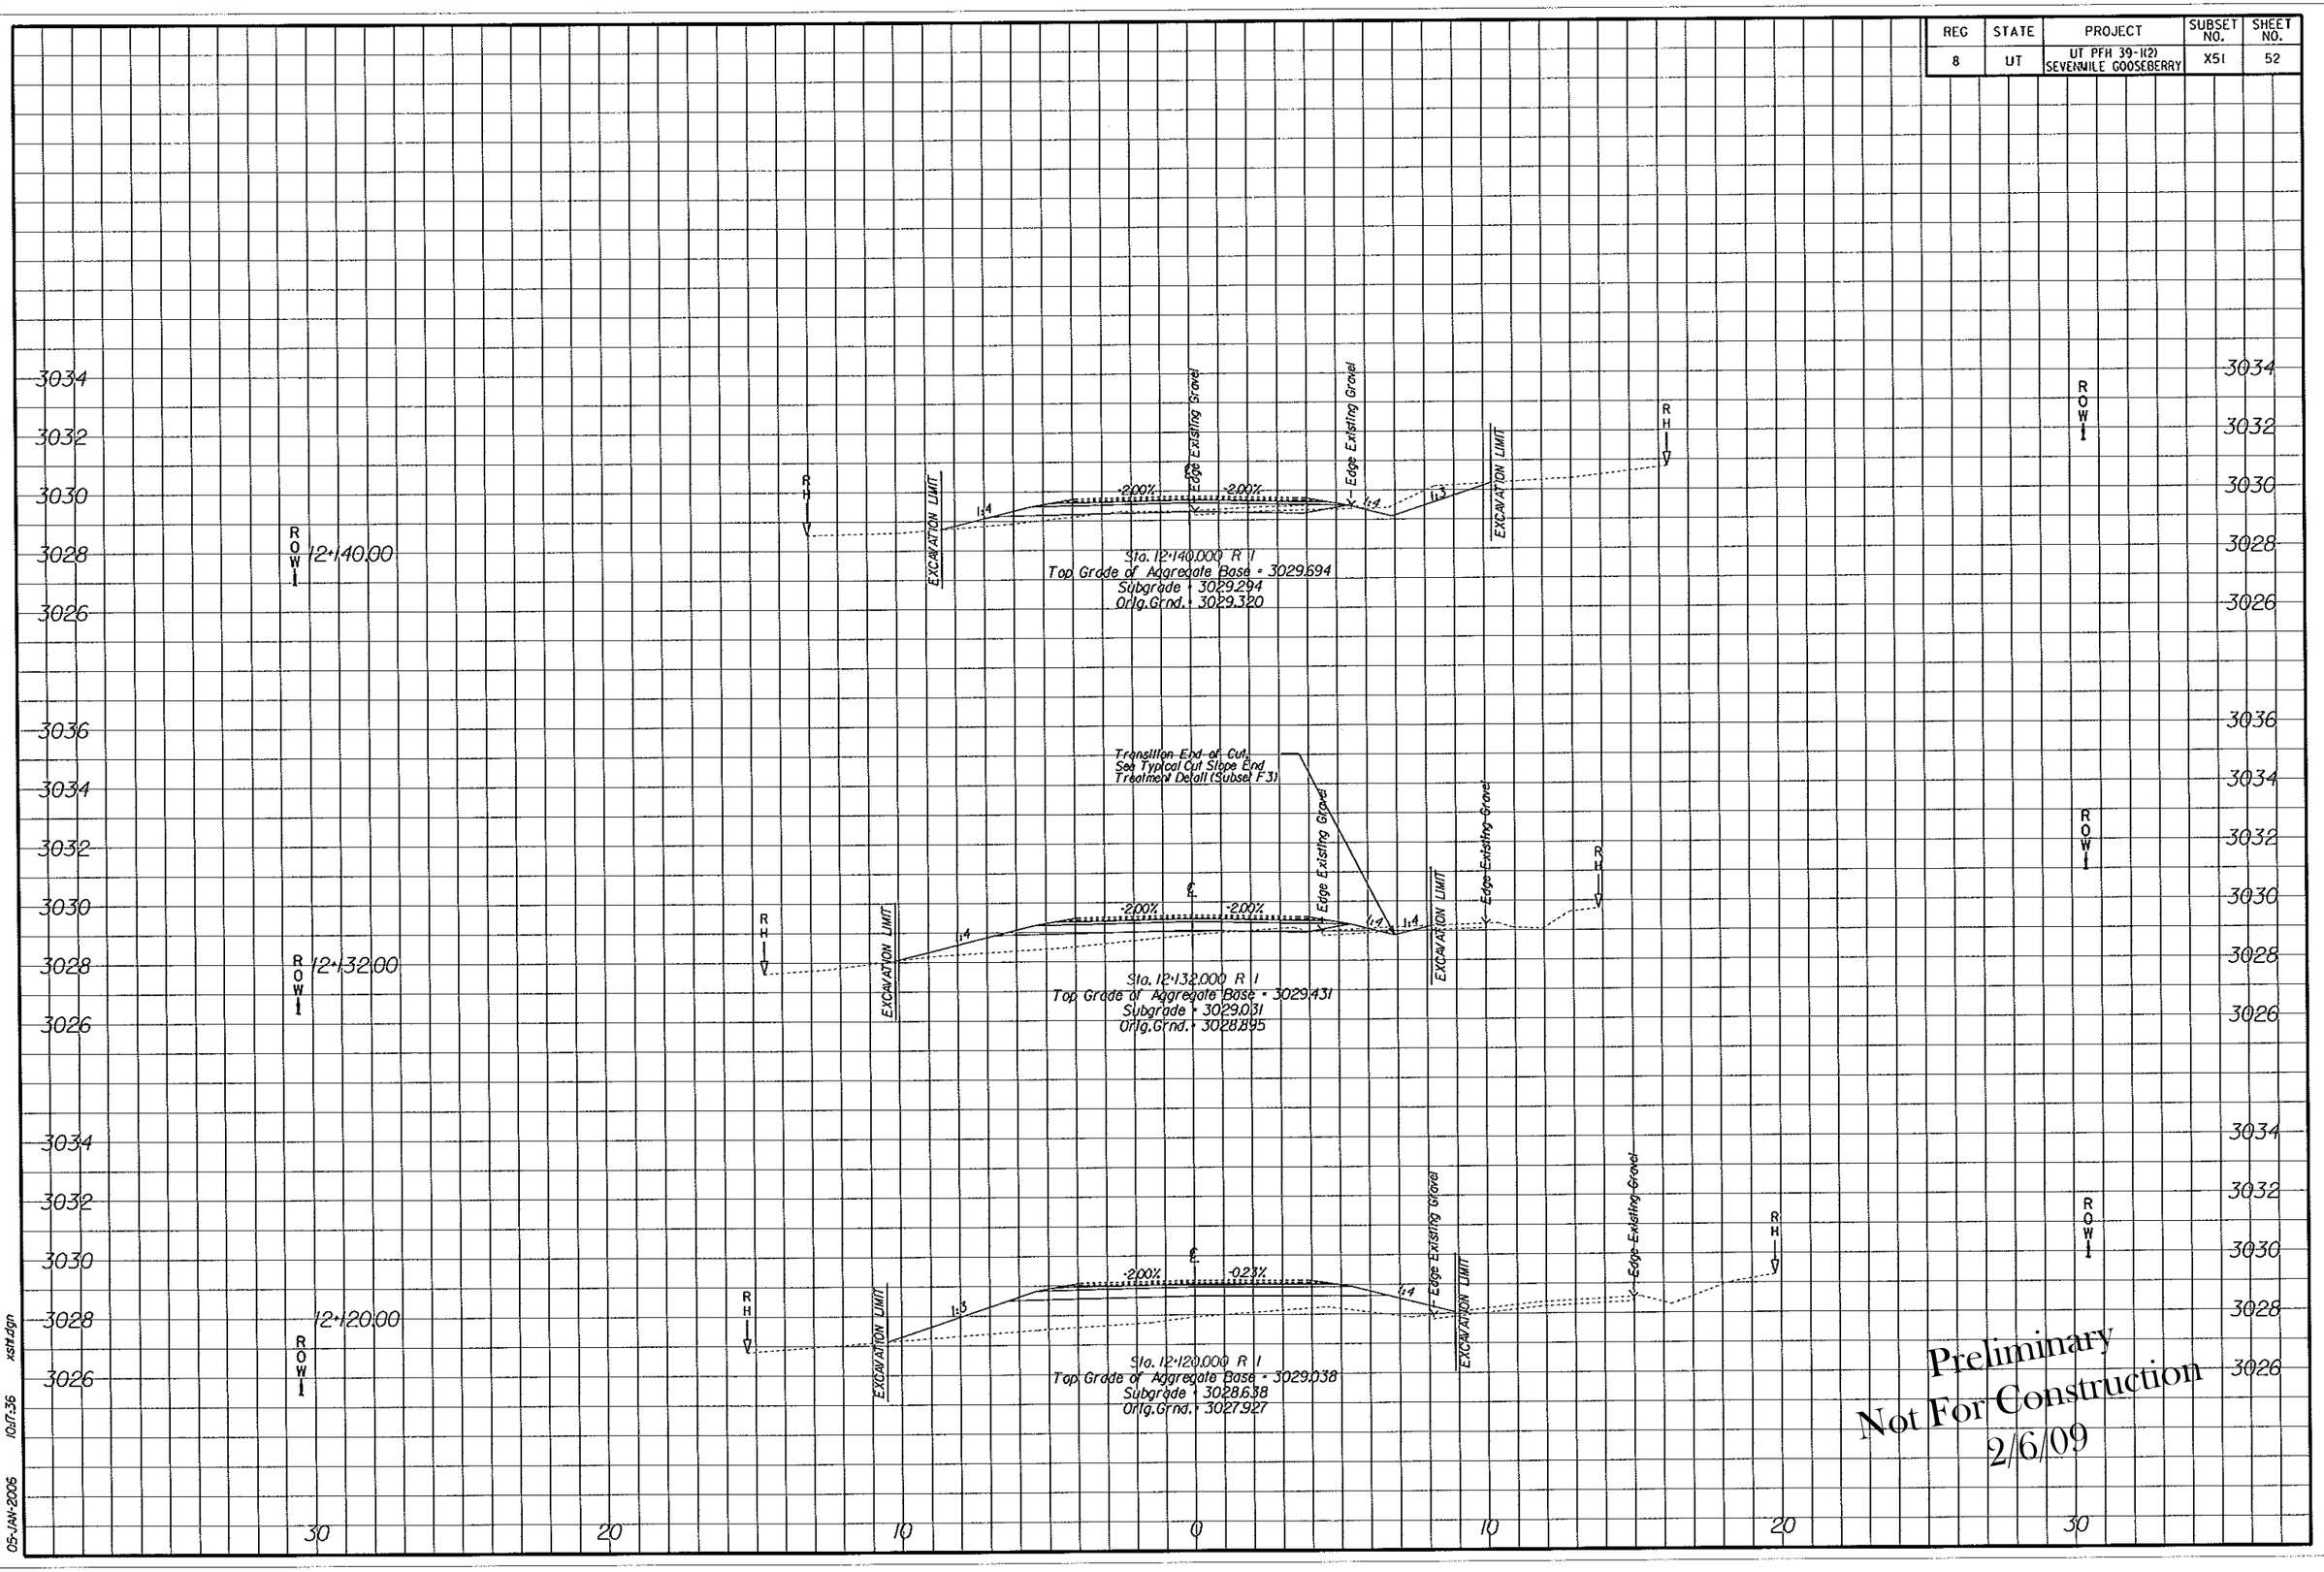

Preliminary
Not For Construction
2/6/09

05-JAN-2006 10:17:36 xsth.dgn

REG	STATE	PROJECT	SUBSET NO.	SHEET NO.
8	UT	UT PFH 39-1(2) SEVENMILE GOOSEBERRY	X52	53

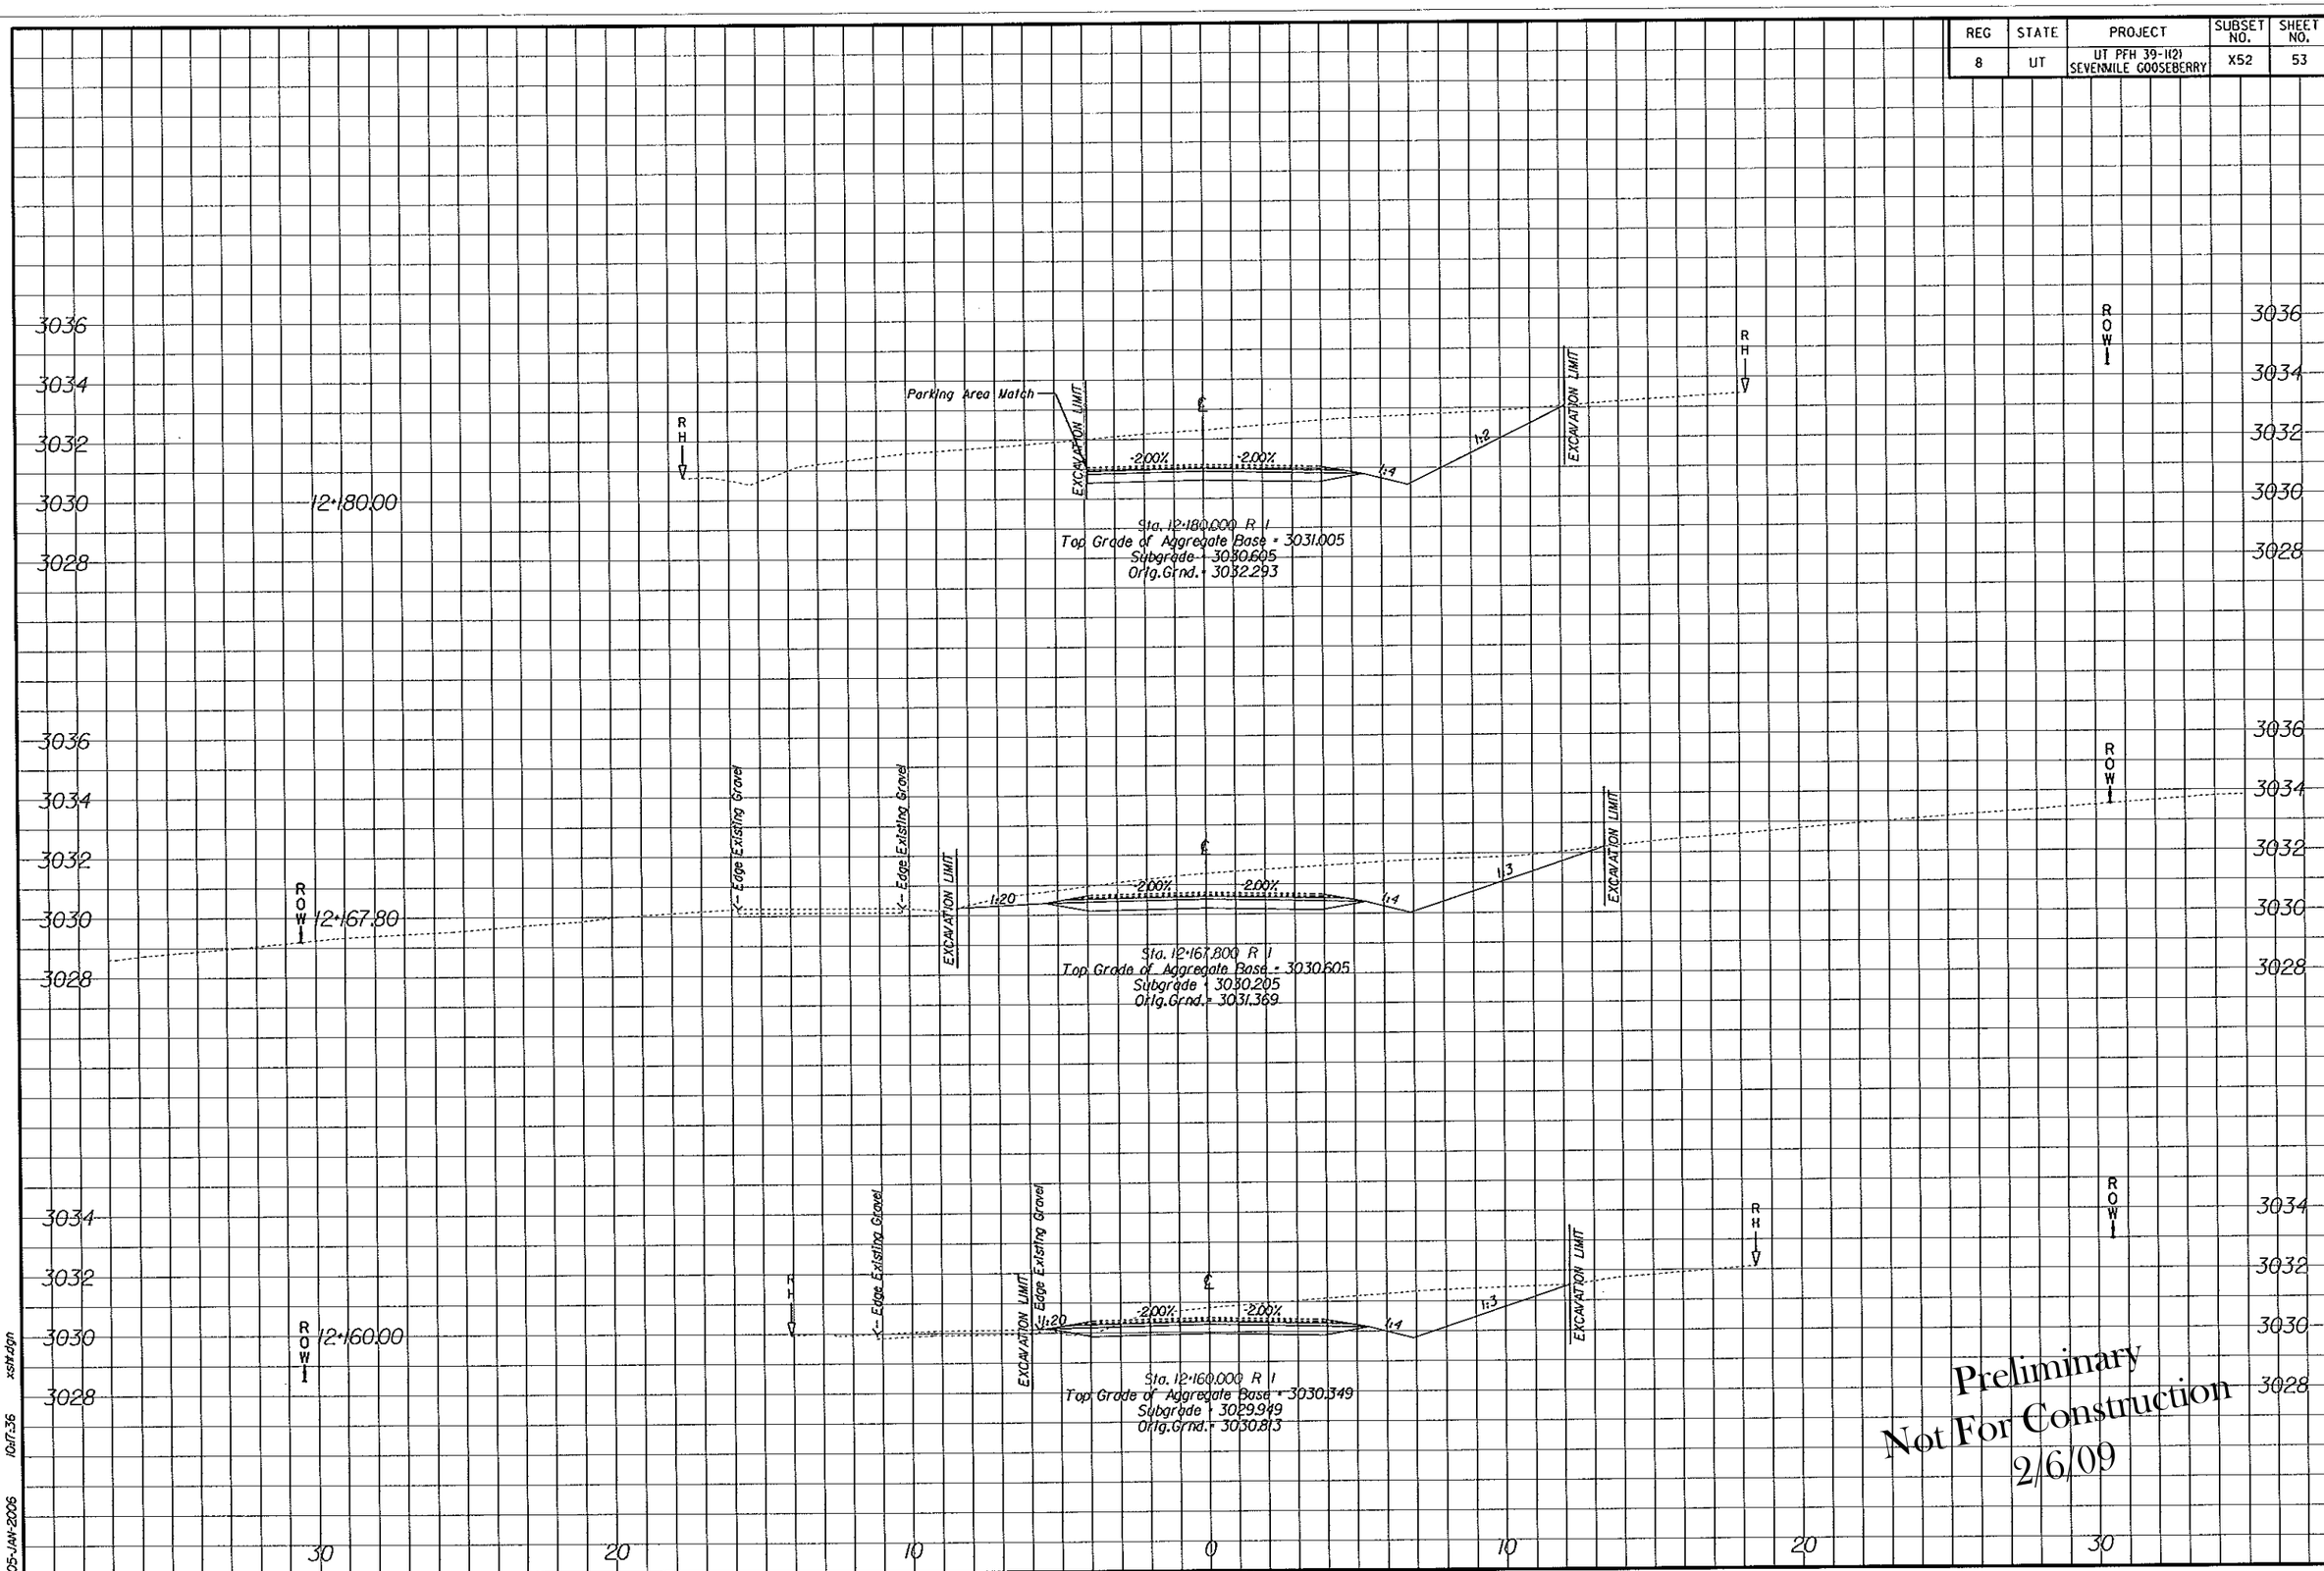

Preliminary
Not For Construction
2/6/09

05-JAN-2006 10:17:36 xsht.dgn

REG	STATE	PROJECT	SUBSET NO.	SHEET NO.
8	UT	UT PFH 39-1(2) SEVENMILE GOOSEBERRY	X53	54

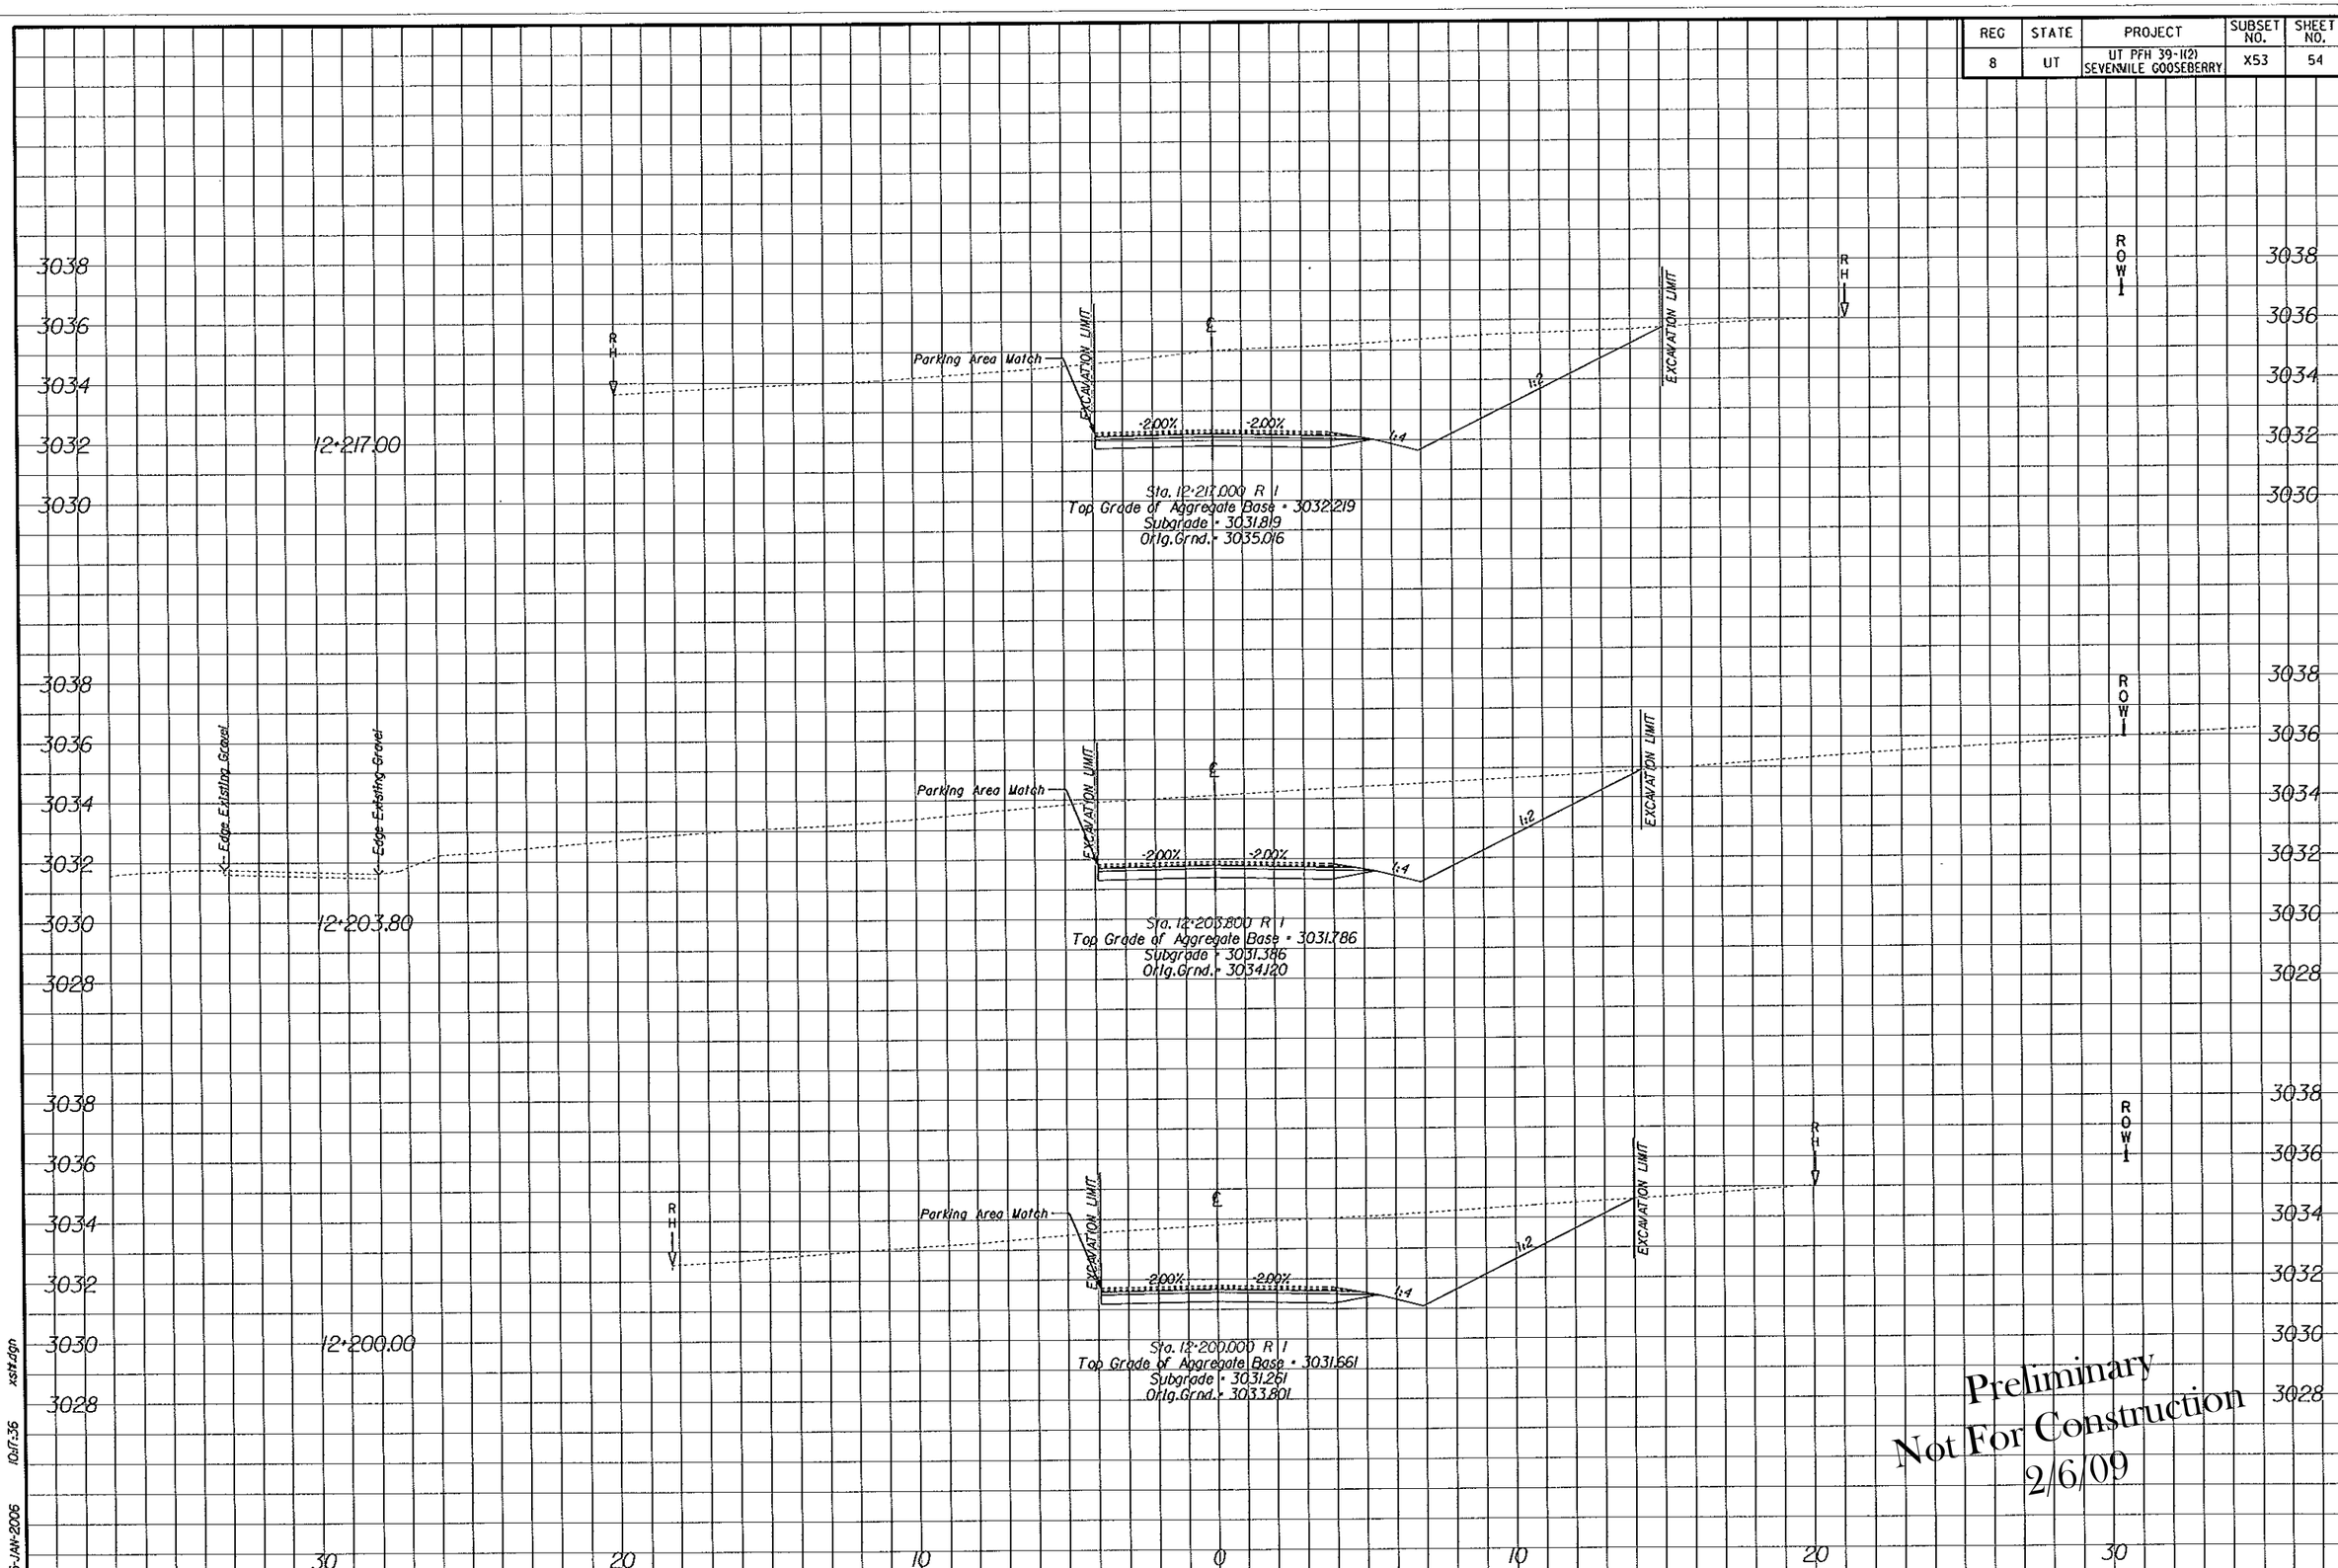

Preliminary
Not For Construction
2/6/09

05-JAN-2006 10:11:36 xsht.dgn

REG	STATE	PROJECT	SUBSET NO.	SHEET NO.
8	UT	UT PFH 39-1(2) SEVENMILE GOOSEBERRY	X54	55

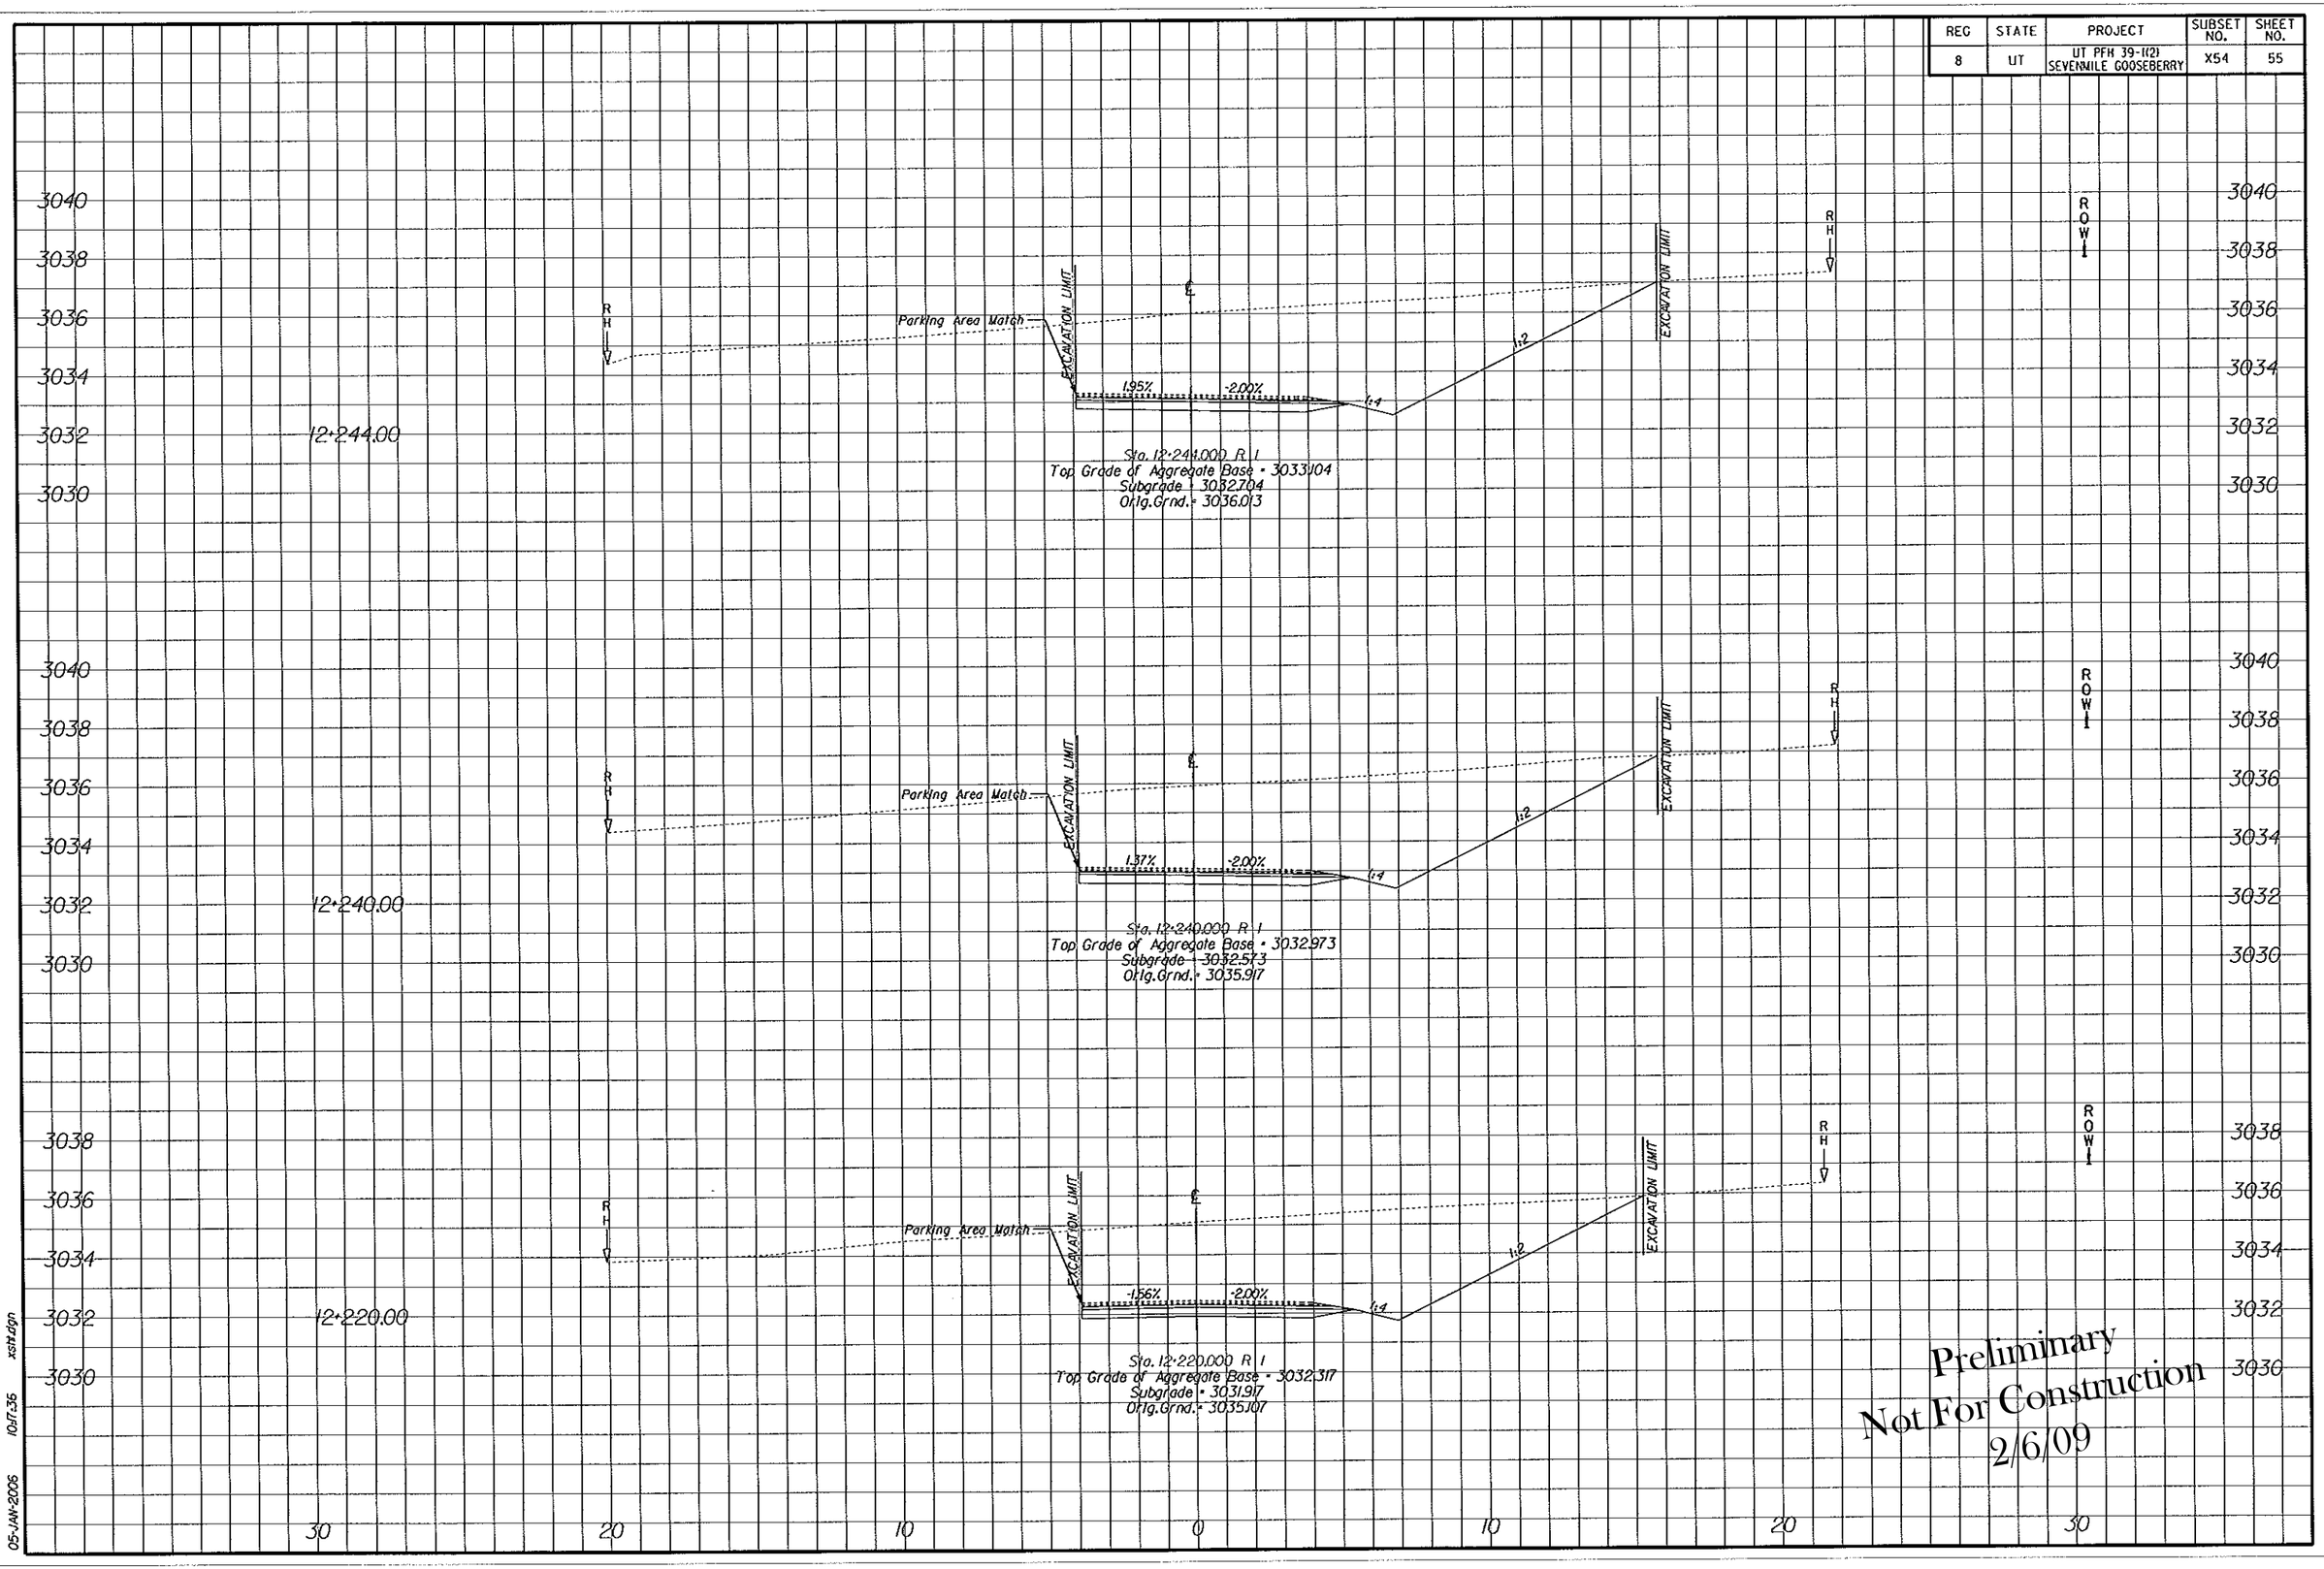

Preliminary
Not For Construction
2/6/09

05-JAN-2006 10:17:36 xsh#dgn

REG	STATE	PROJECT	SUBSET NO.	SHEET NO.
8	UT	UT PFH 39-1(2) SEVENMILE GOOSEBERRY	X55	56

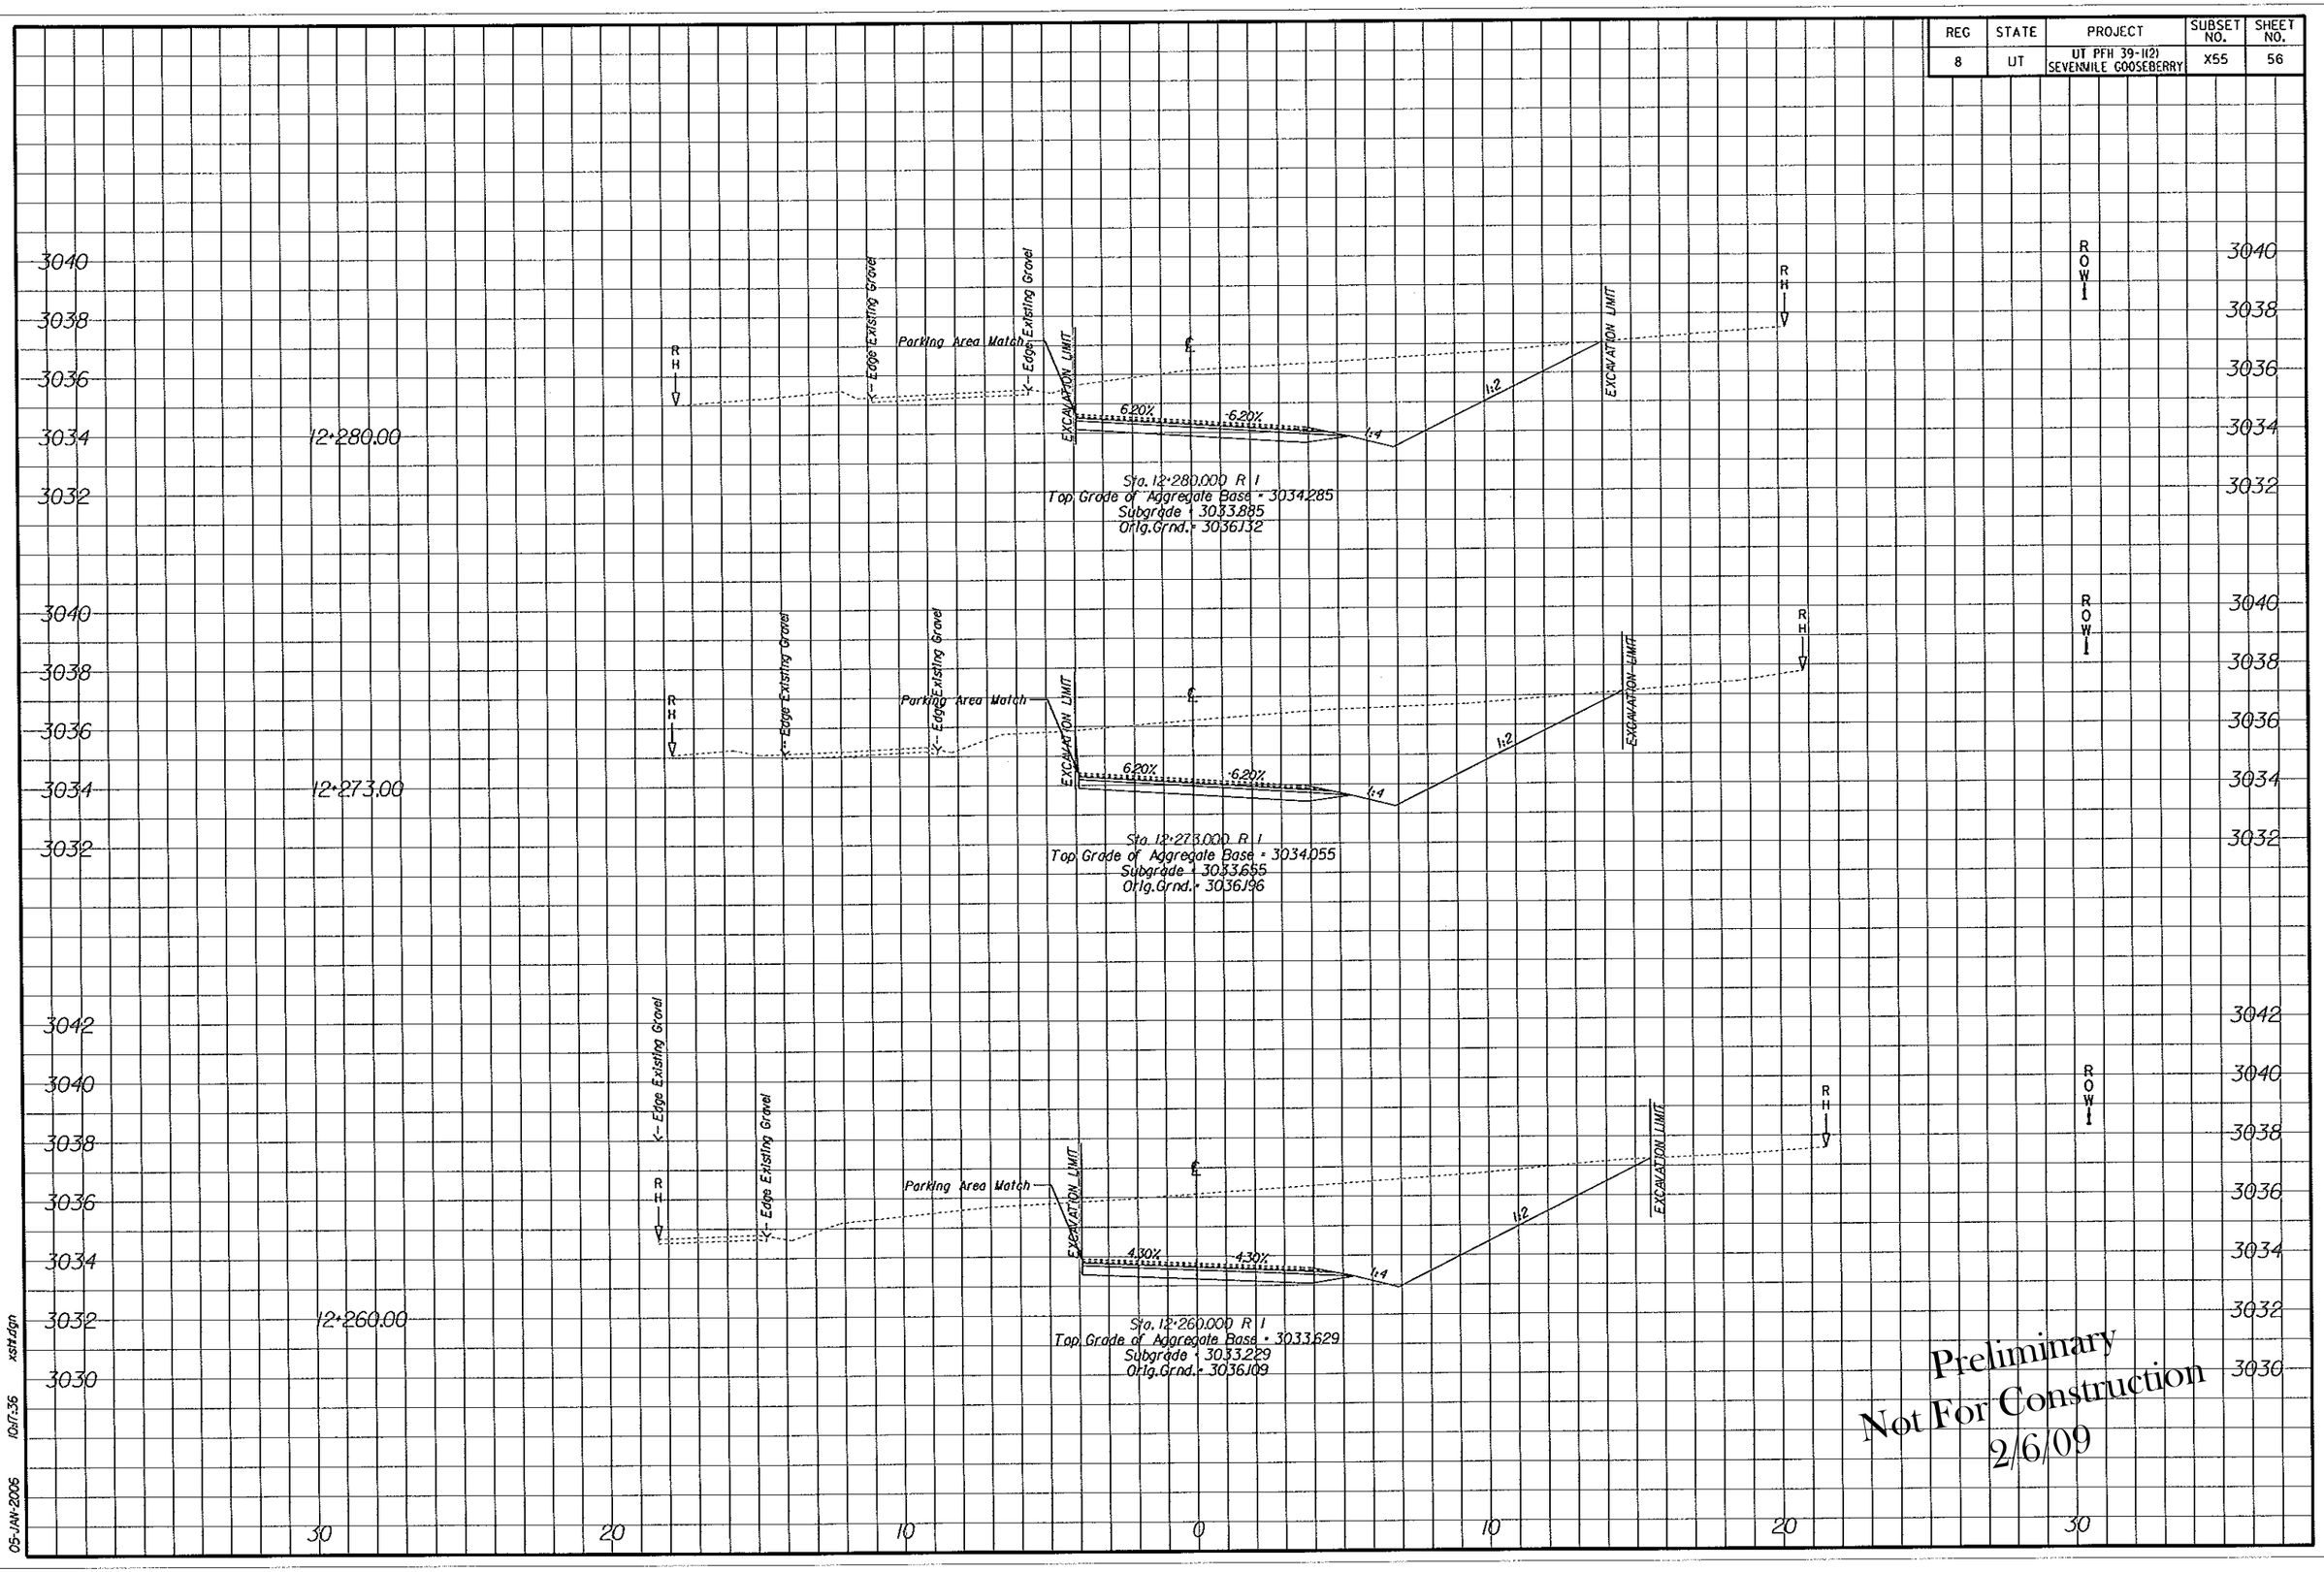

Preliminary
Not For Construction
2/6/09

05-JAN-2006 10:17:36 xst1.dgn

REG	STATE	PROJECT	SUBSET NO.	SHEET NO.
8	UT	UT PFH 39-1(2) SEVENMILE GOOSEBERRY	X56	57

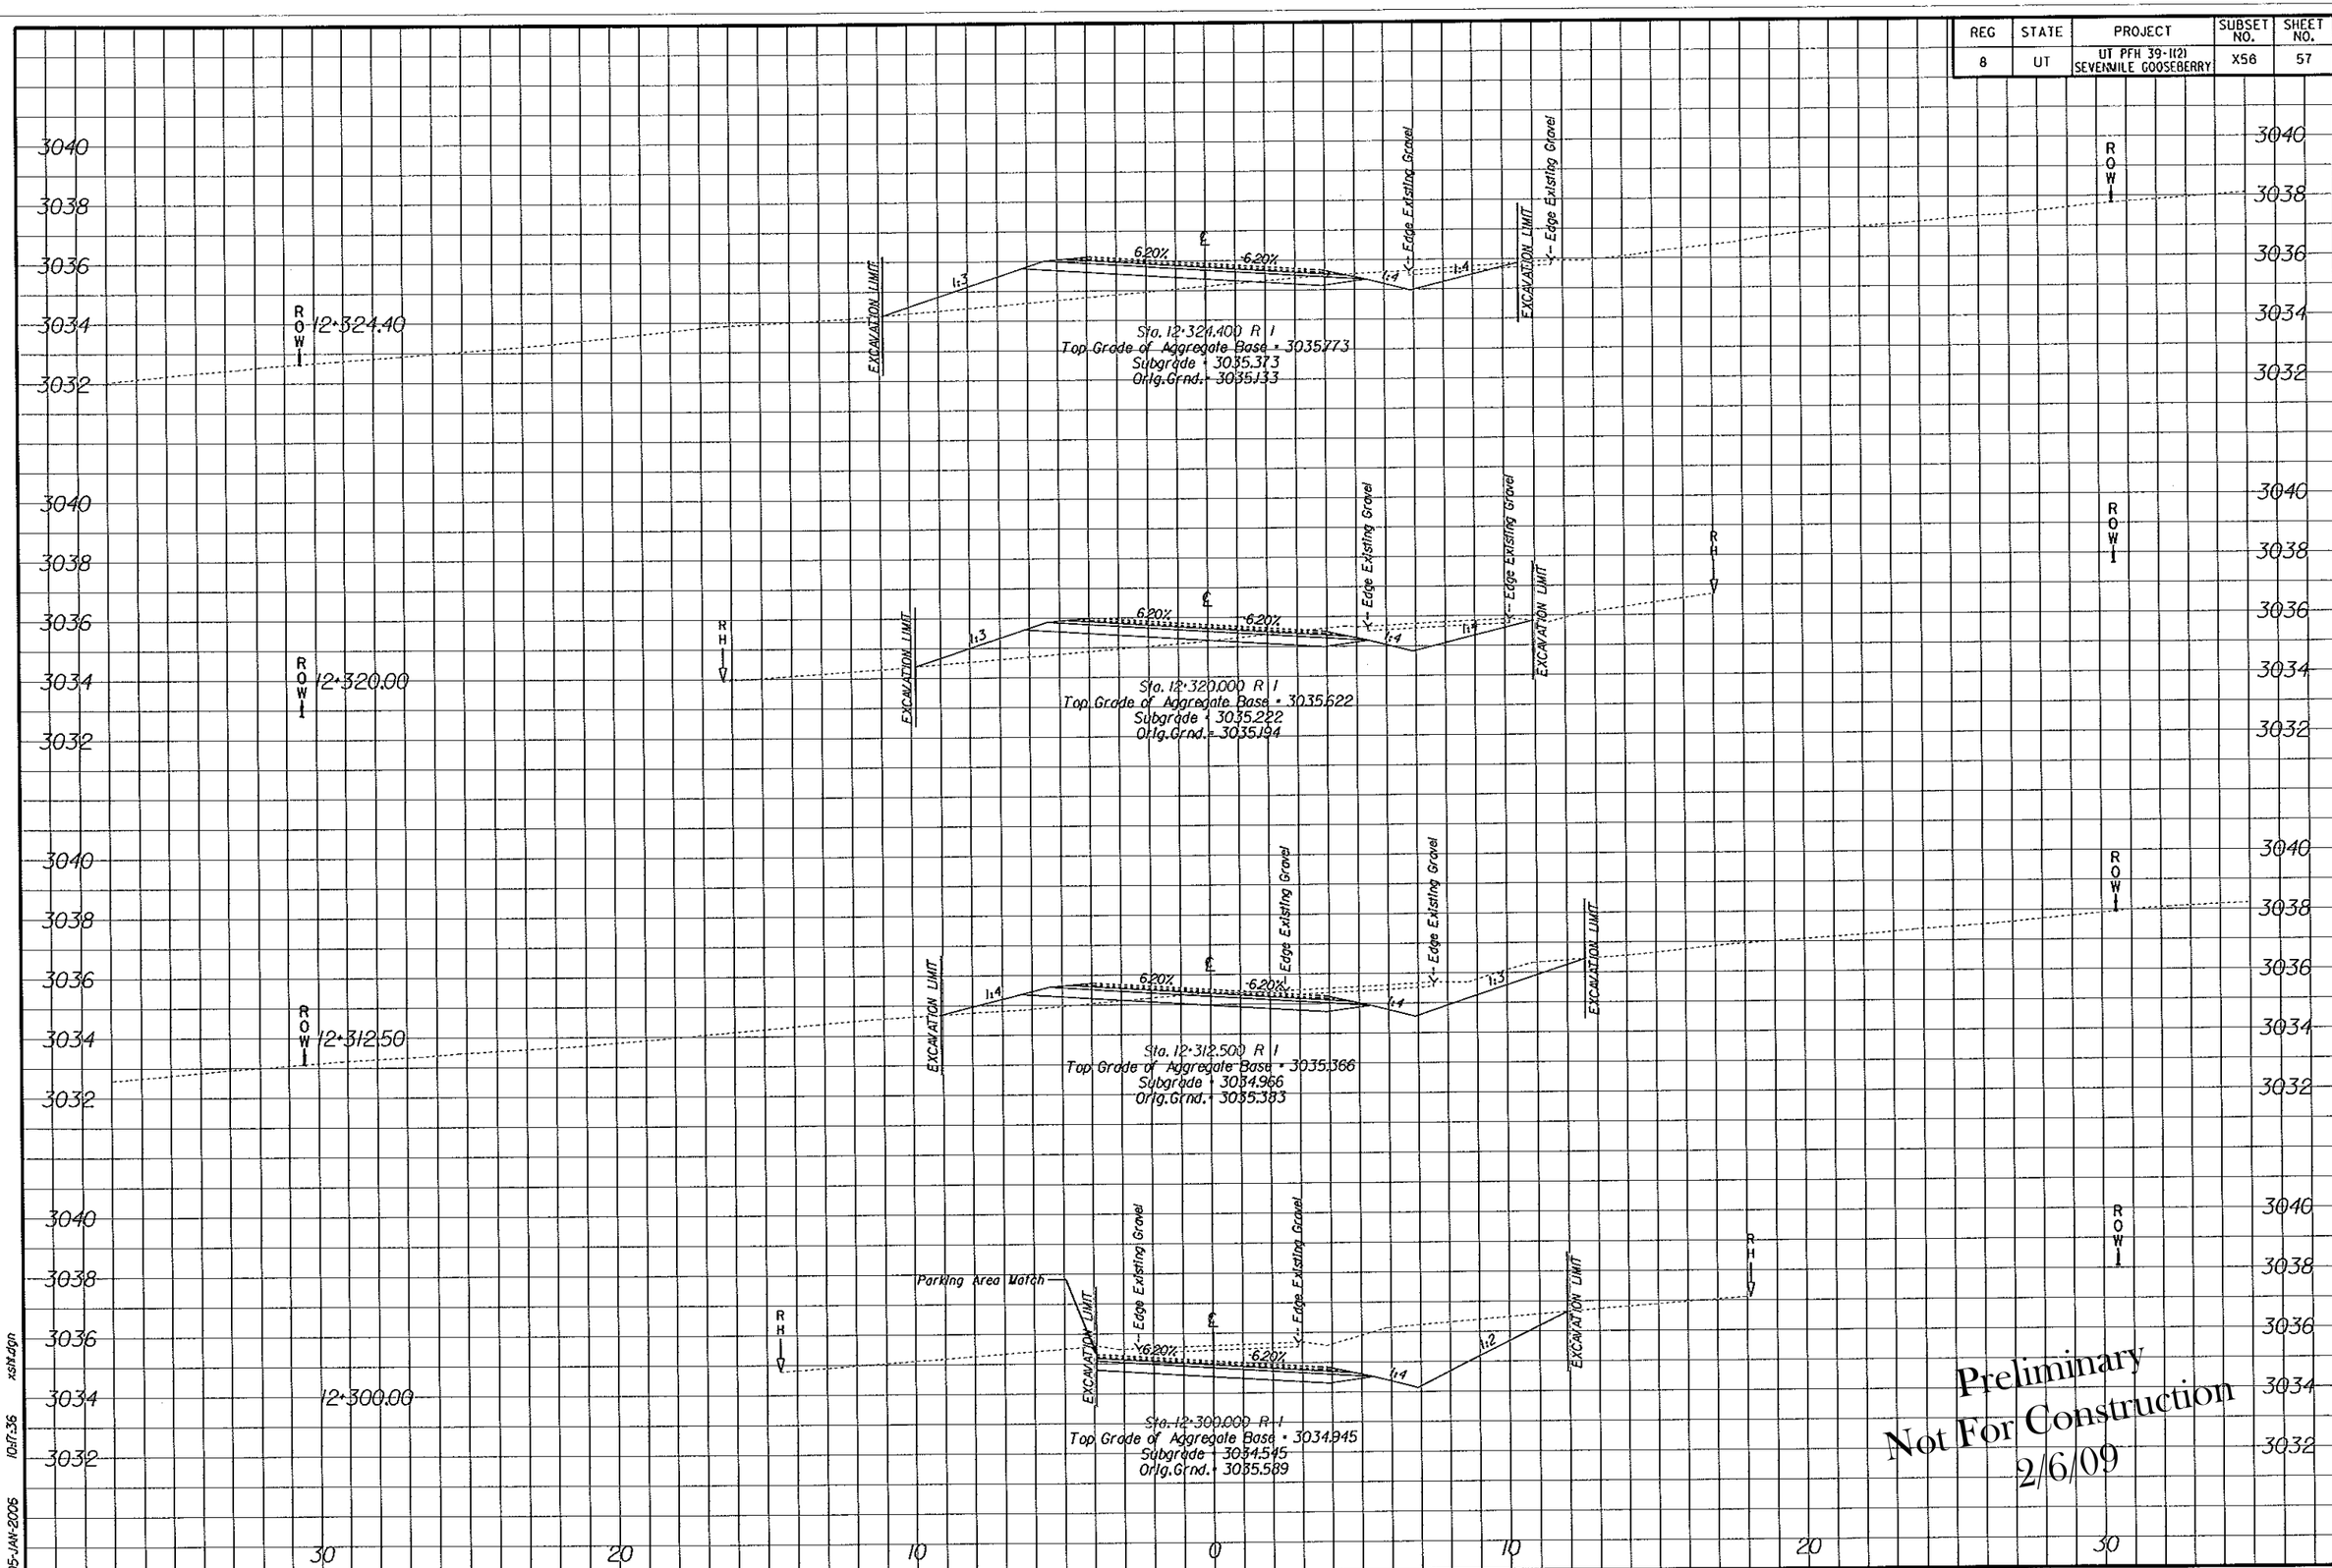

Preliminary
Not For Construction
2/6/09

05-JAN-2006 10:17:36 xsht.dgn

REG	STATE	PROJECT	SUBSET NO.	SHEET NO.
8	UT	UT PFH 39-1(2) SEVENMILE GOOSEBERRY	X57	58

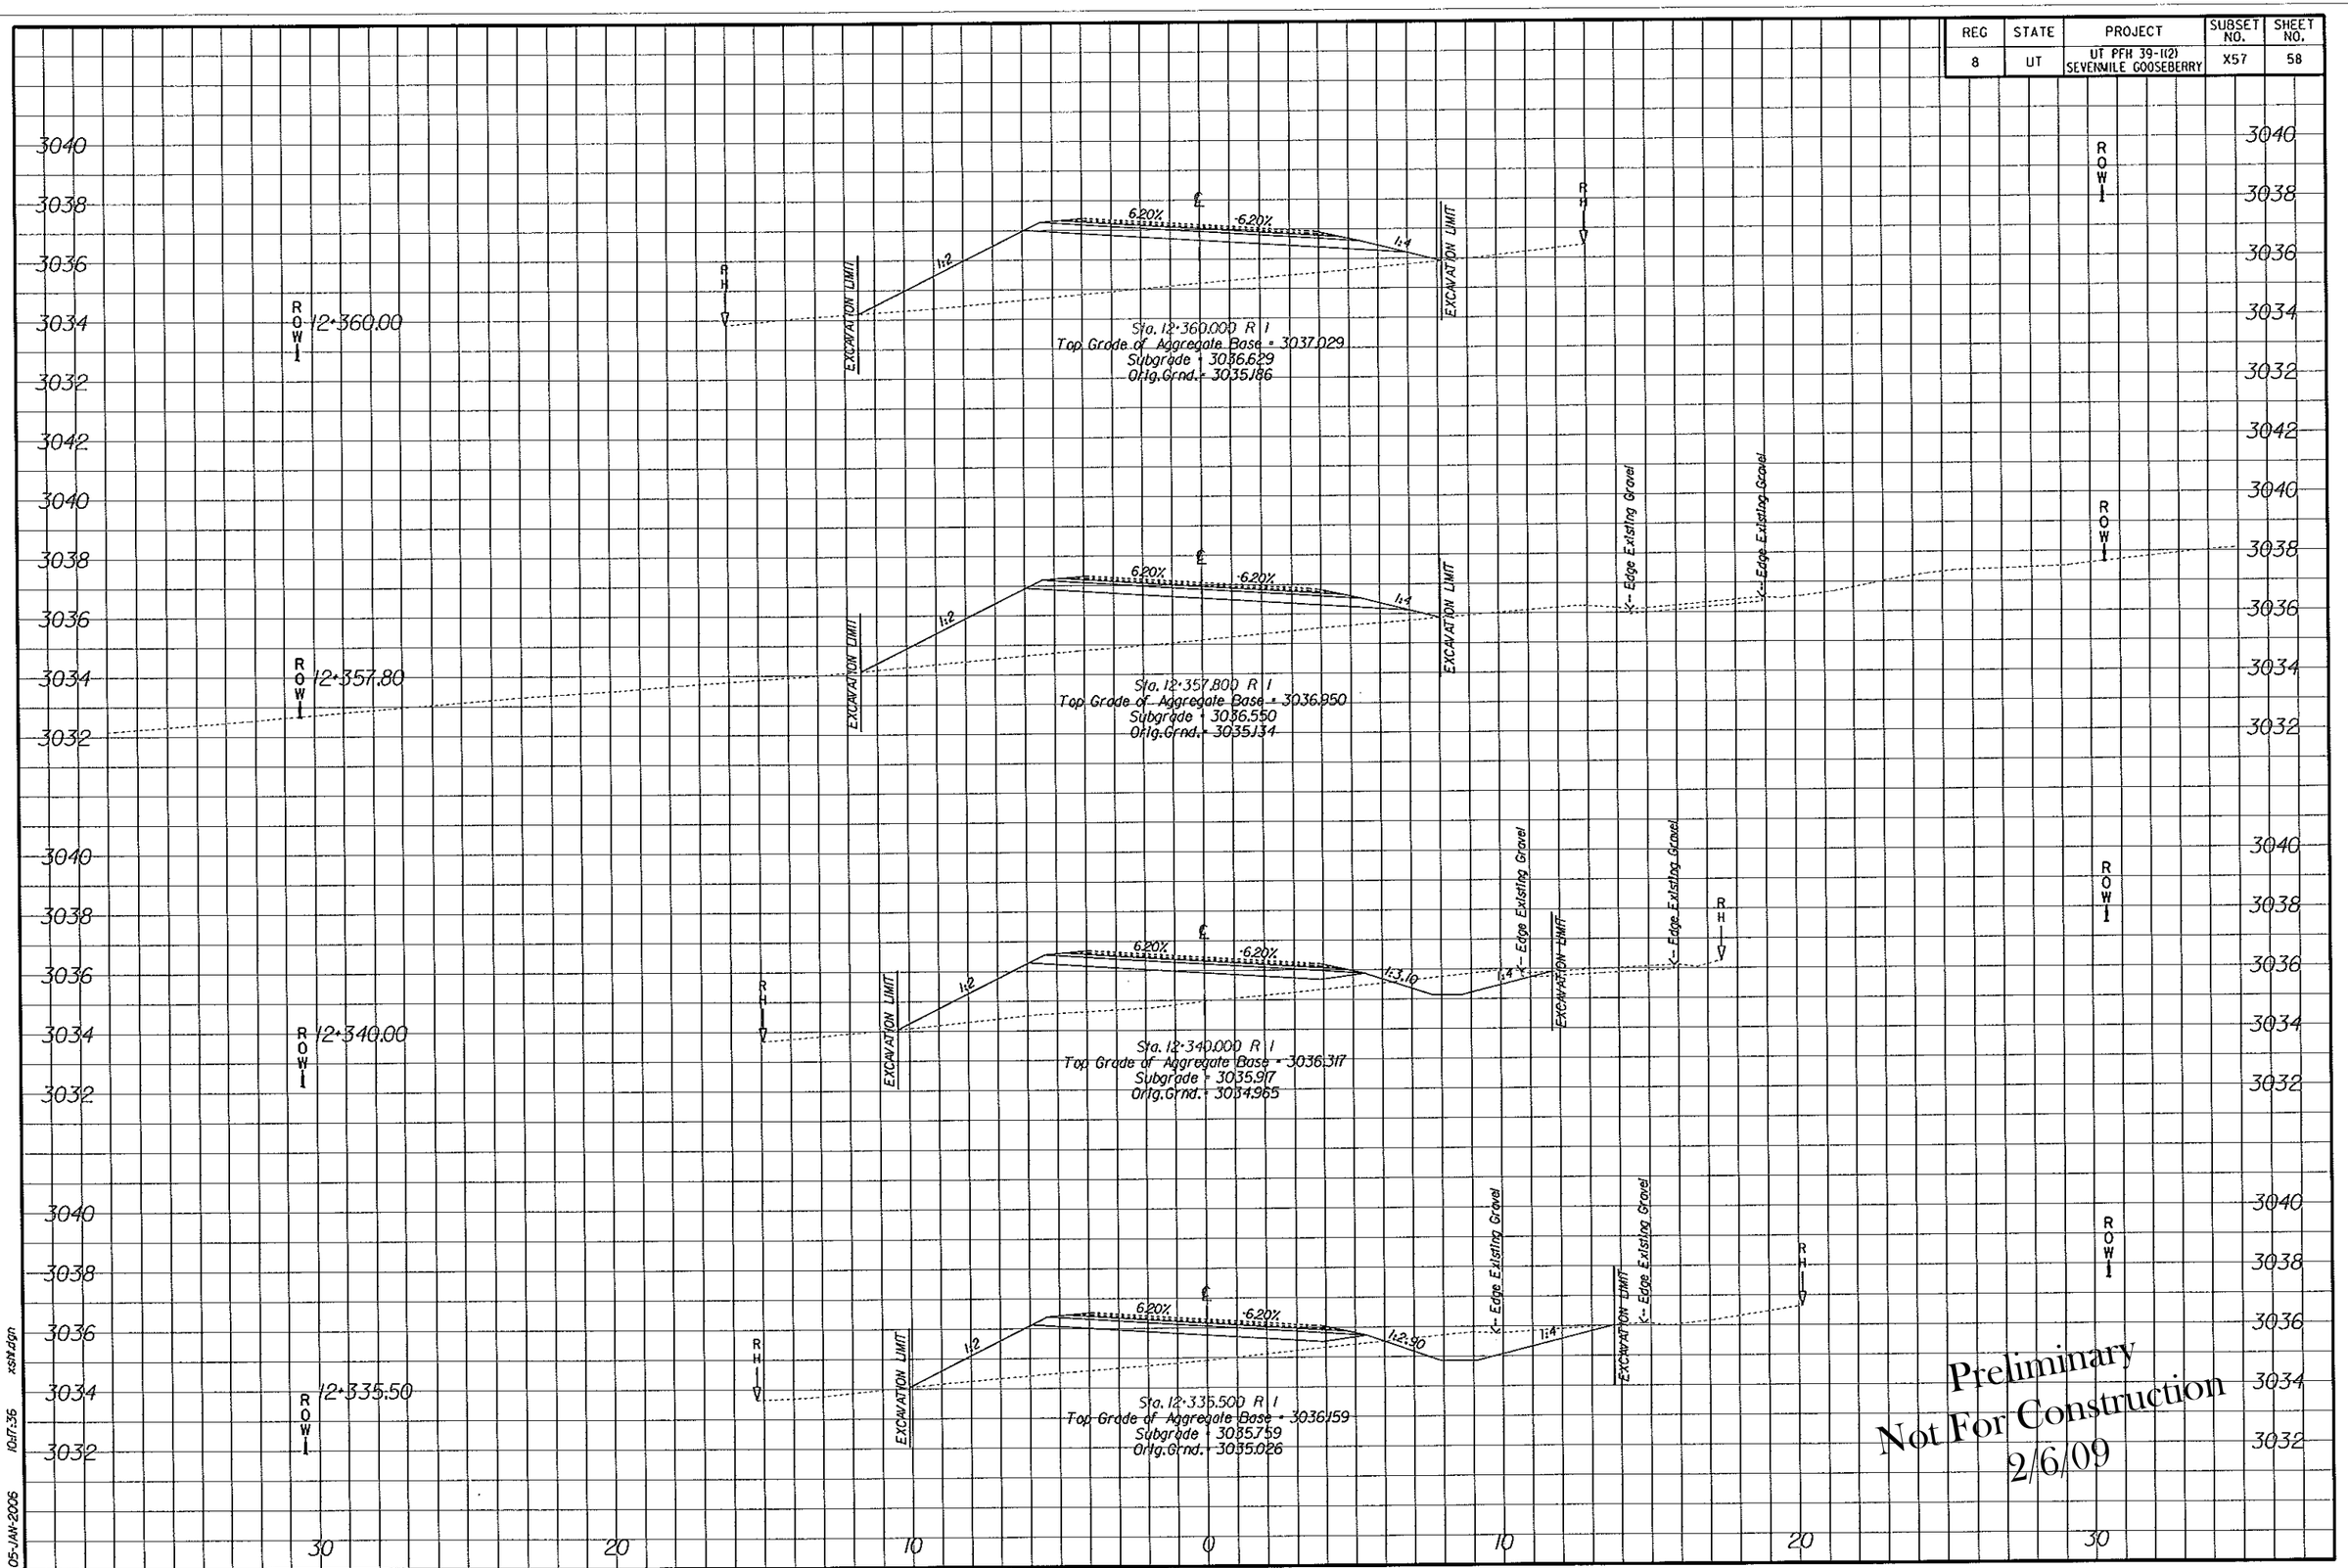

Preliminary
Not For Construction
2/6/09

05-JAN-2006 10:17:35 xsn.dgn

REG	STATE	PROJECT	SUBSET NO.	SHEET NO.
8	UT	UT PFH 39-1(2) SEVENMILE GOOSEBERRY	X58	59

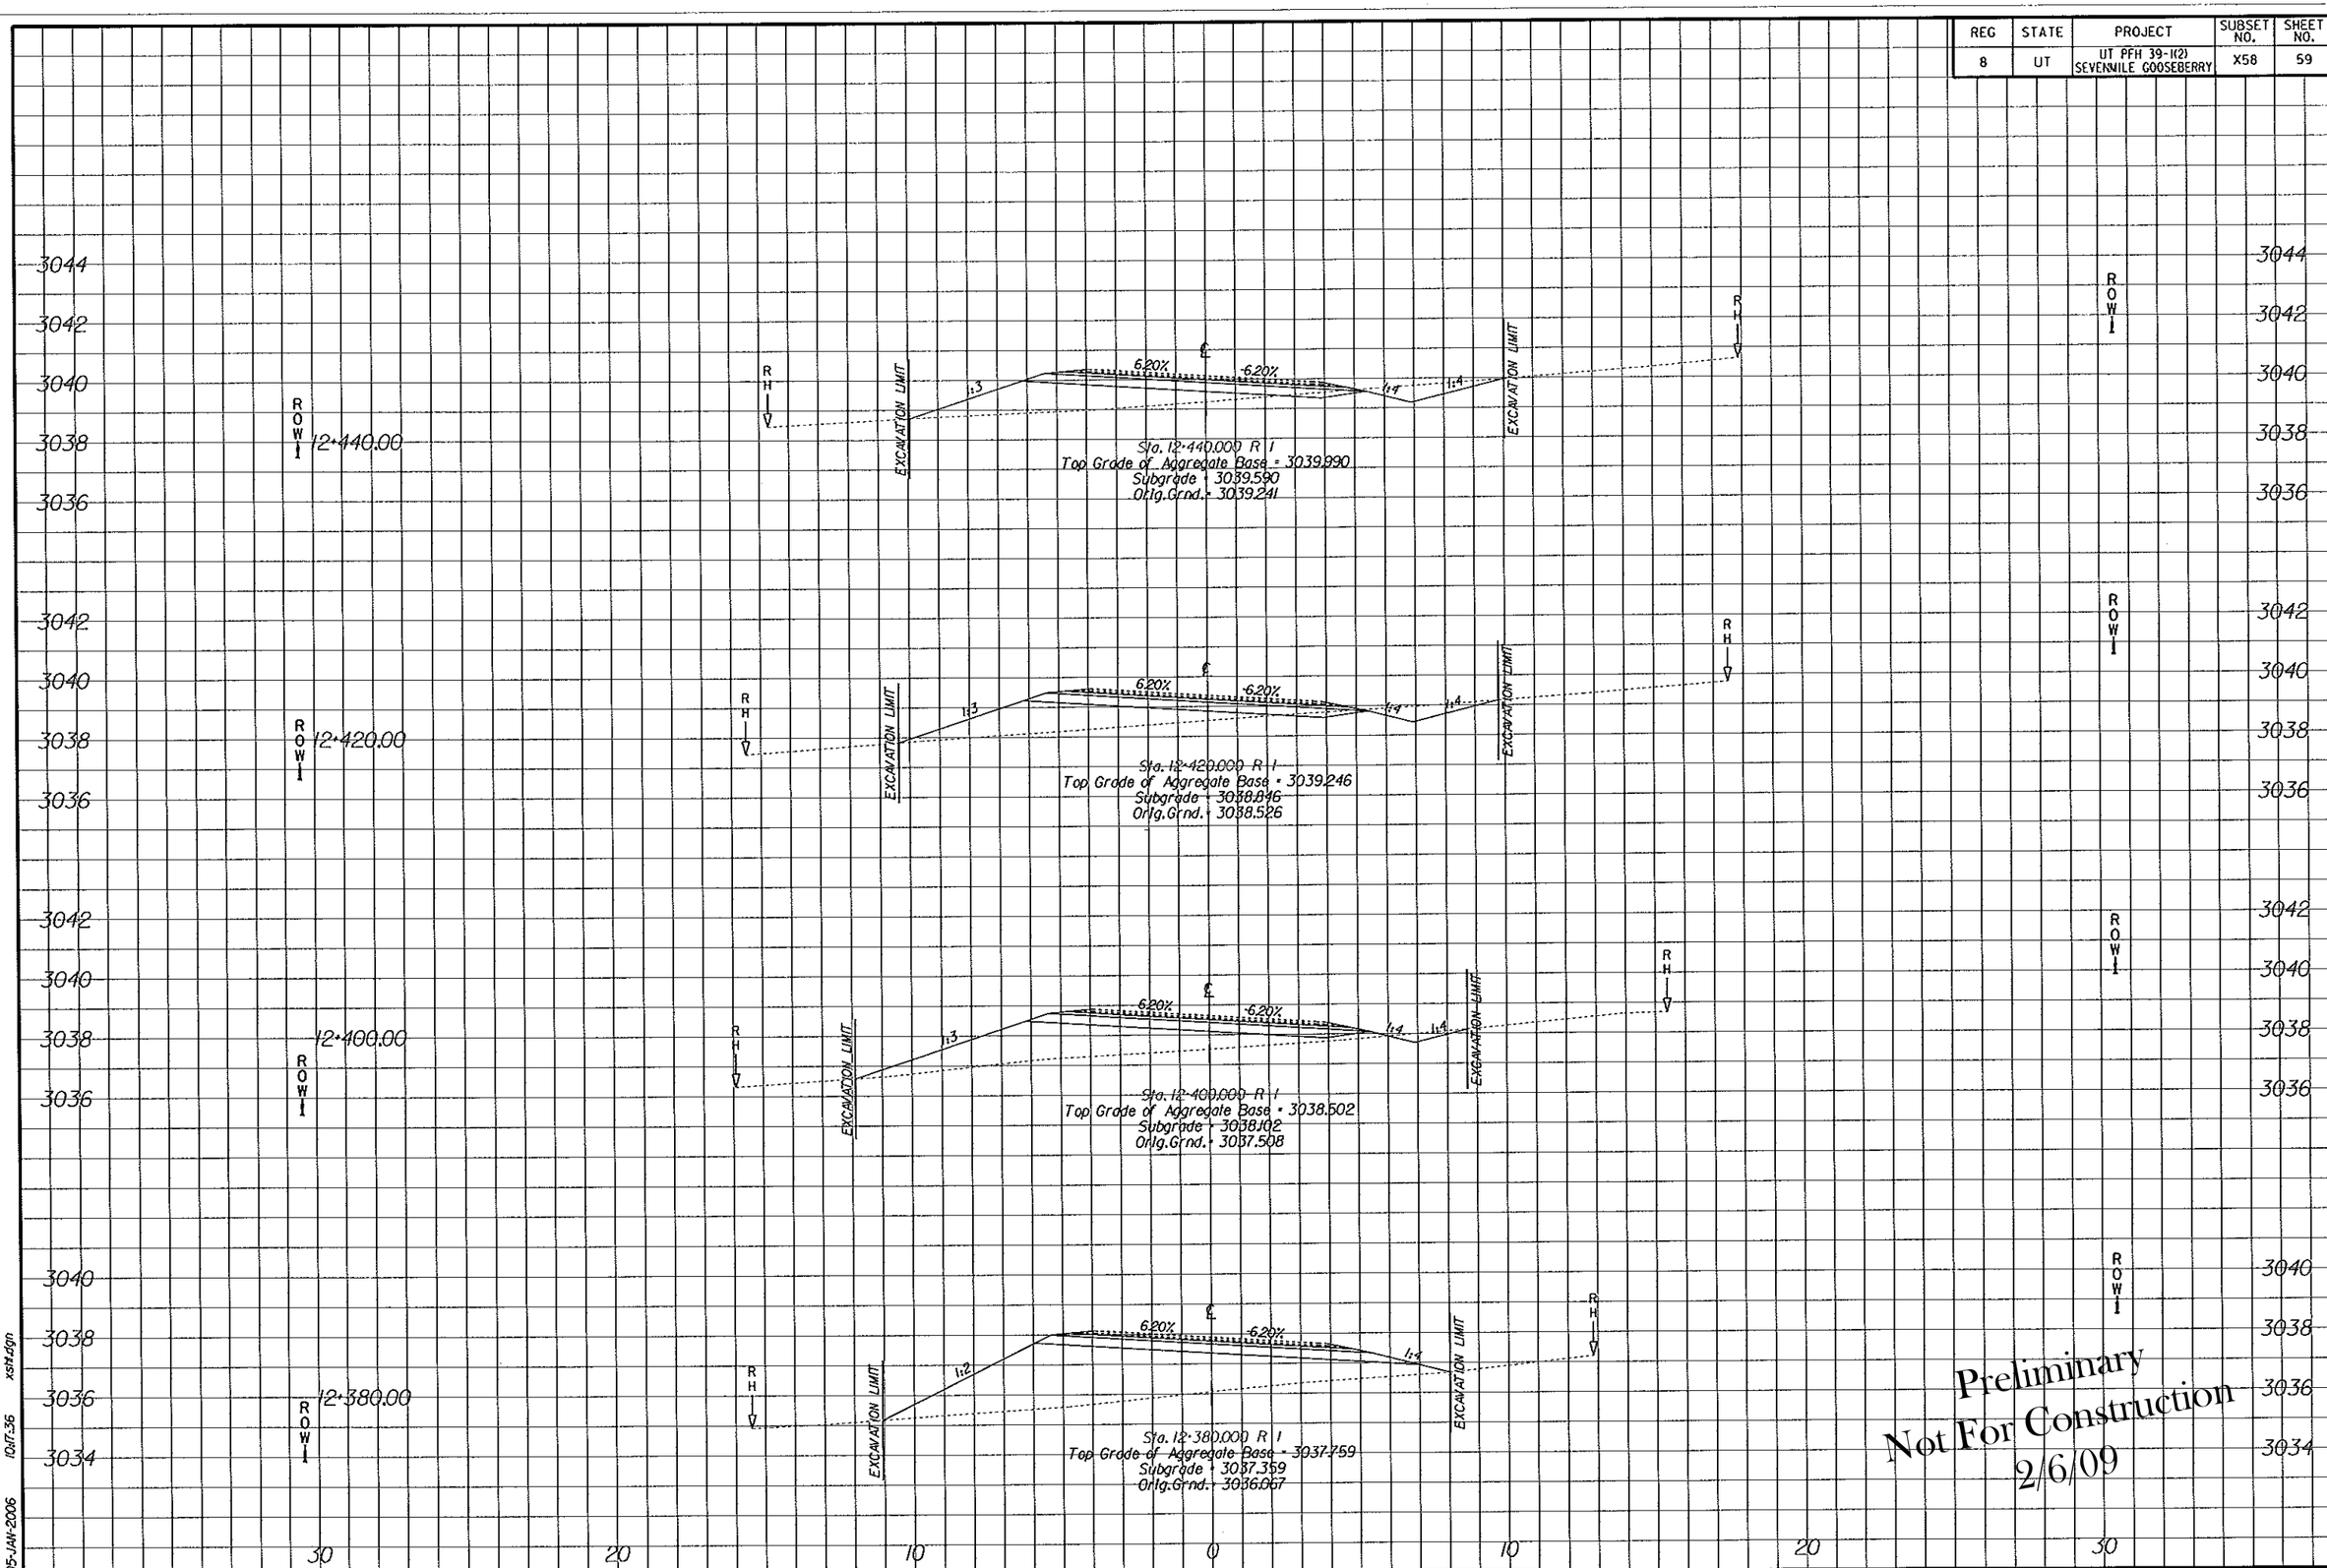

Preliminary
Not For Construction
2/6/09

05-JAN-2006 10:11:36 xsh1.dgn

REG	STATE	PROJECT	SUBSET NO.	SHEET NO.
8	UT	UT PFH 39-1(2) SEVENMILE GOOSEBERRY	X59	60

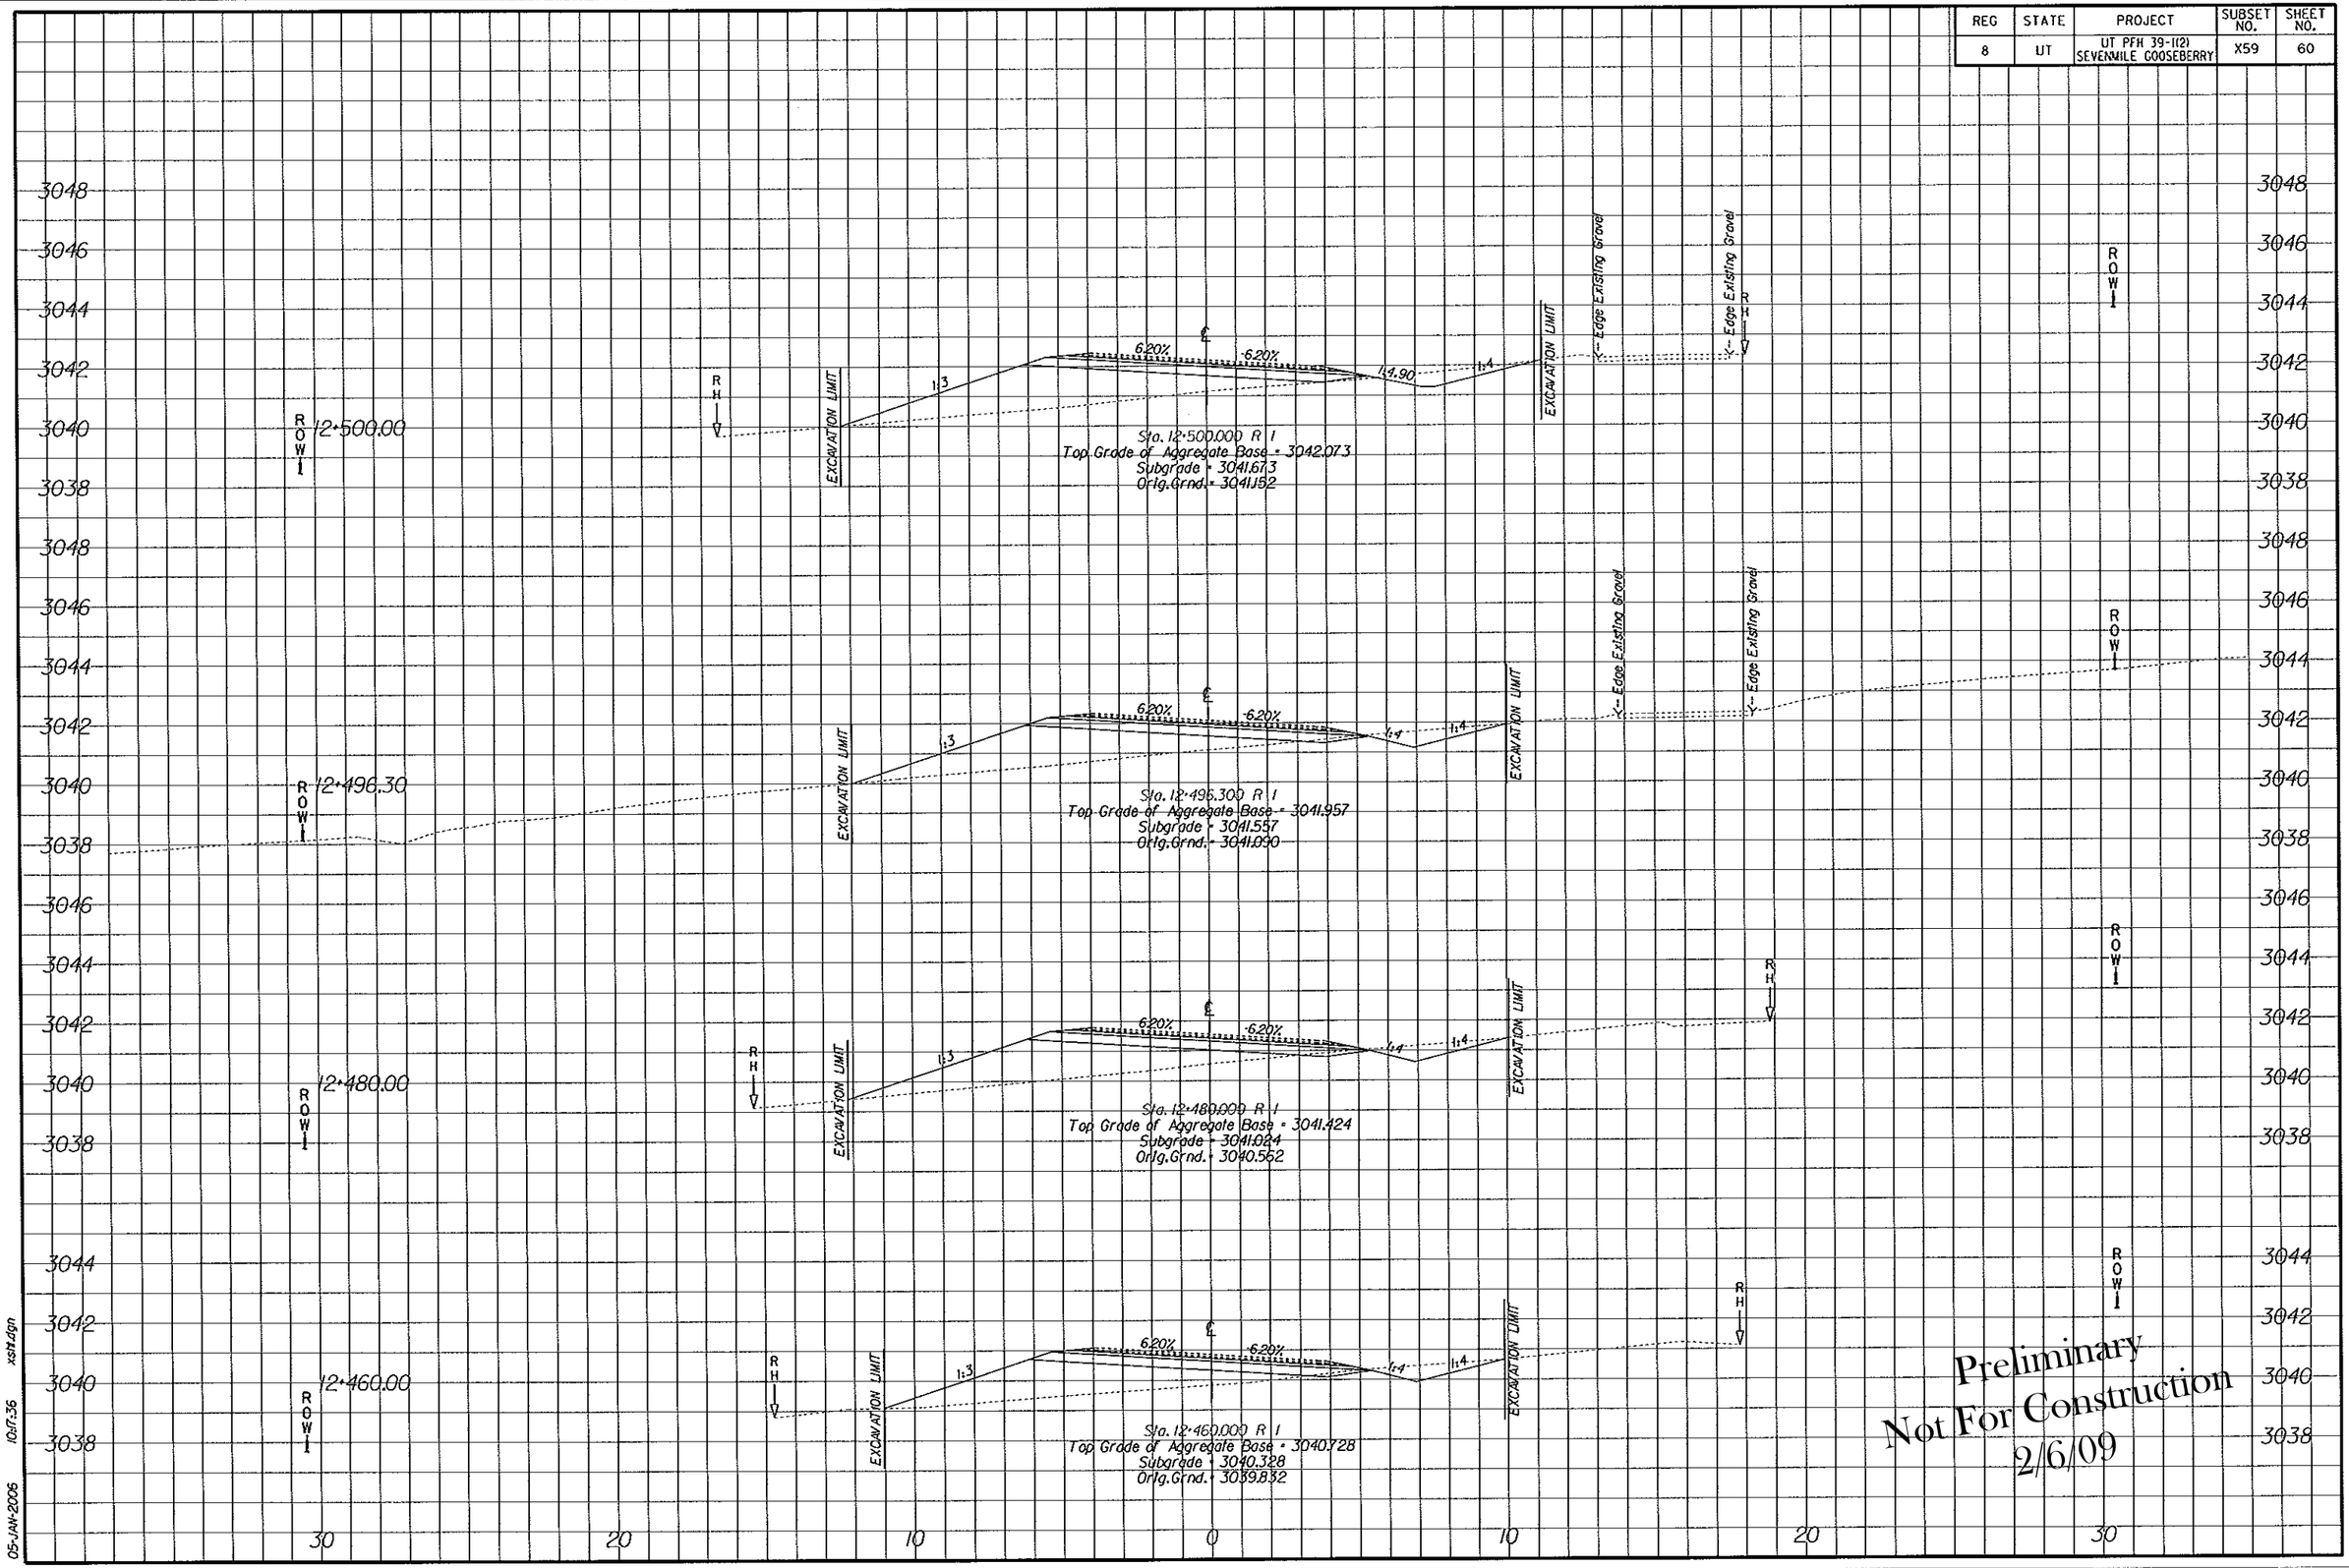

Preliminary
Not For Construction
2/6/09

05-JAN-2006 10:17:36 xsht.dgn

REG	STATE	PROJECT	SUBSET NO.	SHEET NO.
8	UT	UT PFH 39-1(2) SEVENMILE GOOSEBERRY	X60	61

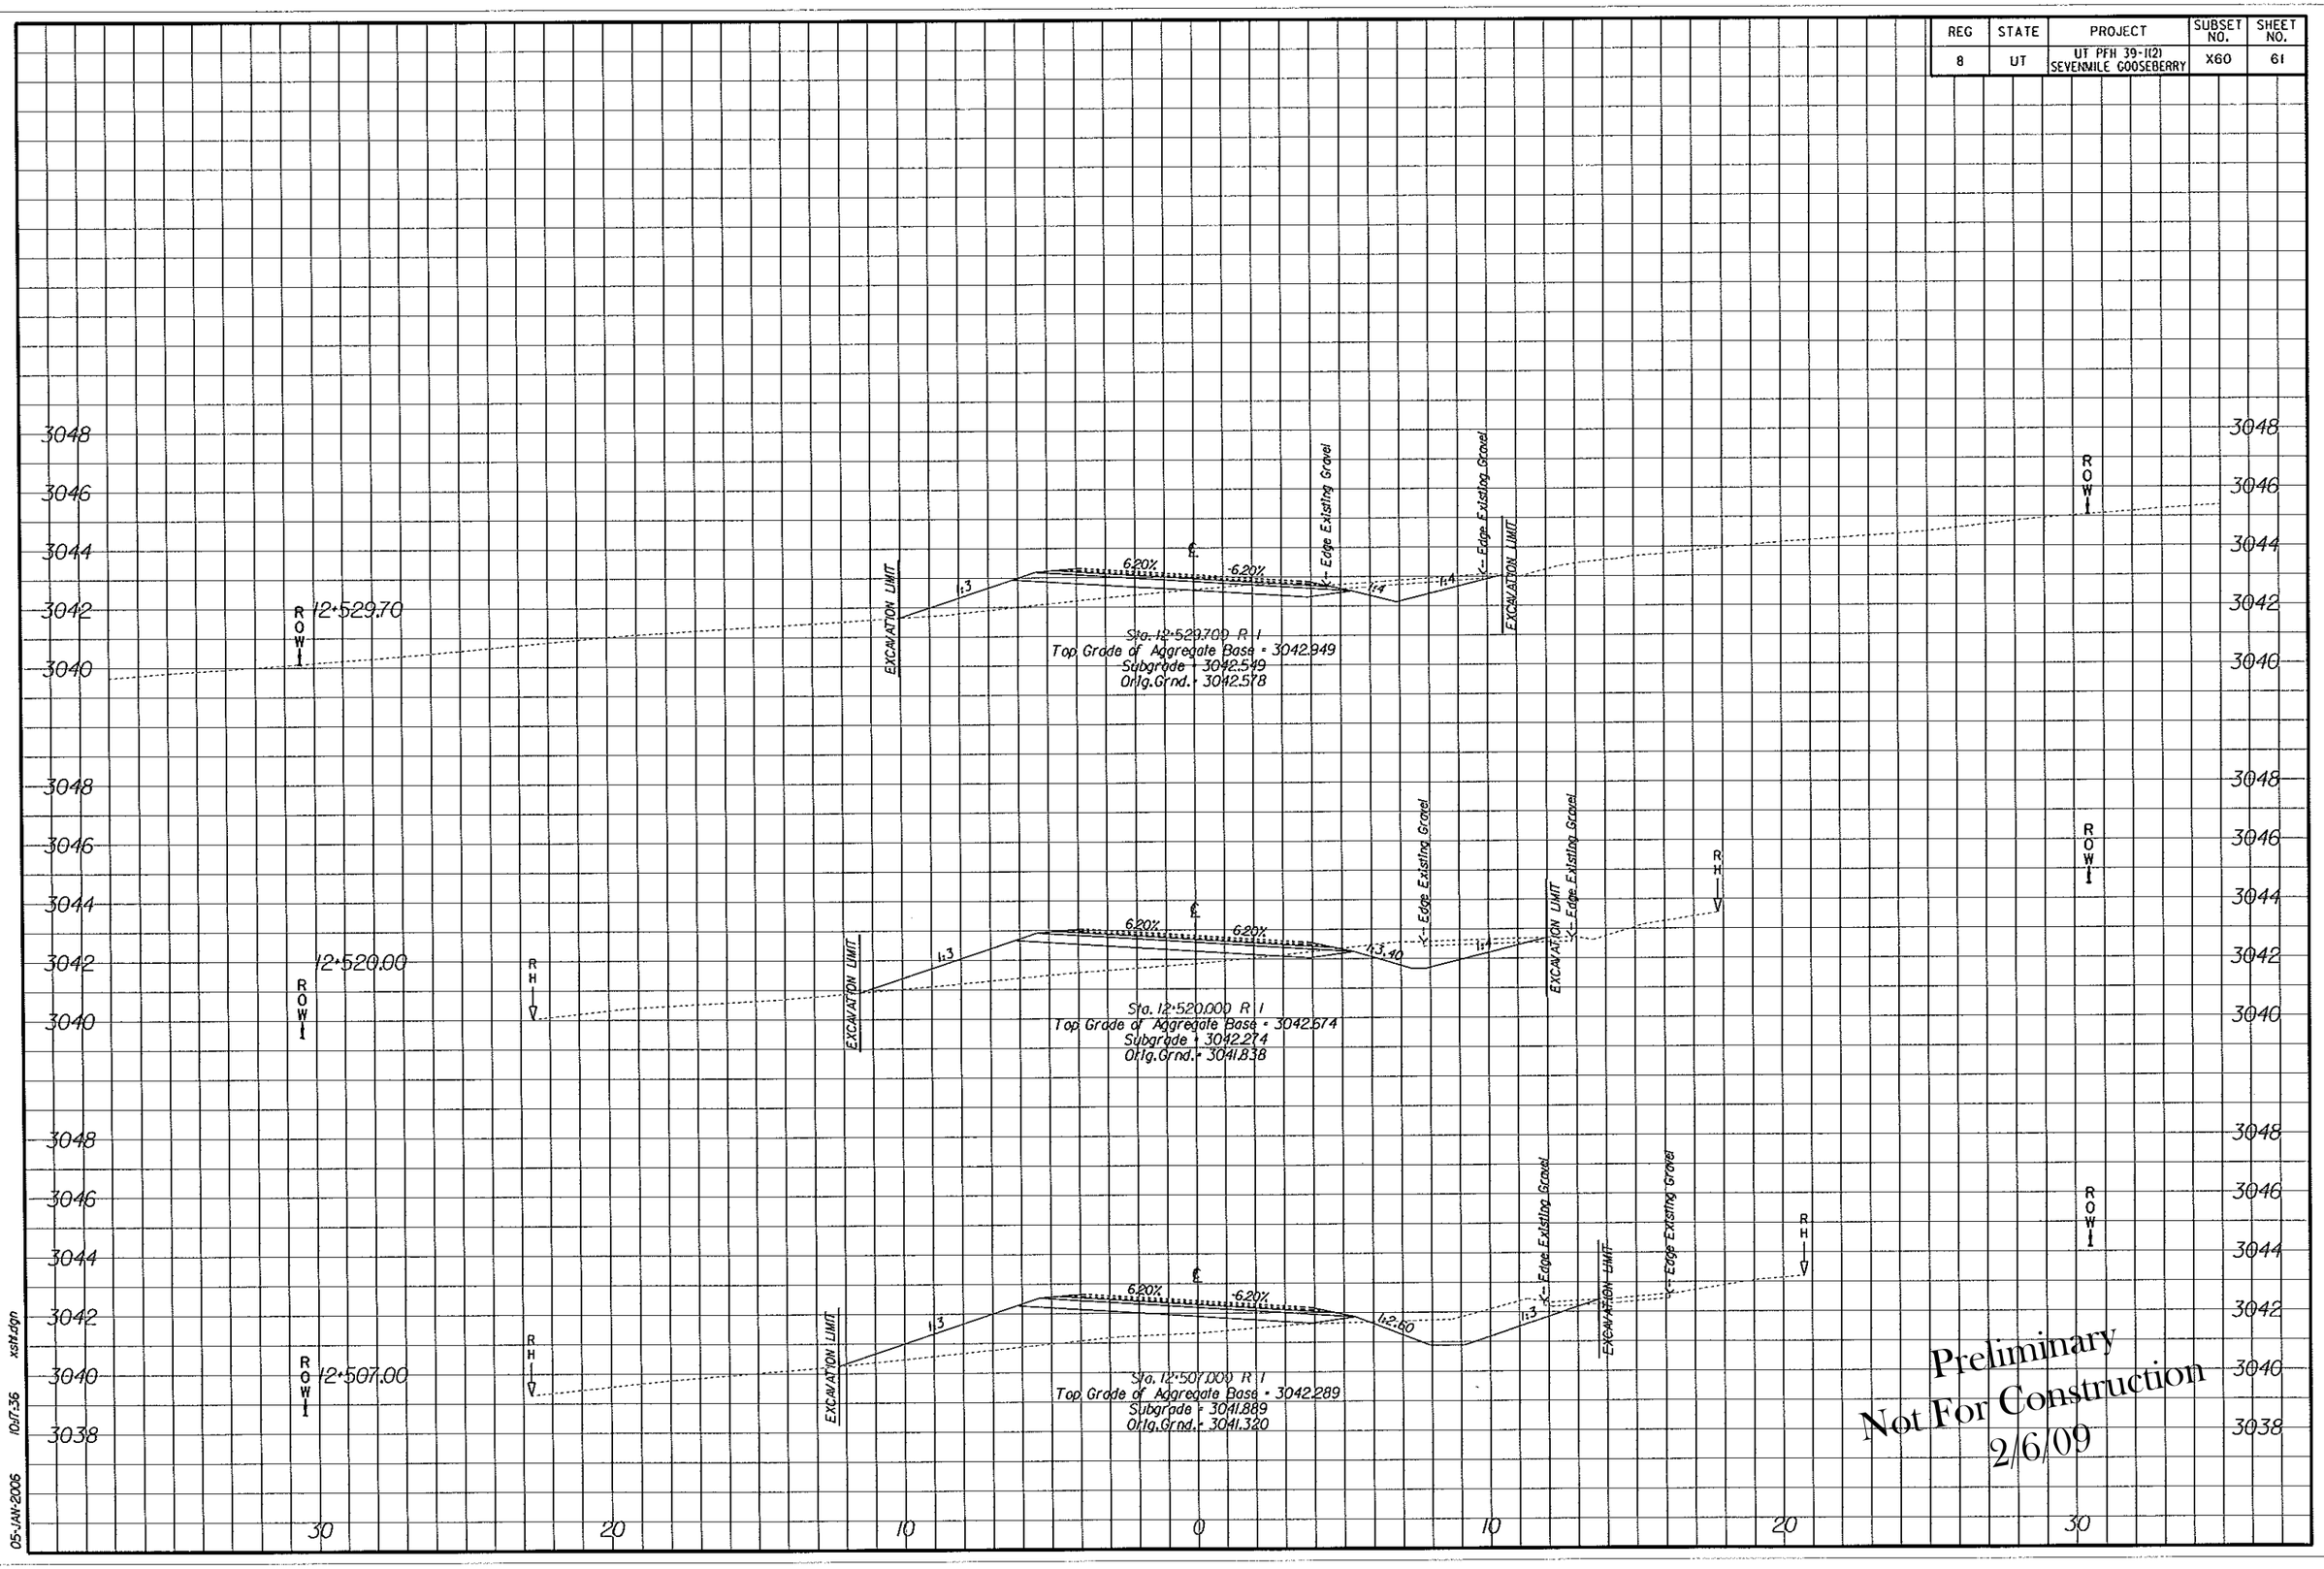

Preliminary
Not For Construction
2/6/09

05-JAN-2006 10:17:36 xsht.dgn

REG	STATE	PROJECT	SUBSET NO.	SHEET NO.
8	UT	UT PFH 39-1(2) SEVENMILE GOOSEBERRY	X61	62

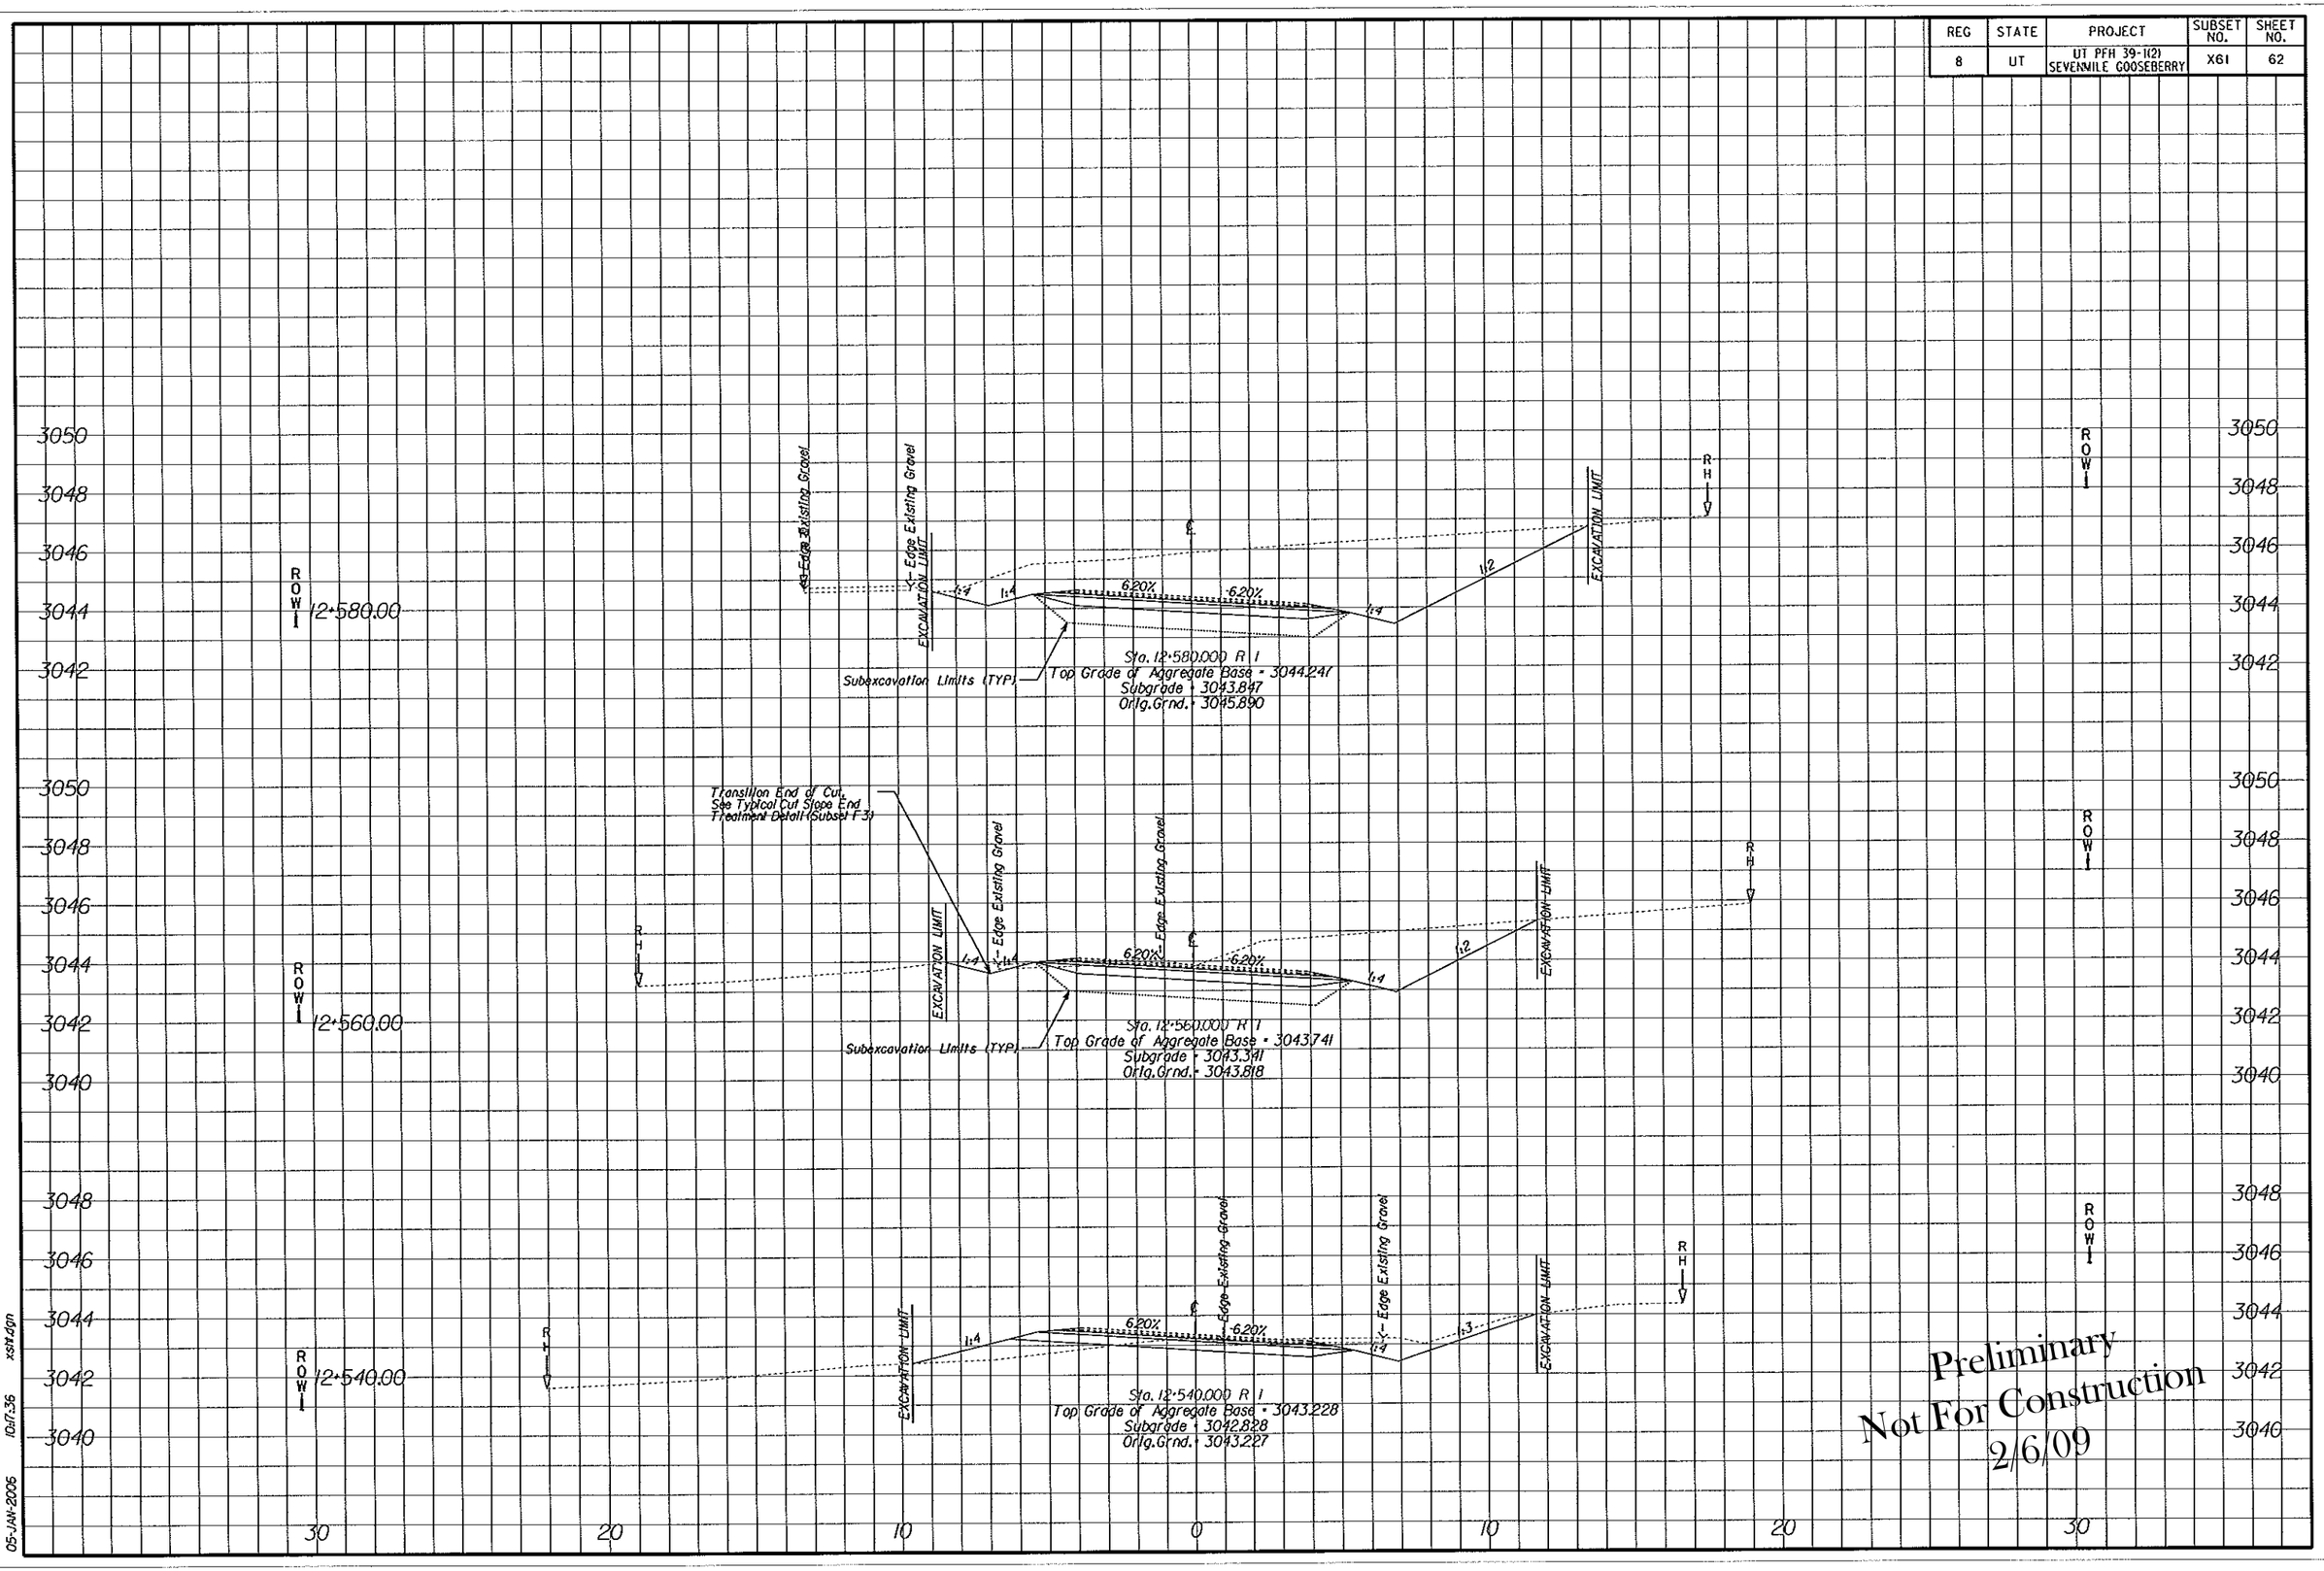

Preliminary
Not For Construction
2/6/09

05-JAN-2006 10:17:36 xsh1.dgn

REG	STATE	PROJECT	SUBSET NO.	SHEET NO.
8	UT	UT PFH 39-1(2) SEVENMILE GOOSEBERRY	X62	63

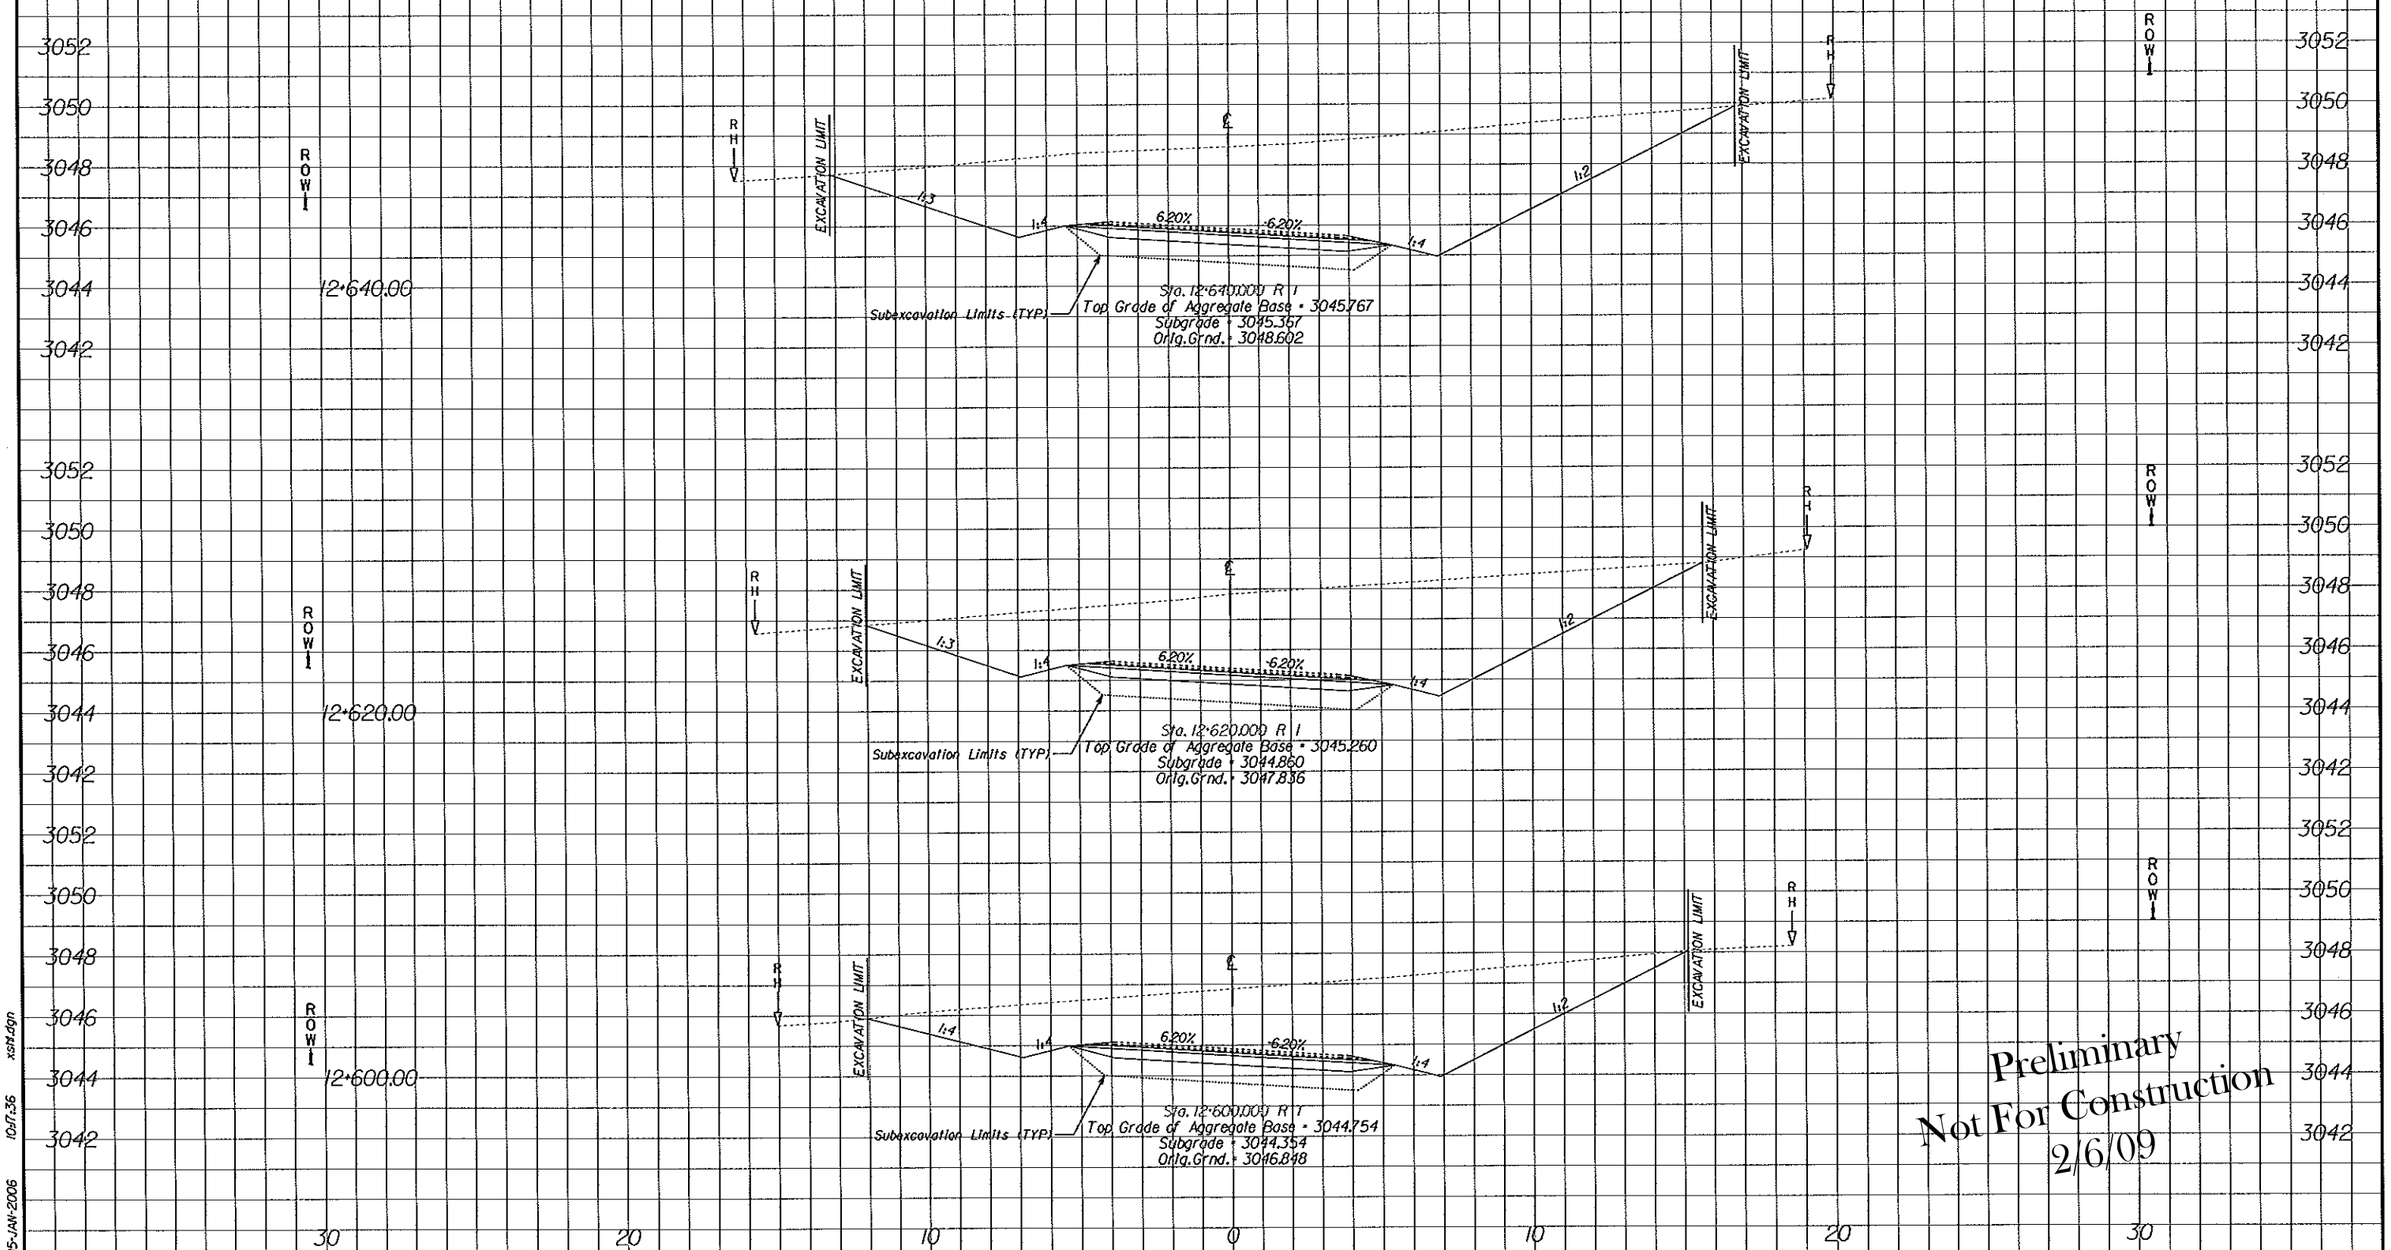

Preliminary
Not For Construction
2/6/09

05-JAN-2006 10:17:36 xsrt.dgn

REG	STATE	PROJECT	SUBSET NO.	SHEET NO.
8	UT	UT PFH 39-1(2) SEVENMILE GOOSEBERRY	X63	64

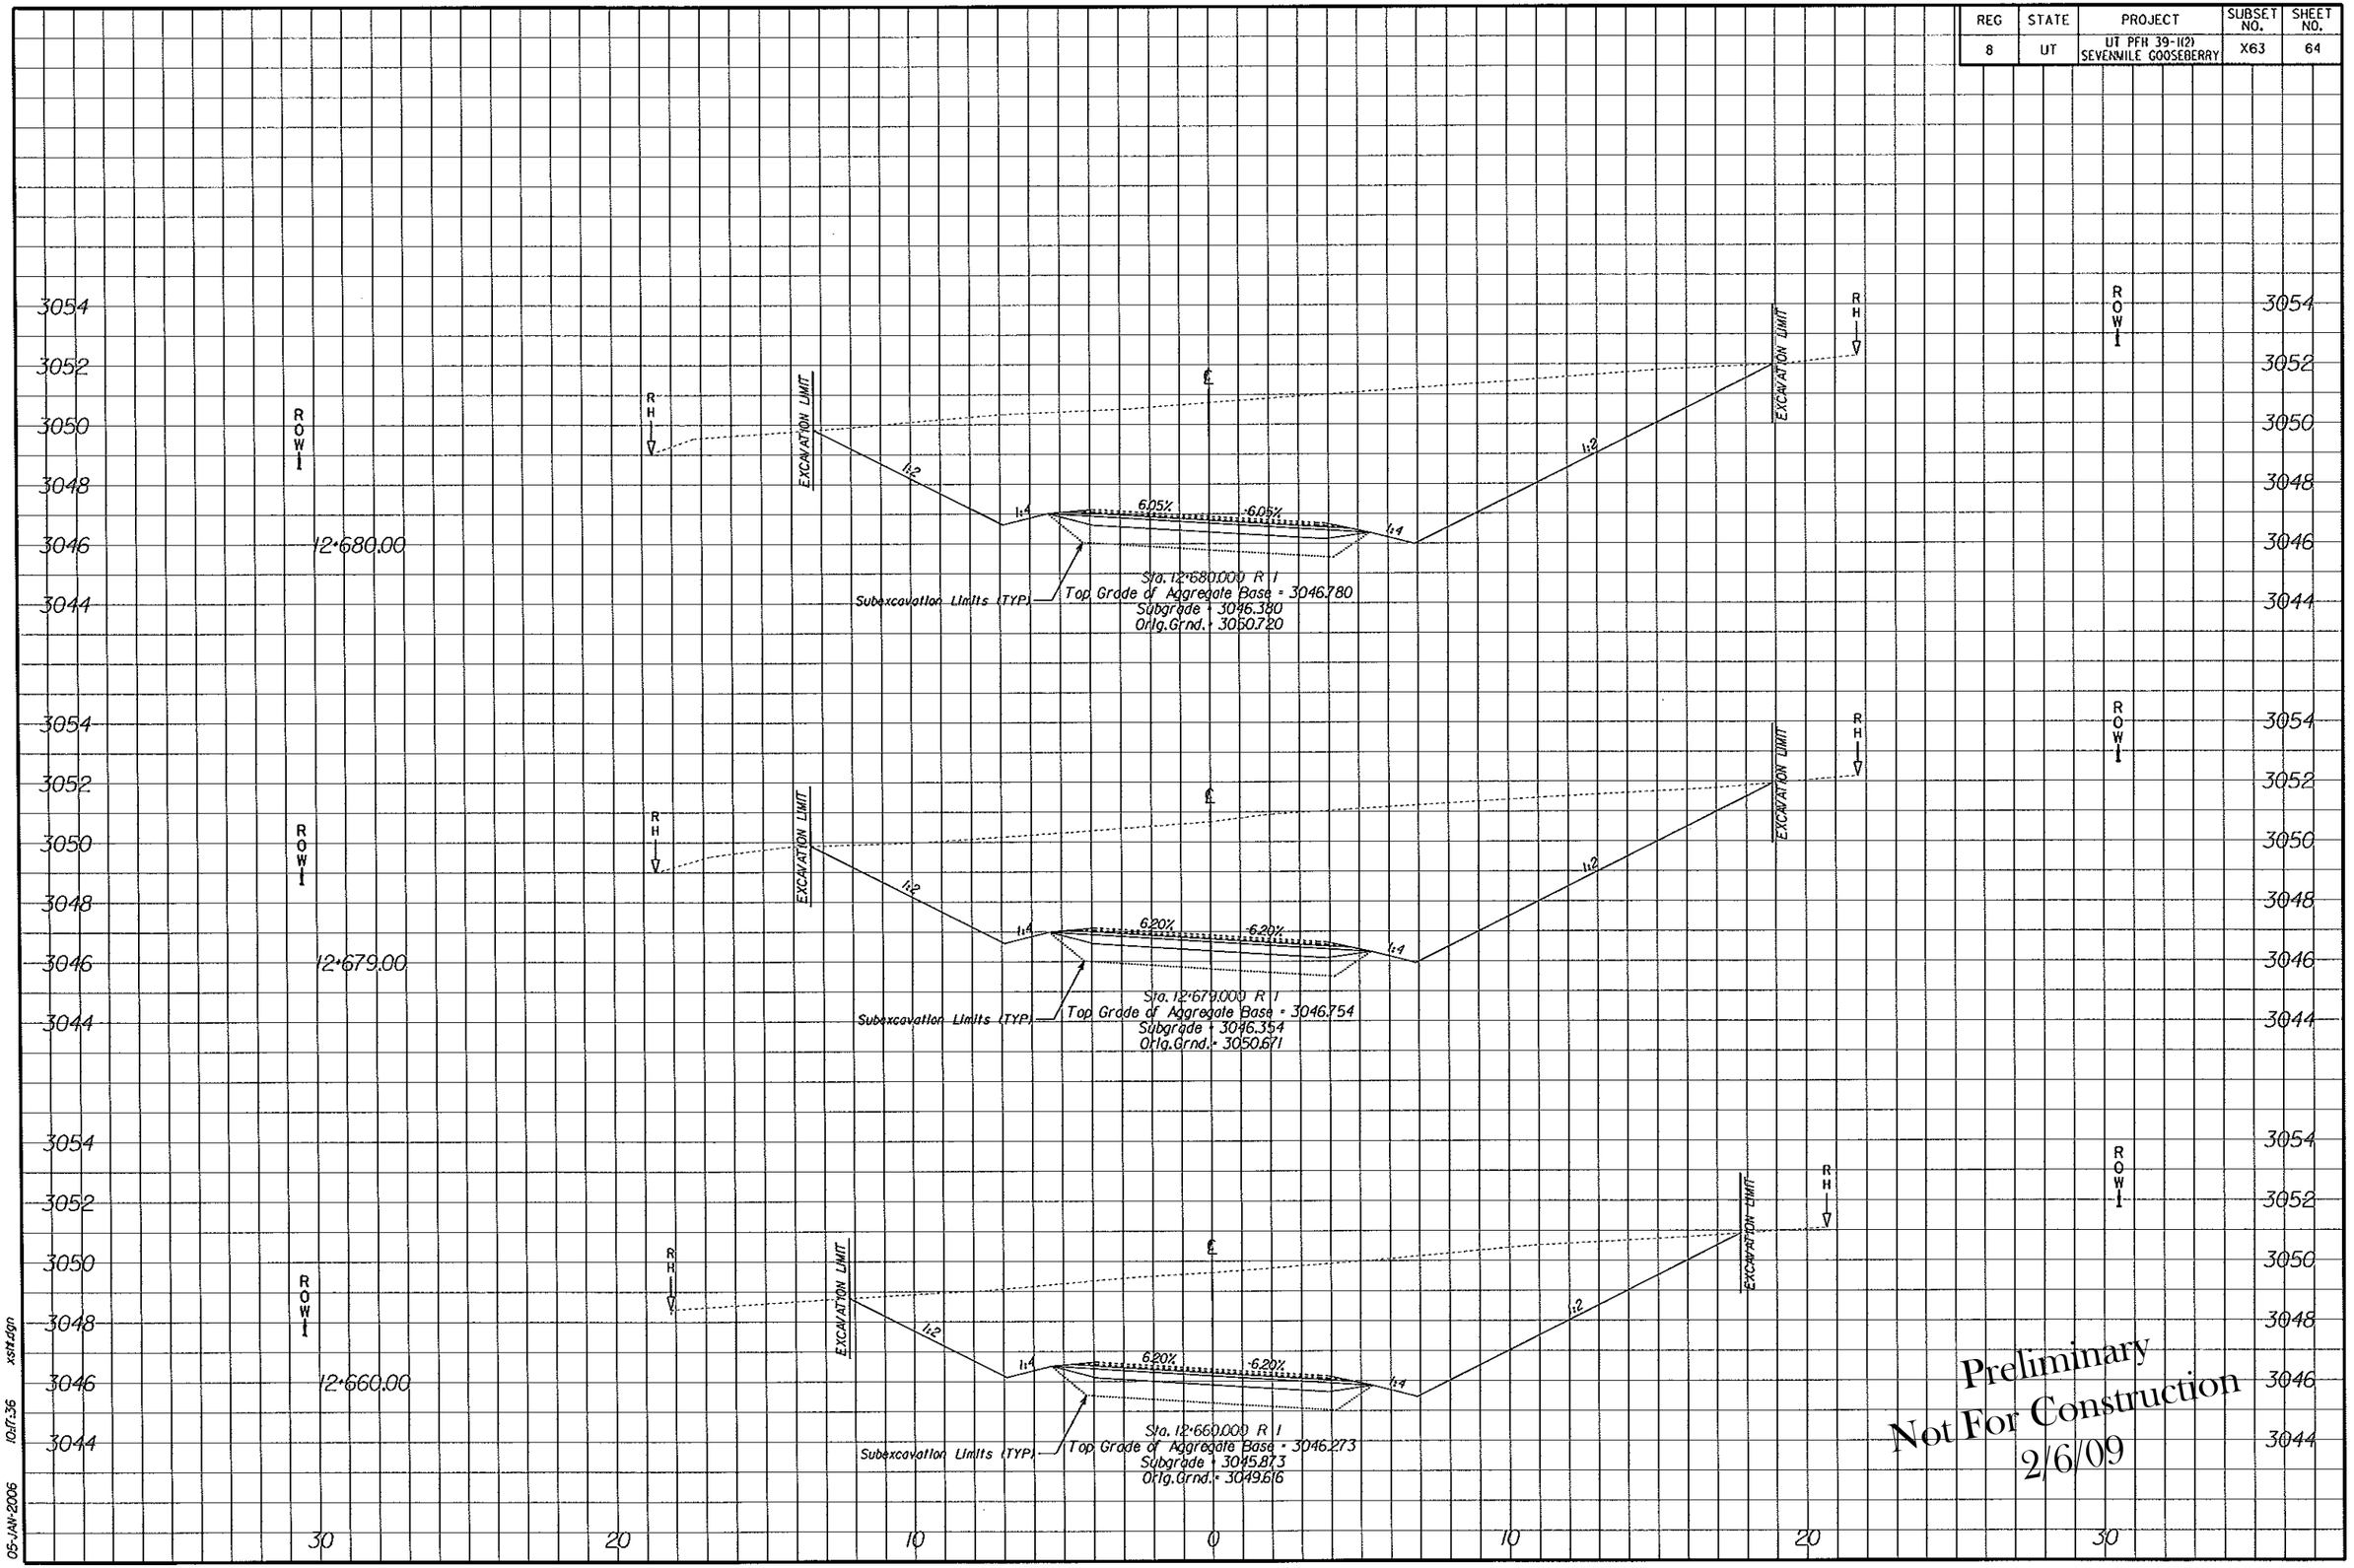

Preliminary
Not For Construction
2/6/09

05-JAN-2006 10:17:36 xsht.dgn

REG	STATE	PROJECT	SUBSET NO.	SHEET NO.
8	UT	UT PFH 39-1(2) SEVENMILE GOOSEBERRY	X64	65

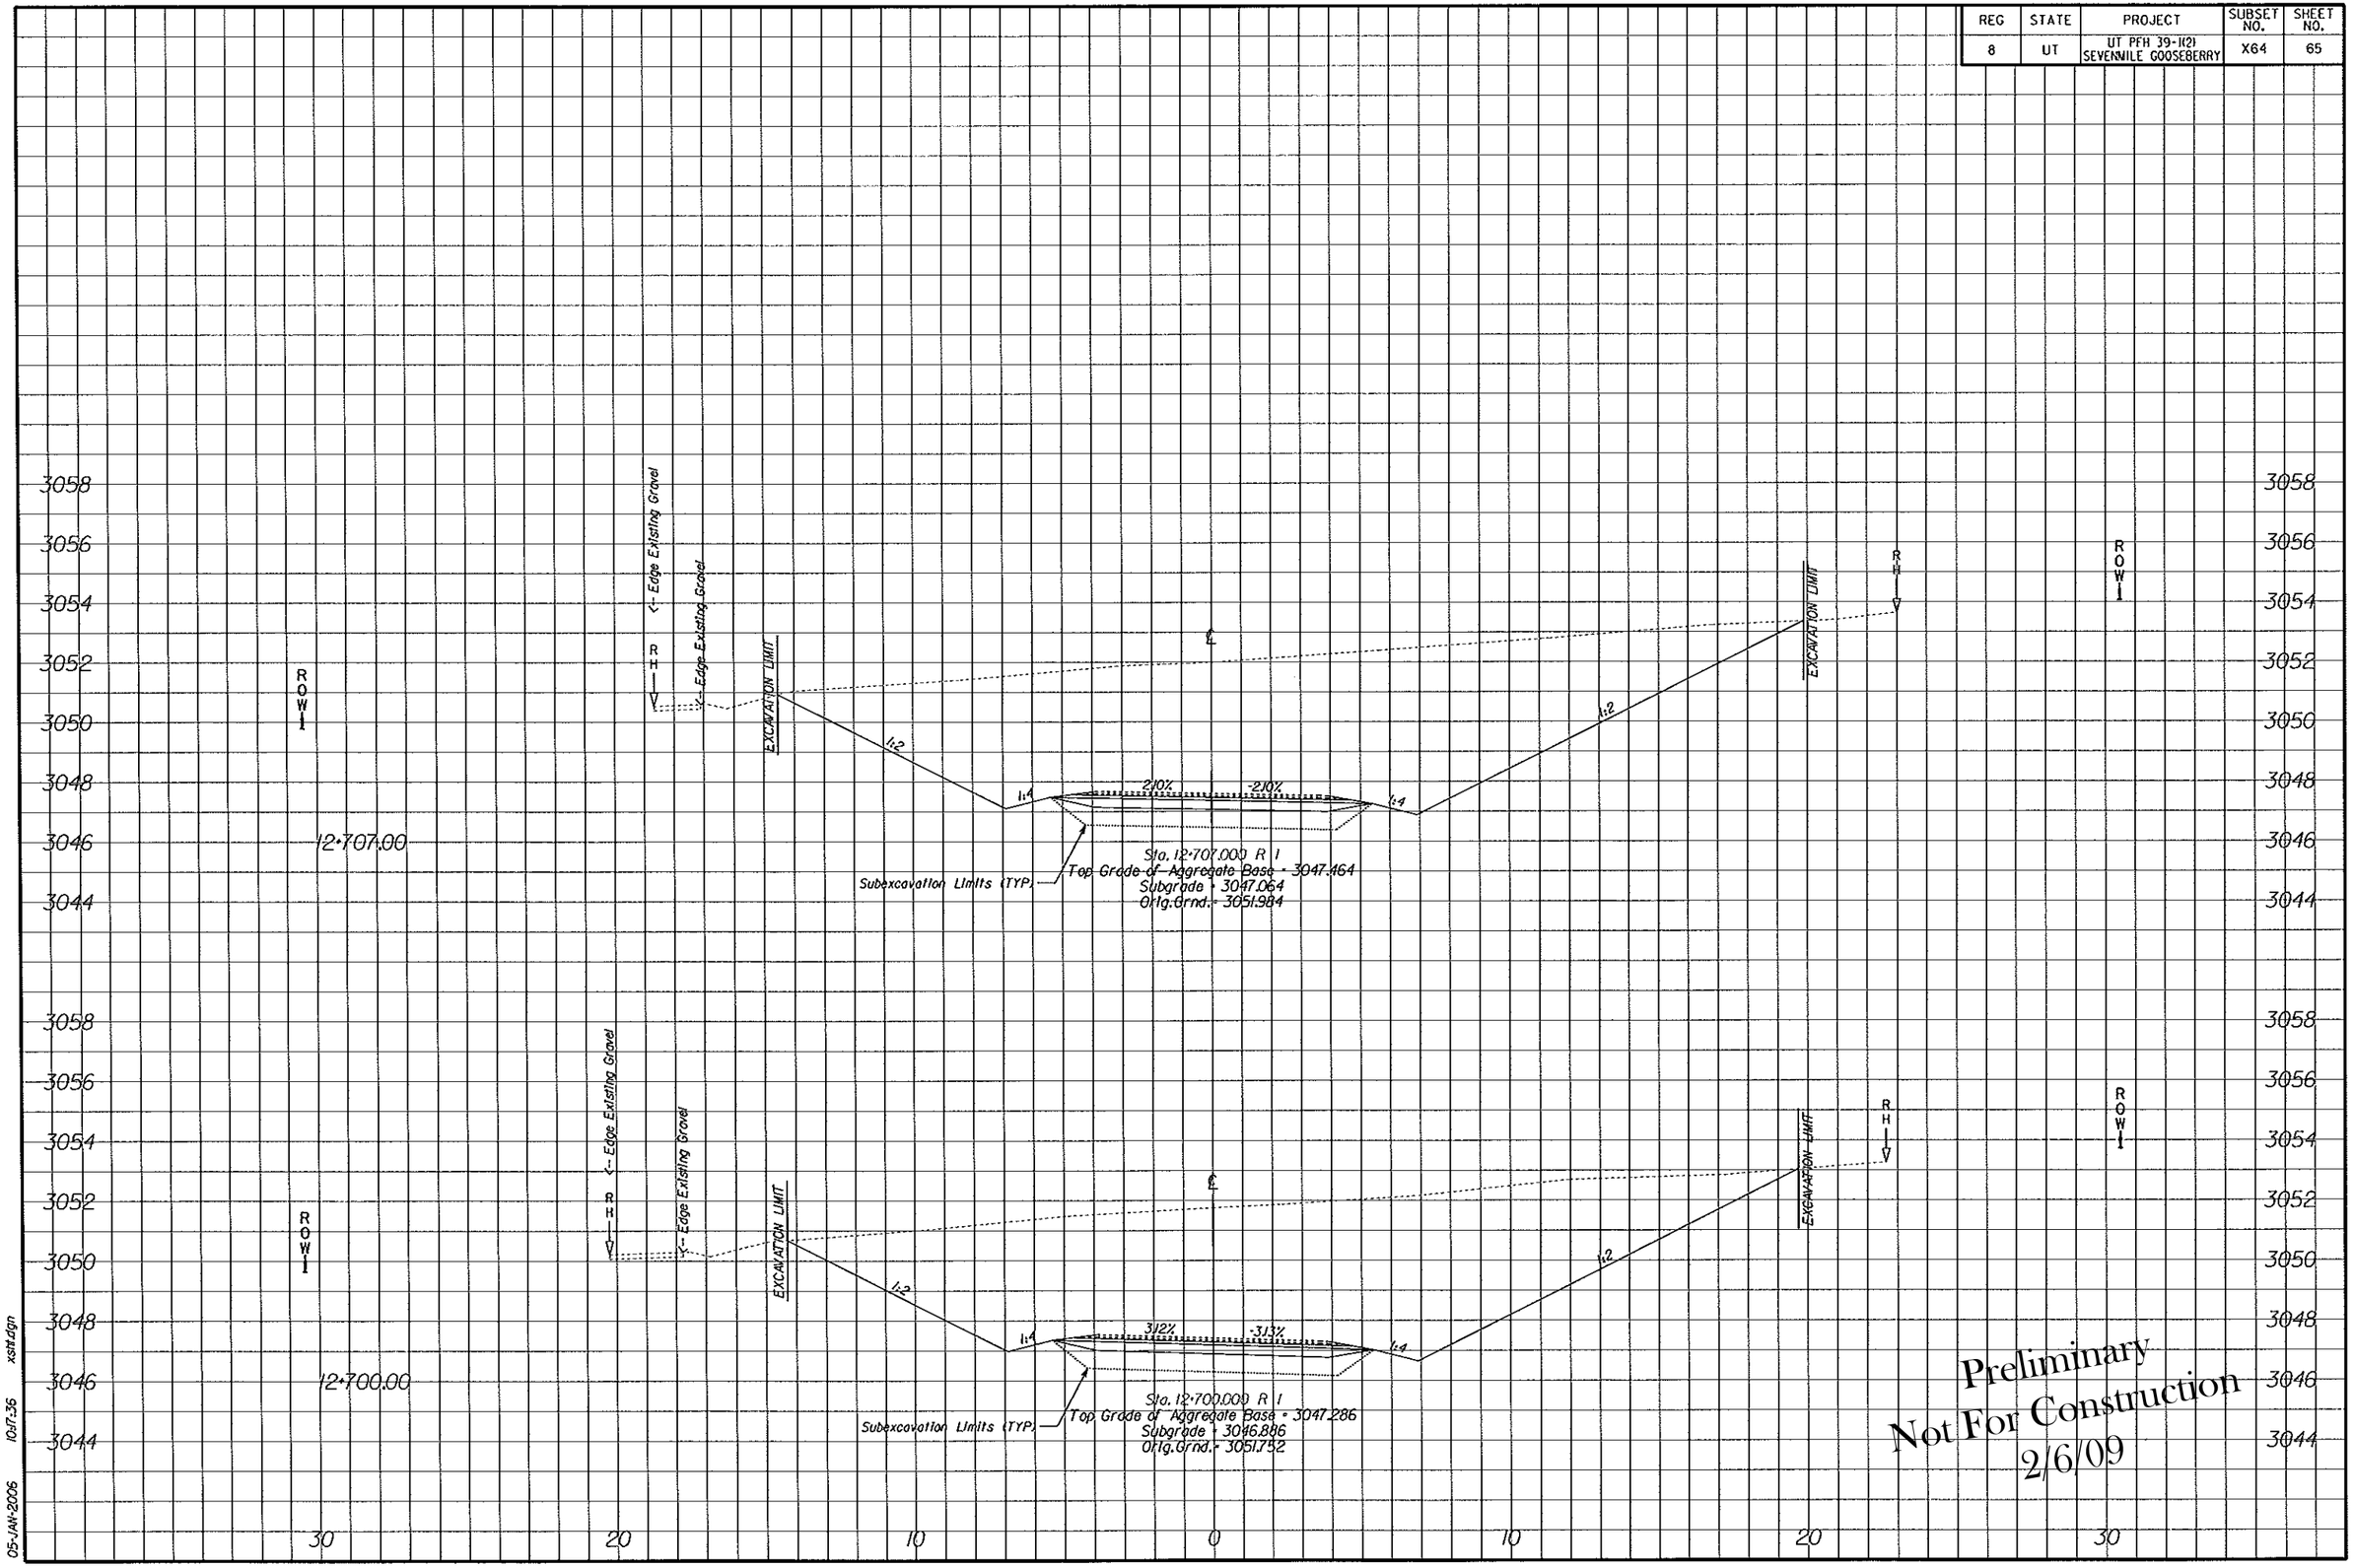

Preliminary
Not For Construction
2/6/09

05-JAN-2006 10:17:36 xsht.dgn

REG	STATE	PROJECT	SUBSET NO.	SHEET NO.
8	UT	UT PFH 39-1(2) SEVENMILE GOOSEBERRY	X65	66

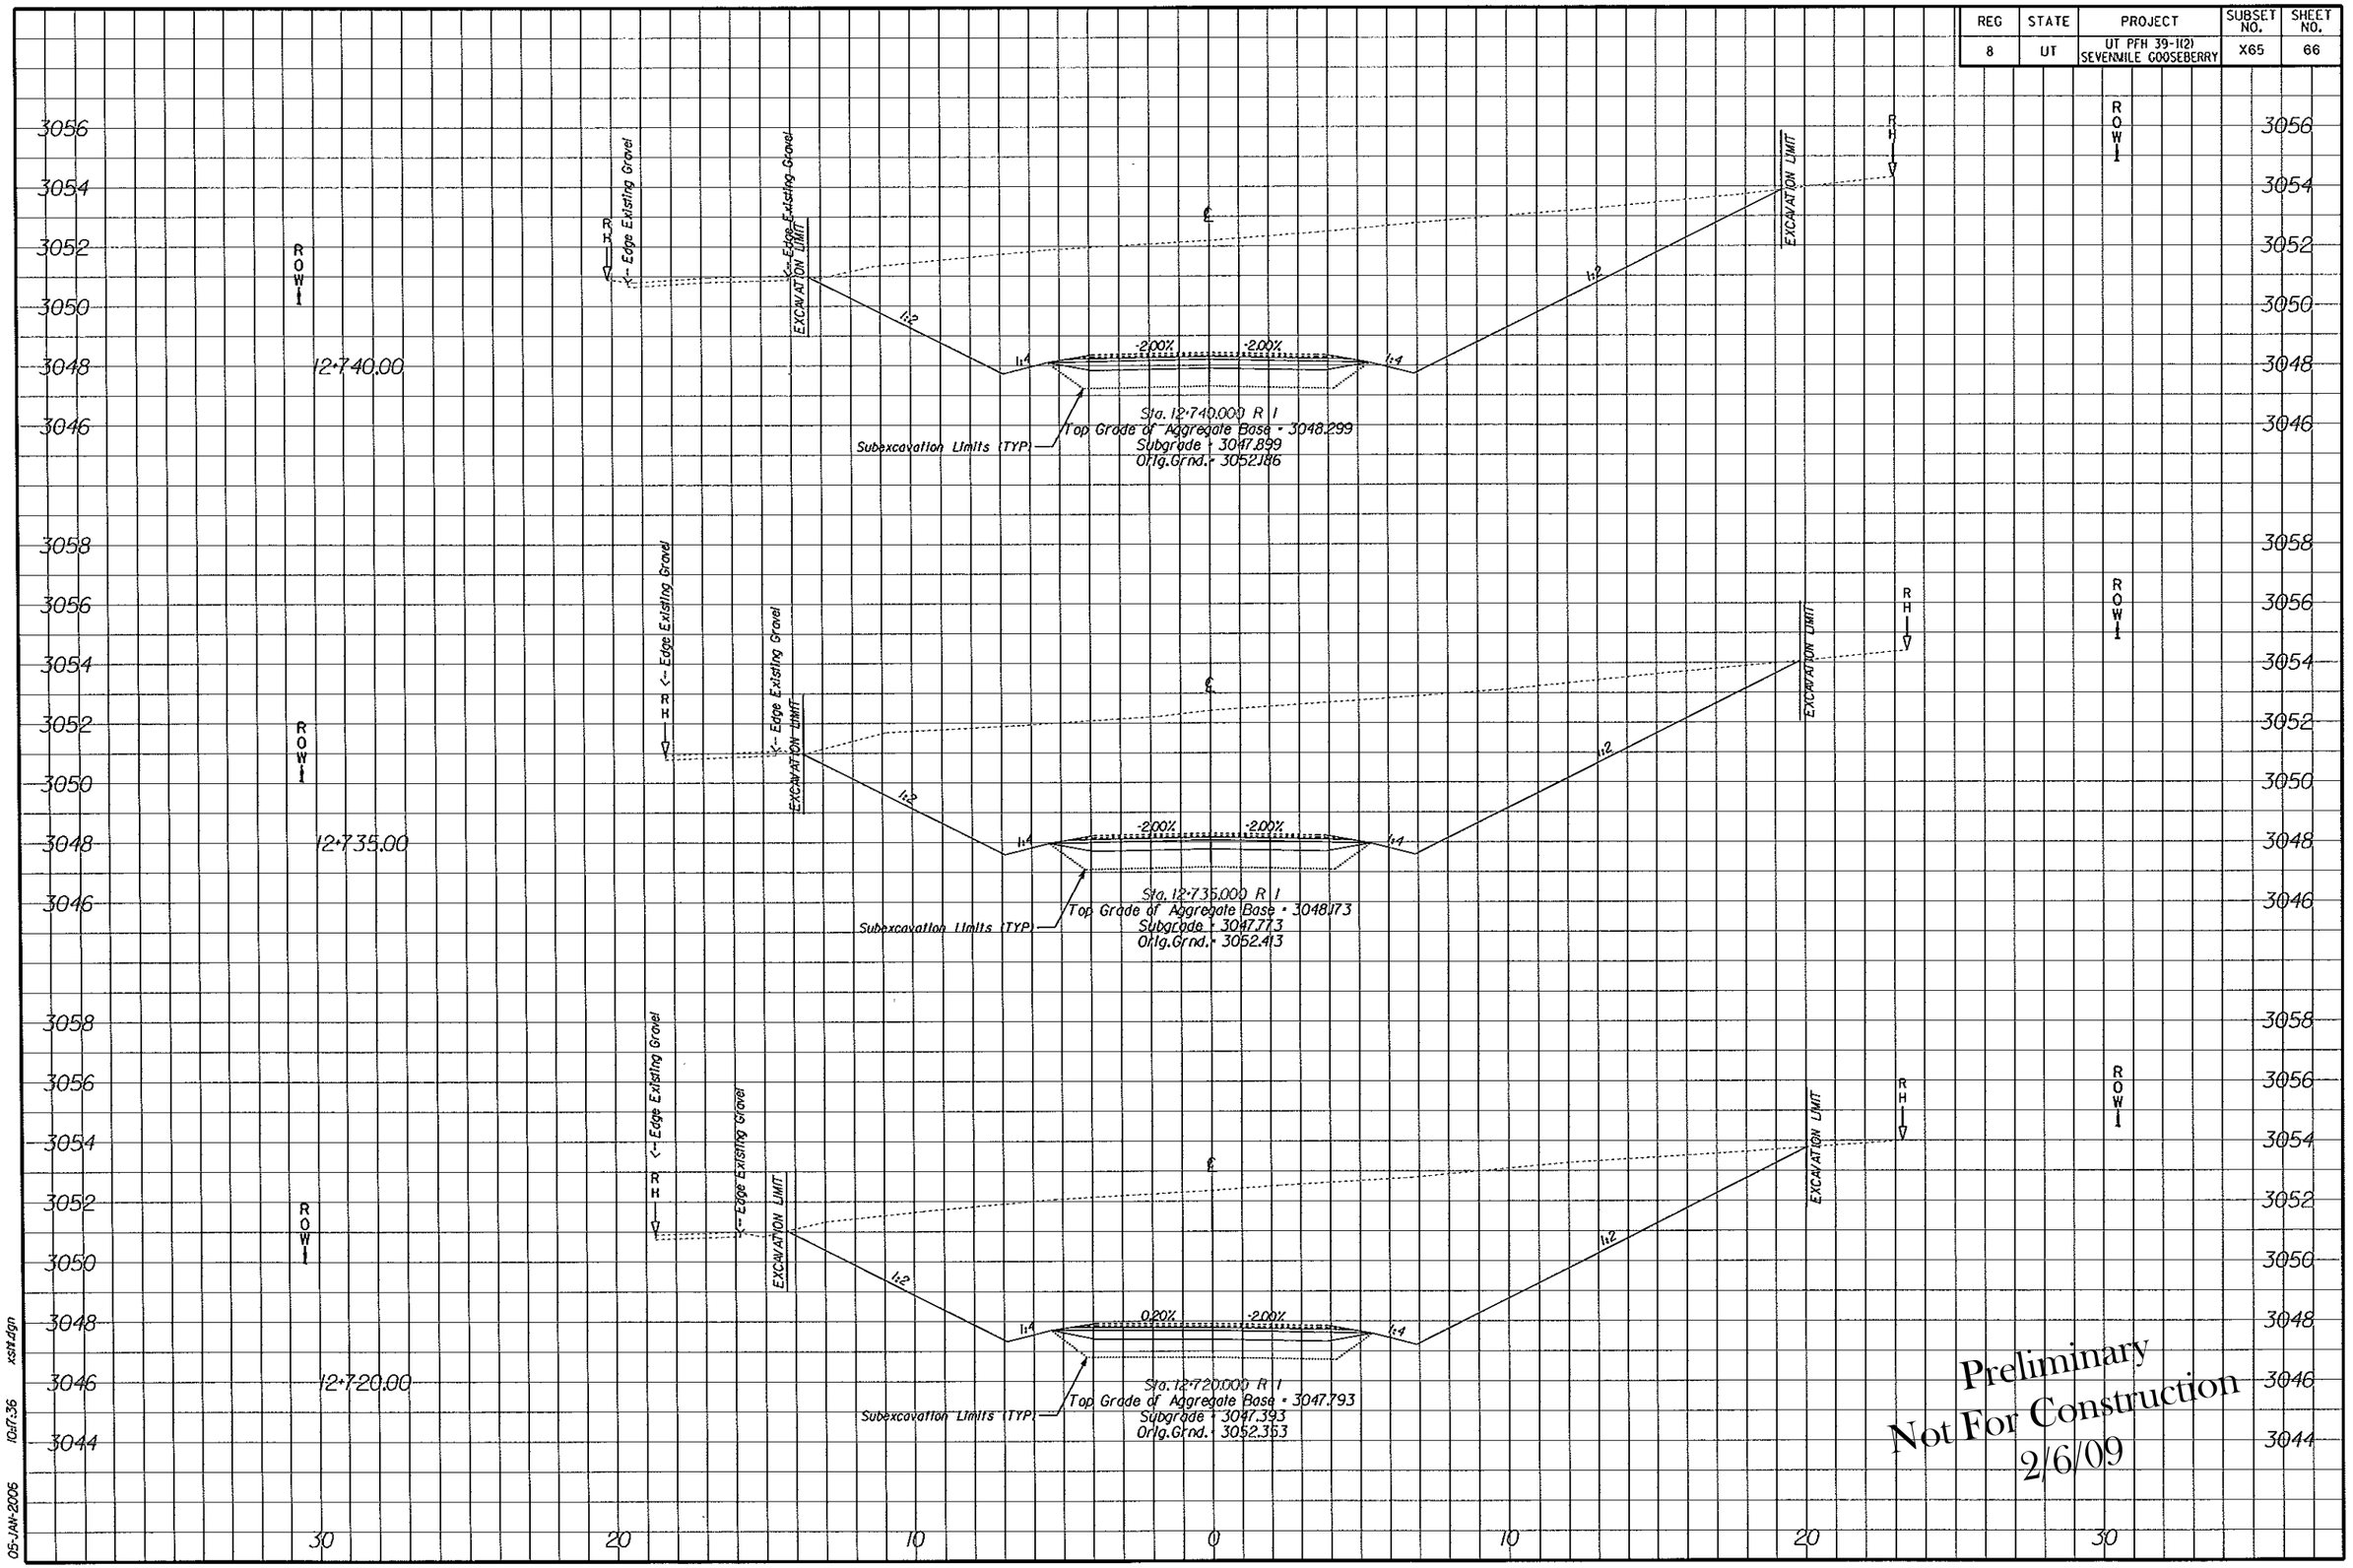

Preliminary
Not For Construction
2/6/09

xsrt.dgn 10:17:36 05-JAN-2006

REG	STATE	PROJECT	SUBSET NO.	SHEET NO.
8	UT	UT PFH 39-1(2) SEVENMILE GOOSEBERRY	X66	67

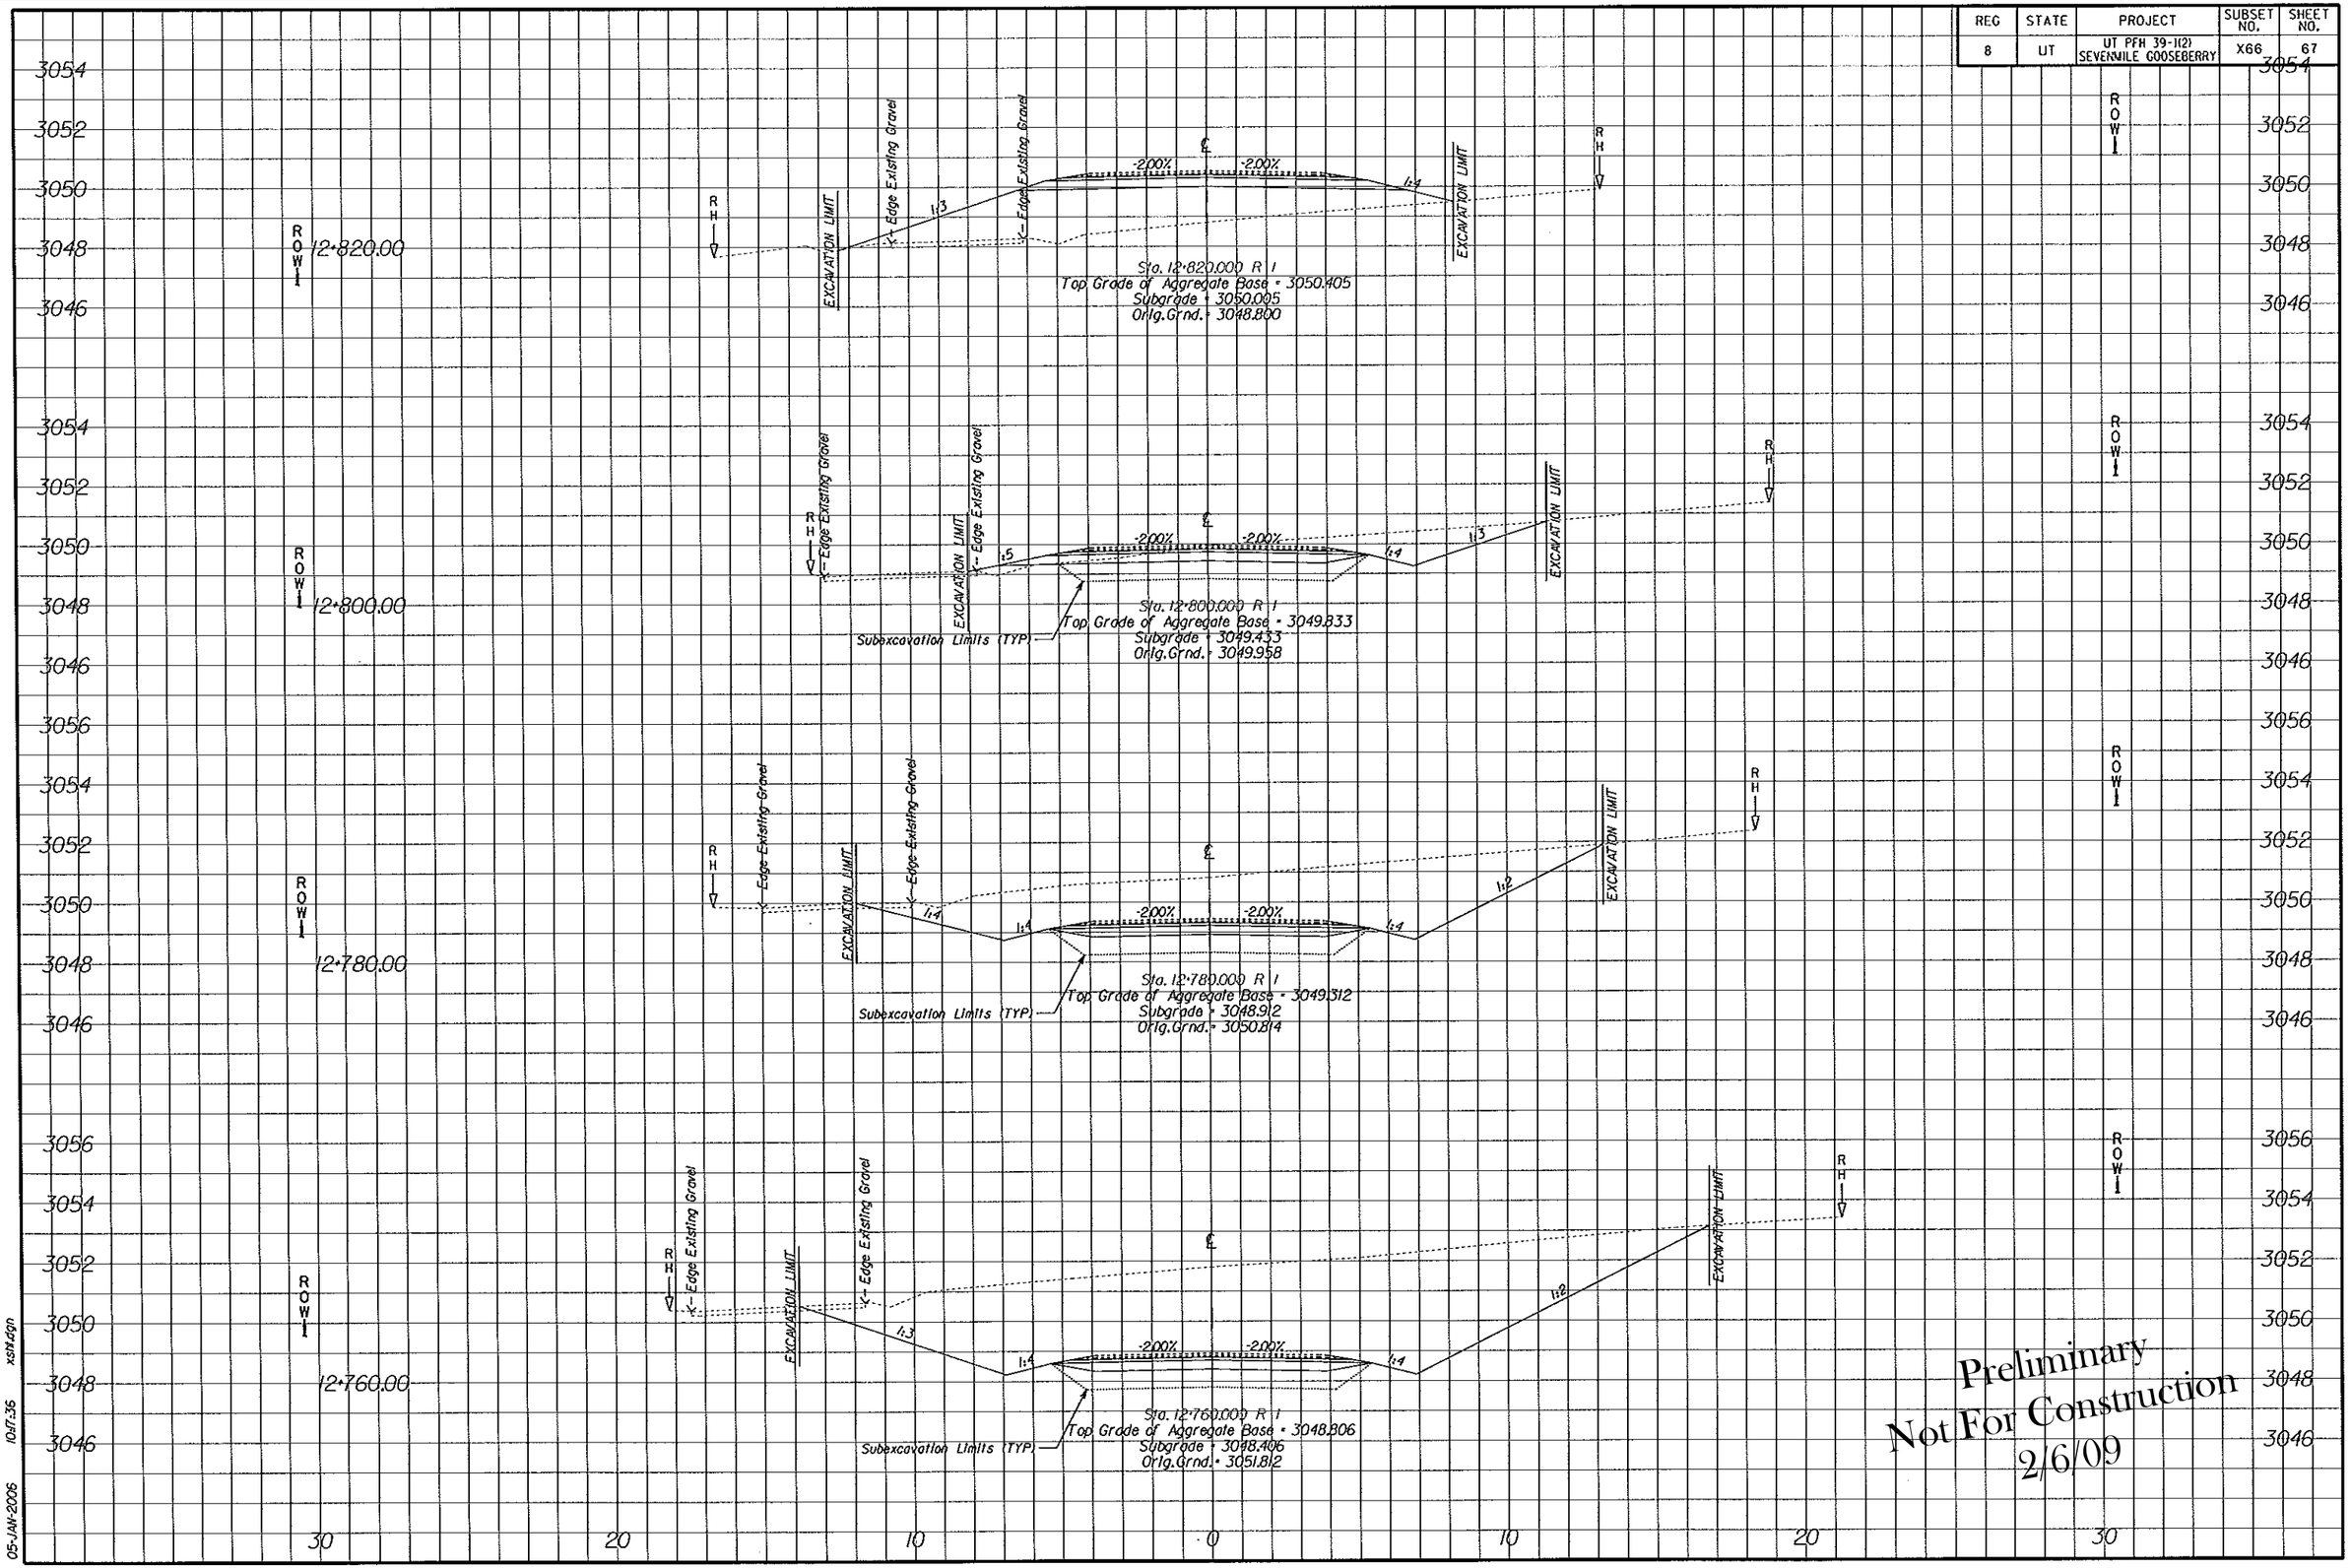

Preliminary
Not For Construction
2/6/09

05-JAN-2006 10:17:36 xsht.dgn

REG	STATE	PROJECT	SUBSET NO.	SHEET NO.
8	UT	UT PFH 39-1(2) SEVERNILE GOOSEBERRY	X67	68

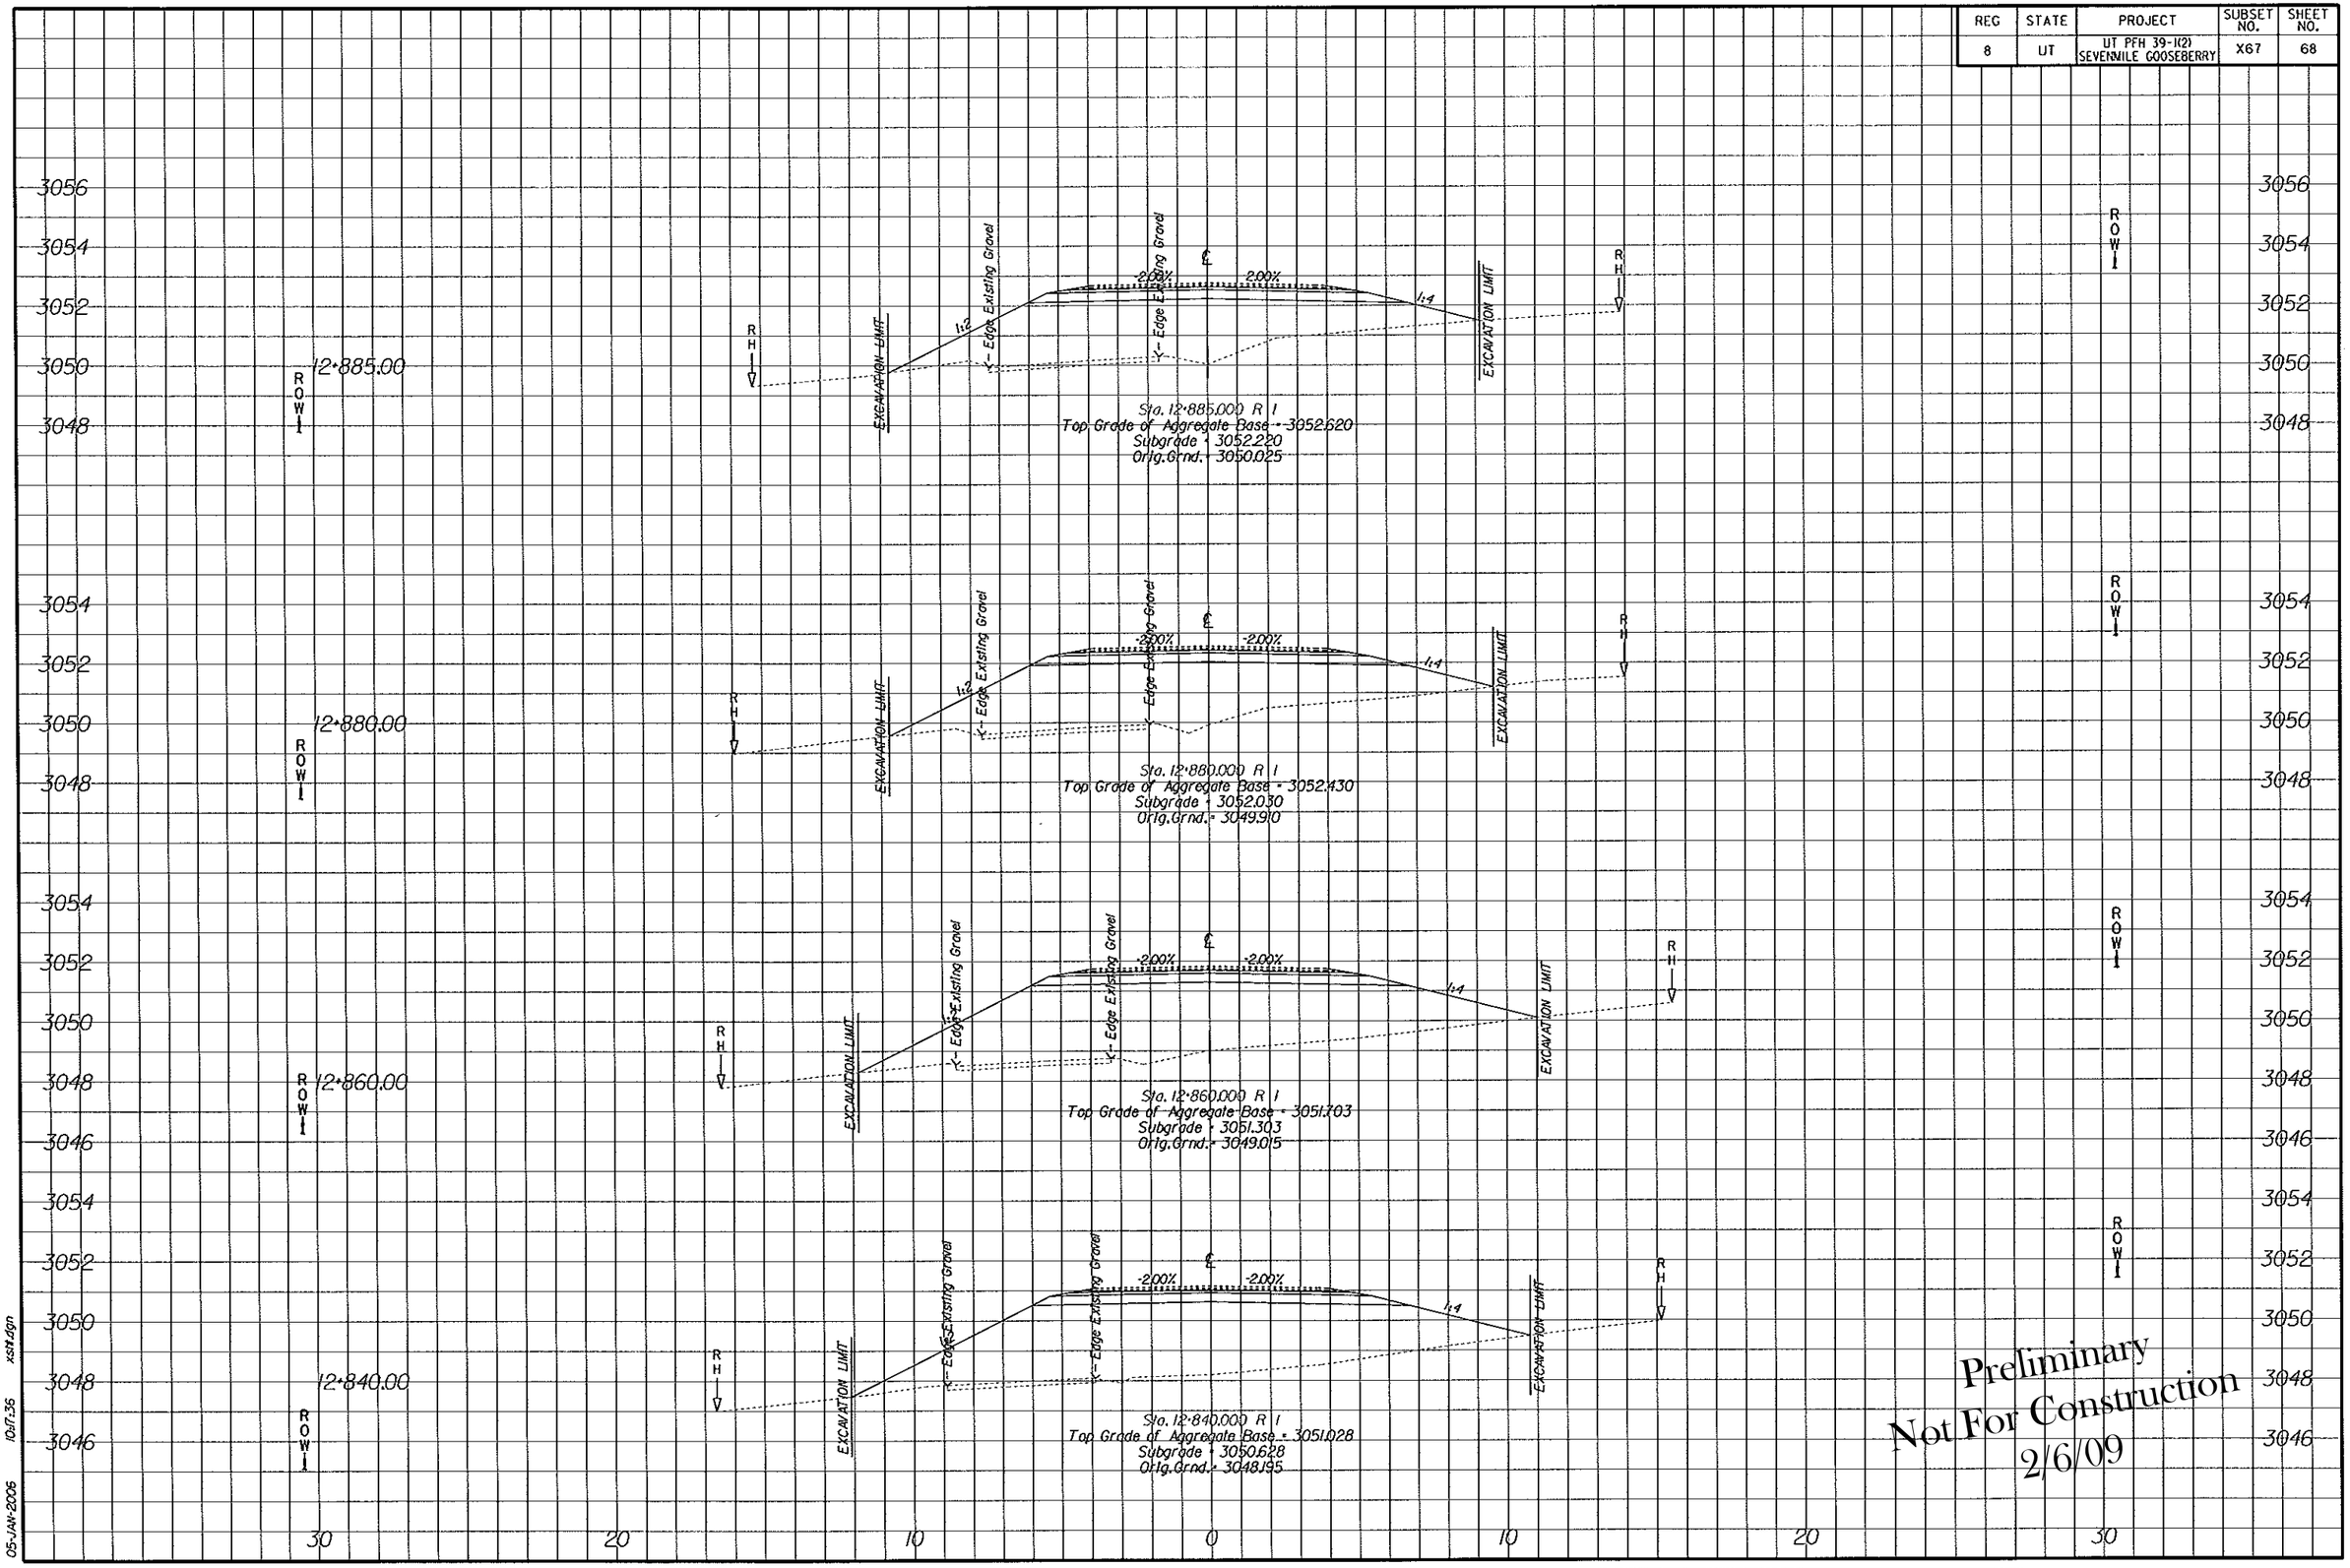

Preliminary
Not For Construction
2/6/09

05-JAN-2006 10:17:36 xsht.dgn

REG	STATE	PROJECT	SUBSET NO.	SHEET NO.
8	UT	UT PFH 39-1(2) SEVENMILE GOOSEBERRY	X68	69

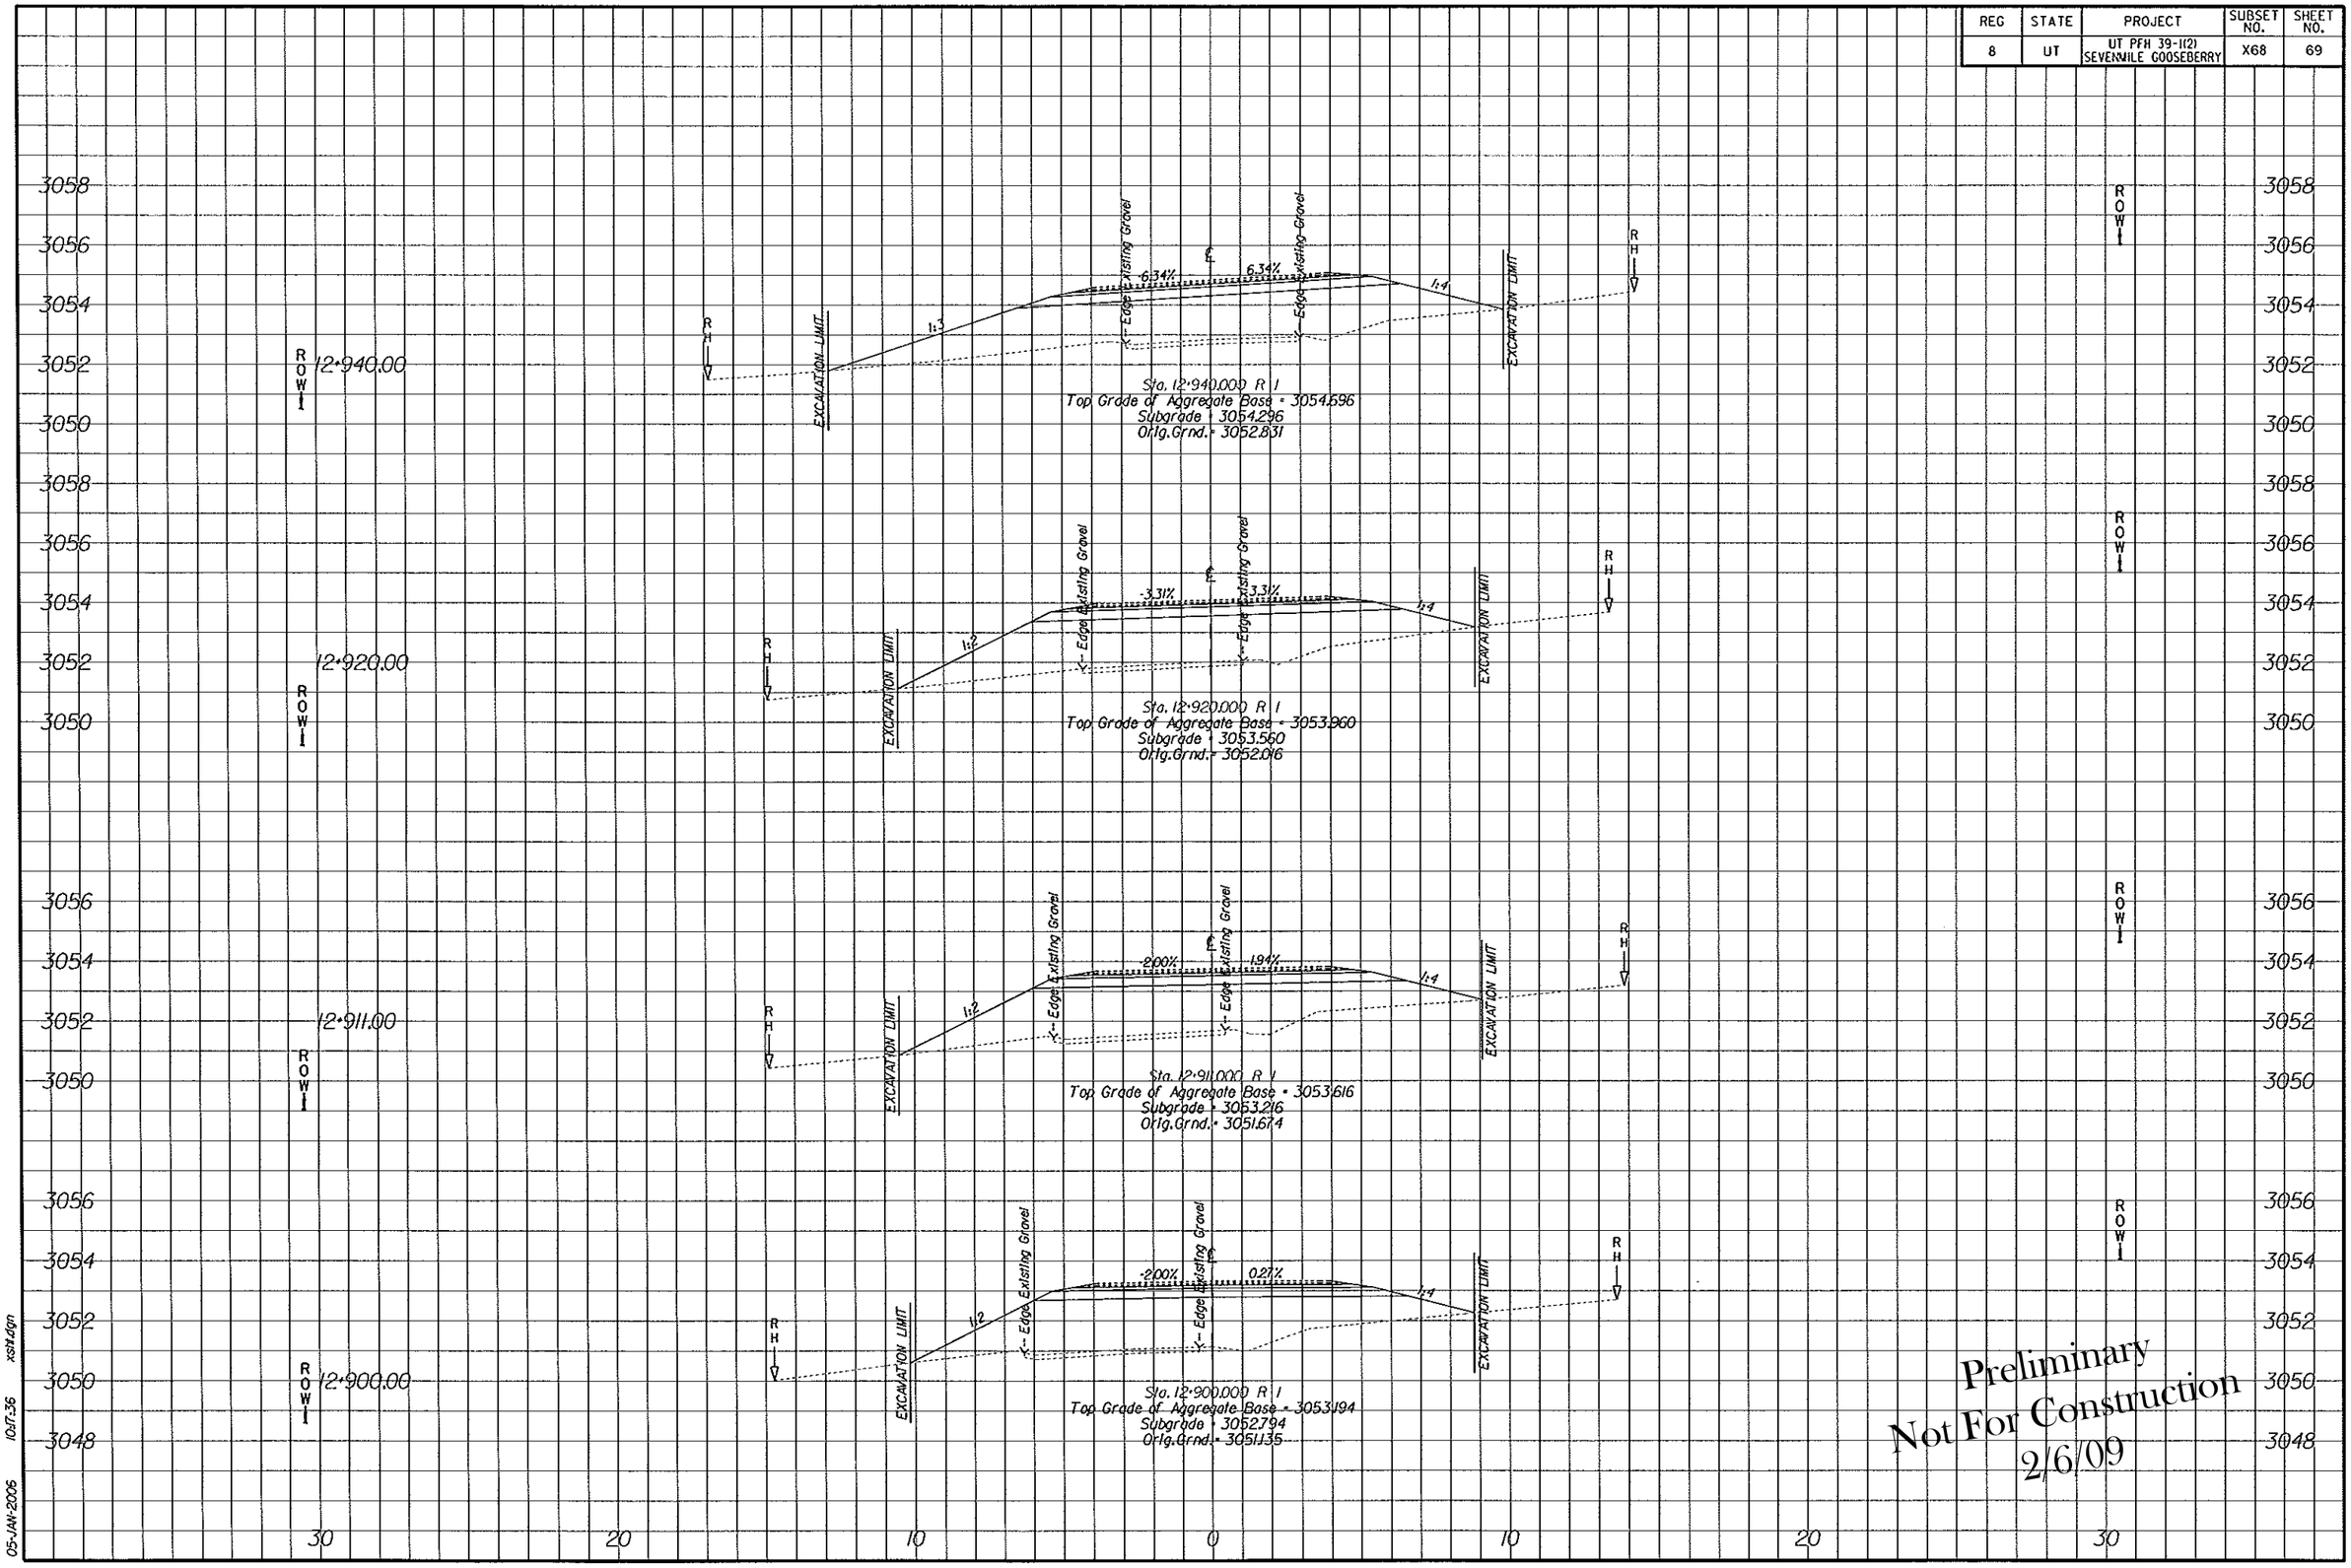

Preliminary
Not For Construction
2/6/09

xsht.dgn
1037.36
05-JAN-2006