CFL SAMPLE PLAN SHEET
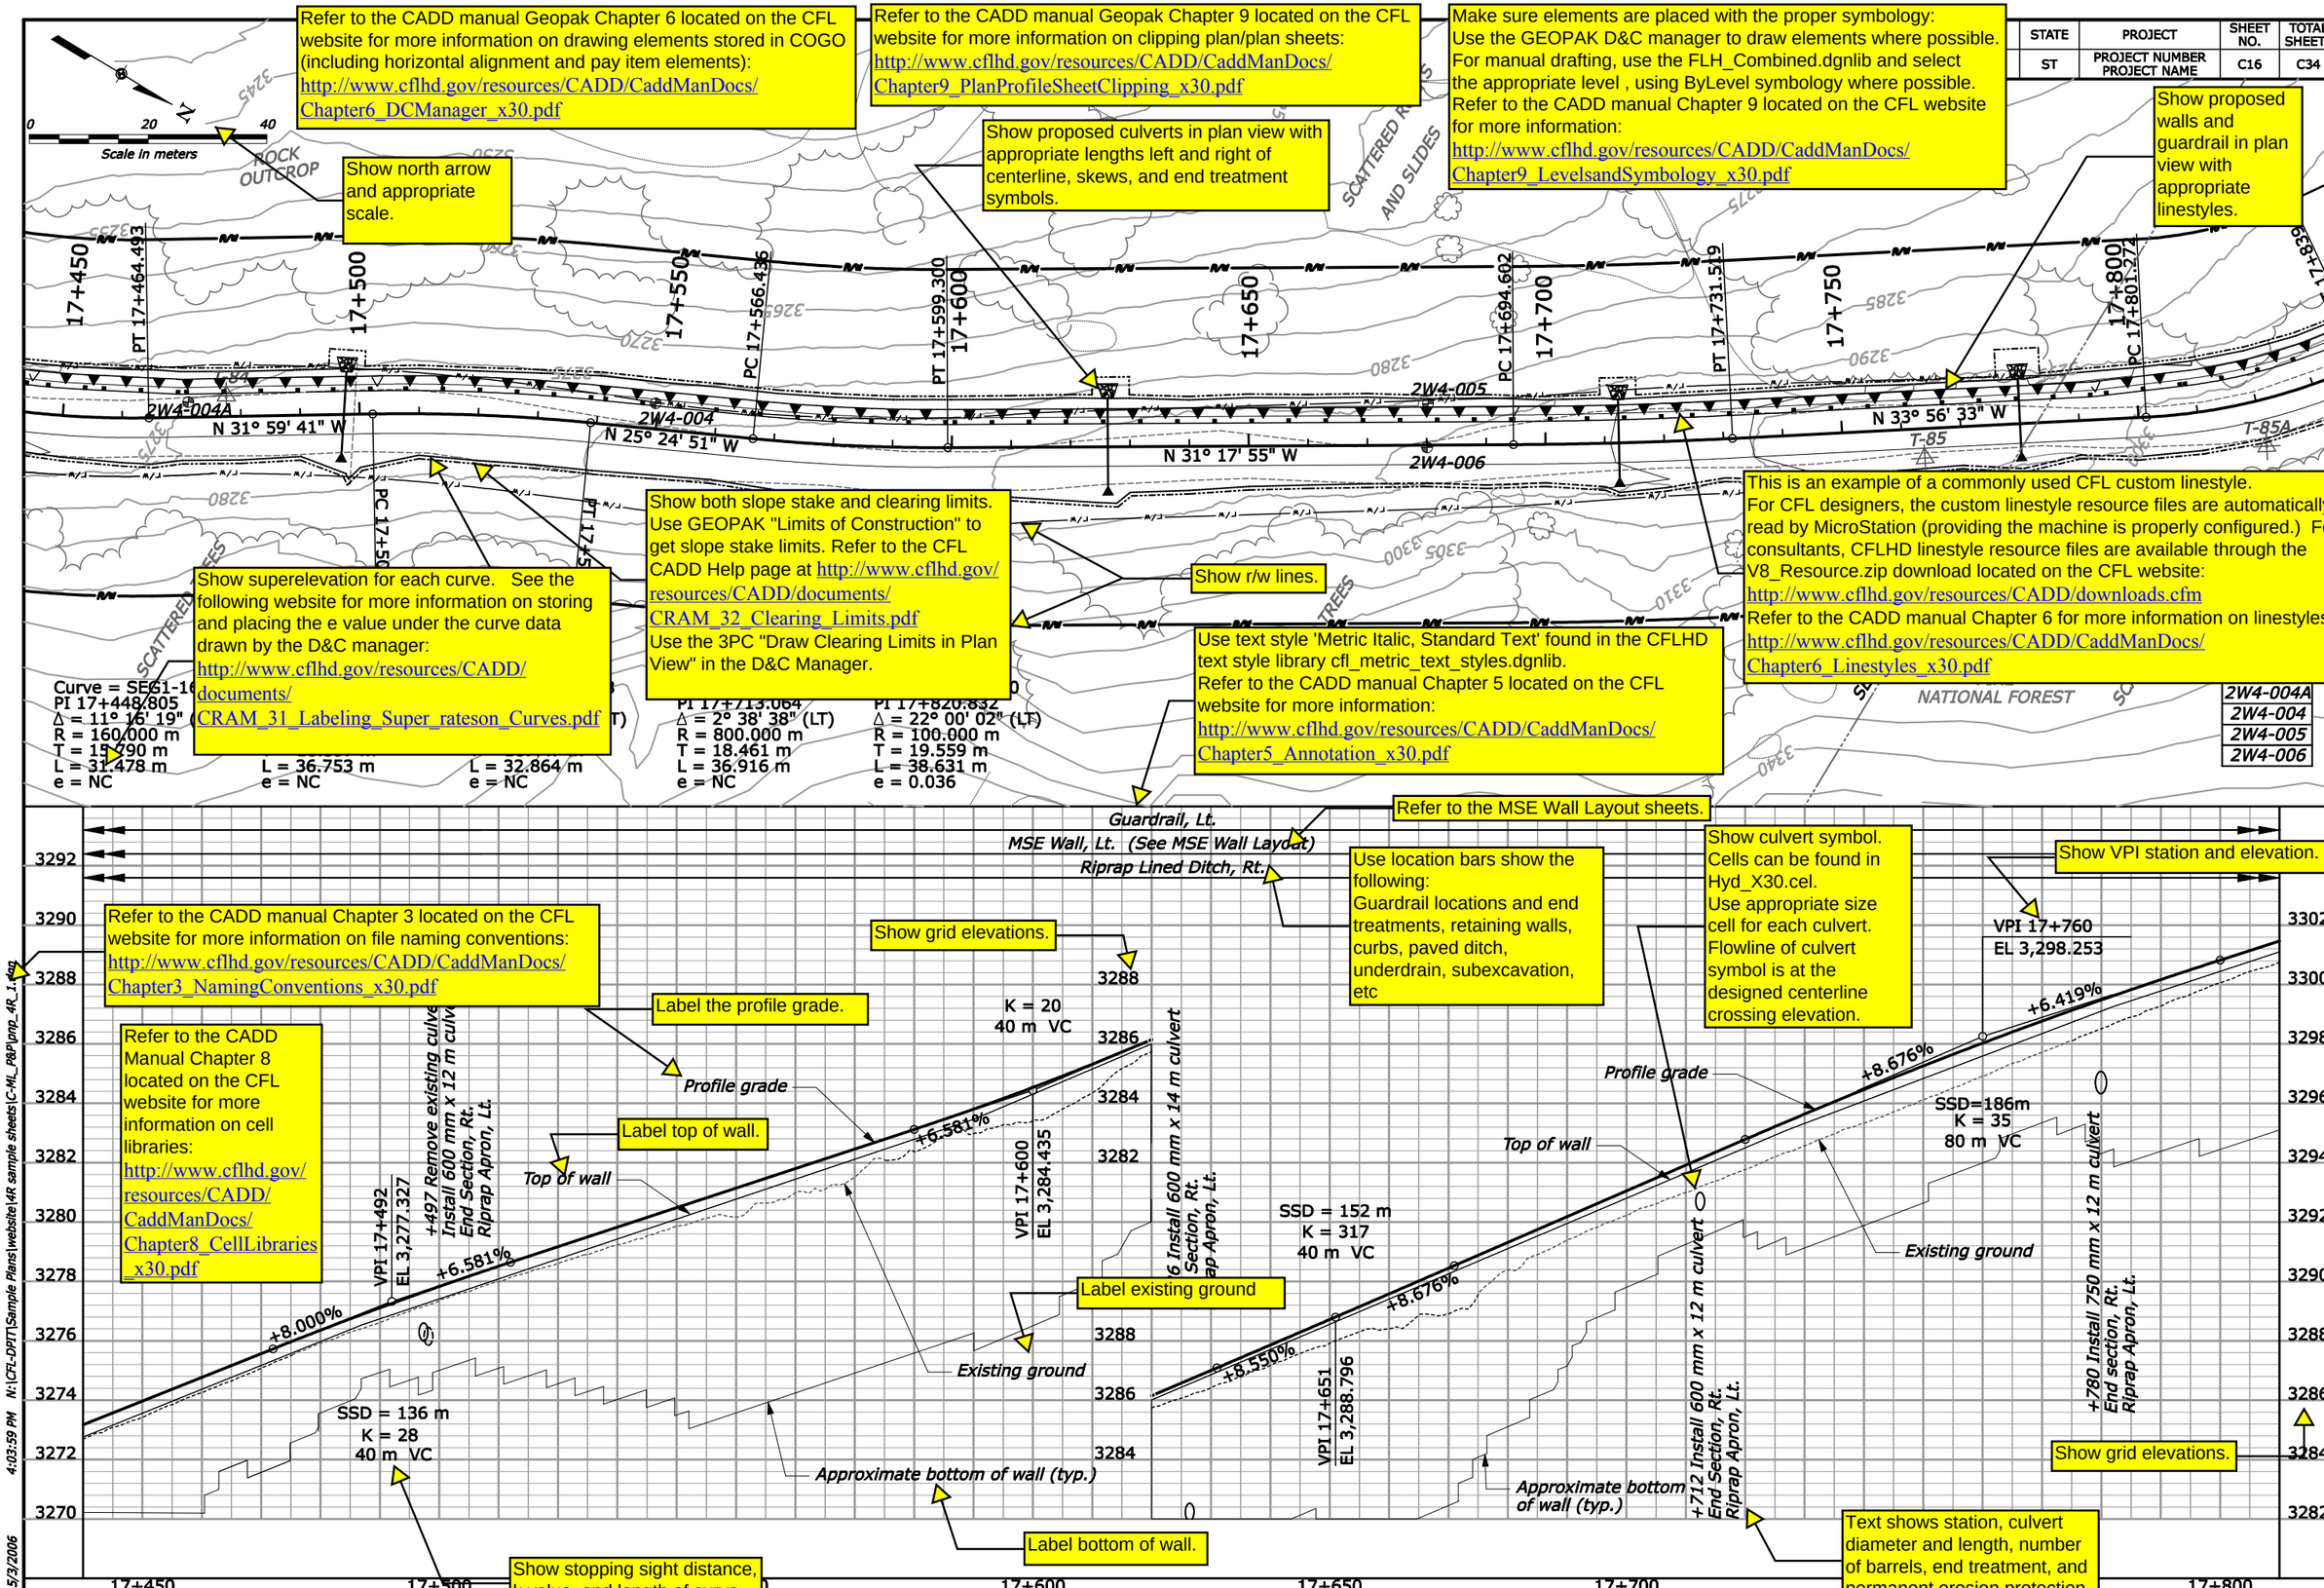
STATE	PROJECT	SHEET NO.	TOTAL SHEETS
ST	PROJECT NUMBER PROJECT NAME	C16	C34