REG	STATE	PROJECT	SHEET NO.	TOTAL SHEETS
16	ST	PROJECT NUMBER PROJECT NAME	T48	T59

CFL SAMPLE PLAN SHEET

Show north arrow.

Make sure elements are placed with the proper symbology:
Use the GEOPAK D&C manager to draw elements where possible.
For manual drafting, use the FLH_Combined.dgnlib and select the appropriate level , using ByLevel symbology where possible.
Refer to the CADD manual Chapter 9 located on the CFL website for more information:
http://www.cflhd.gov/resources/CADD/CaddManDocs/Chapter9_LevelsandSymbology_x30.pdf

Sign cells can be found in Sign_Post_X30.cel and Signs_X30.cel. Refer to the CADD Manual Chapter 8 located on the CFL website for more information on cell libraries:
http://www.cflhd.gov/resources/CADD/CaddManDocs/Chapter8_CellLibraries_x30.pdf

Show MUTCD number for signs.

Refer to the CADD manual Chapter 3 located on the CFL website for more information on file naming conventions:
http://www.cflhd.gov/resources/CADD/CaddManDocs/Chapter3_NamingConventions_x30.pdf

Notes provide additional information describing the work.

Use text style 'Metric Italic, Standard Text' found in the CFLHD text style library cfl_metric_text_styles.dgnlib.
Refer to the CADD Manual Chapter 5 located on the CFL website for more information:
http://www.cflhd.gov/resources/CADD/CaddManDocs/Chapter5_Annotation_x30.pdf

All access points along the detour are properly signed. Route number or roadway name carried along with the detour signing if needed to avoid confusion.

Show 'NO SCALE' if appropriate.

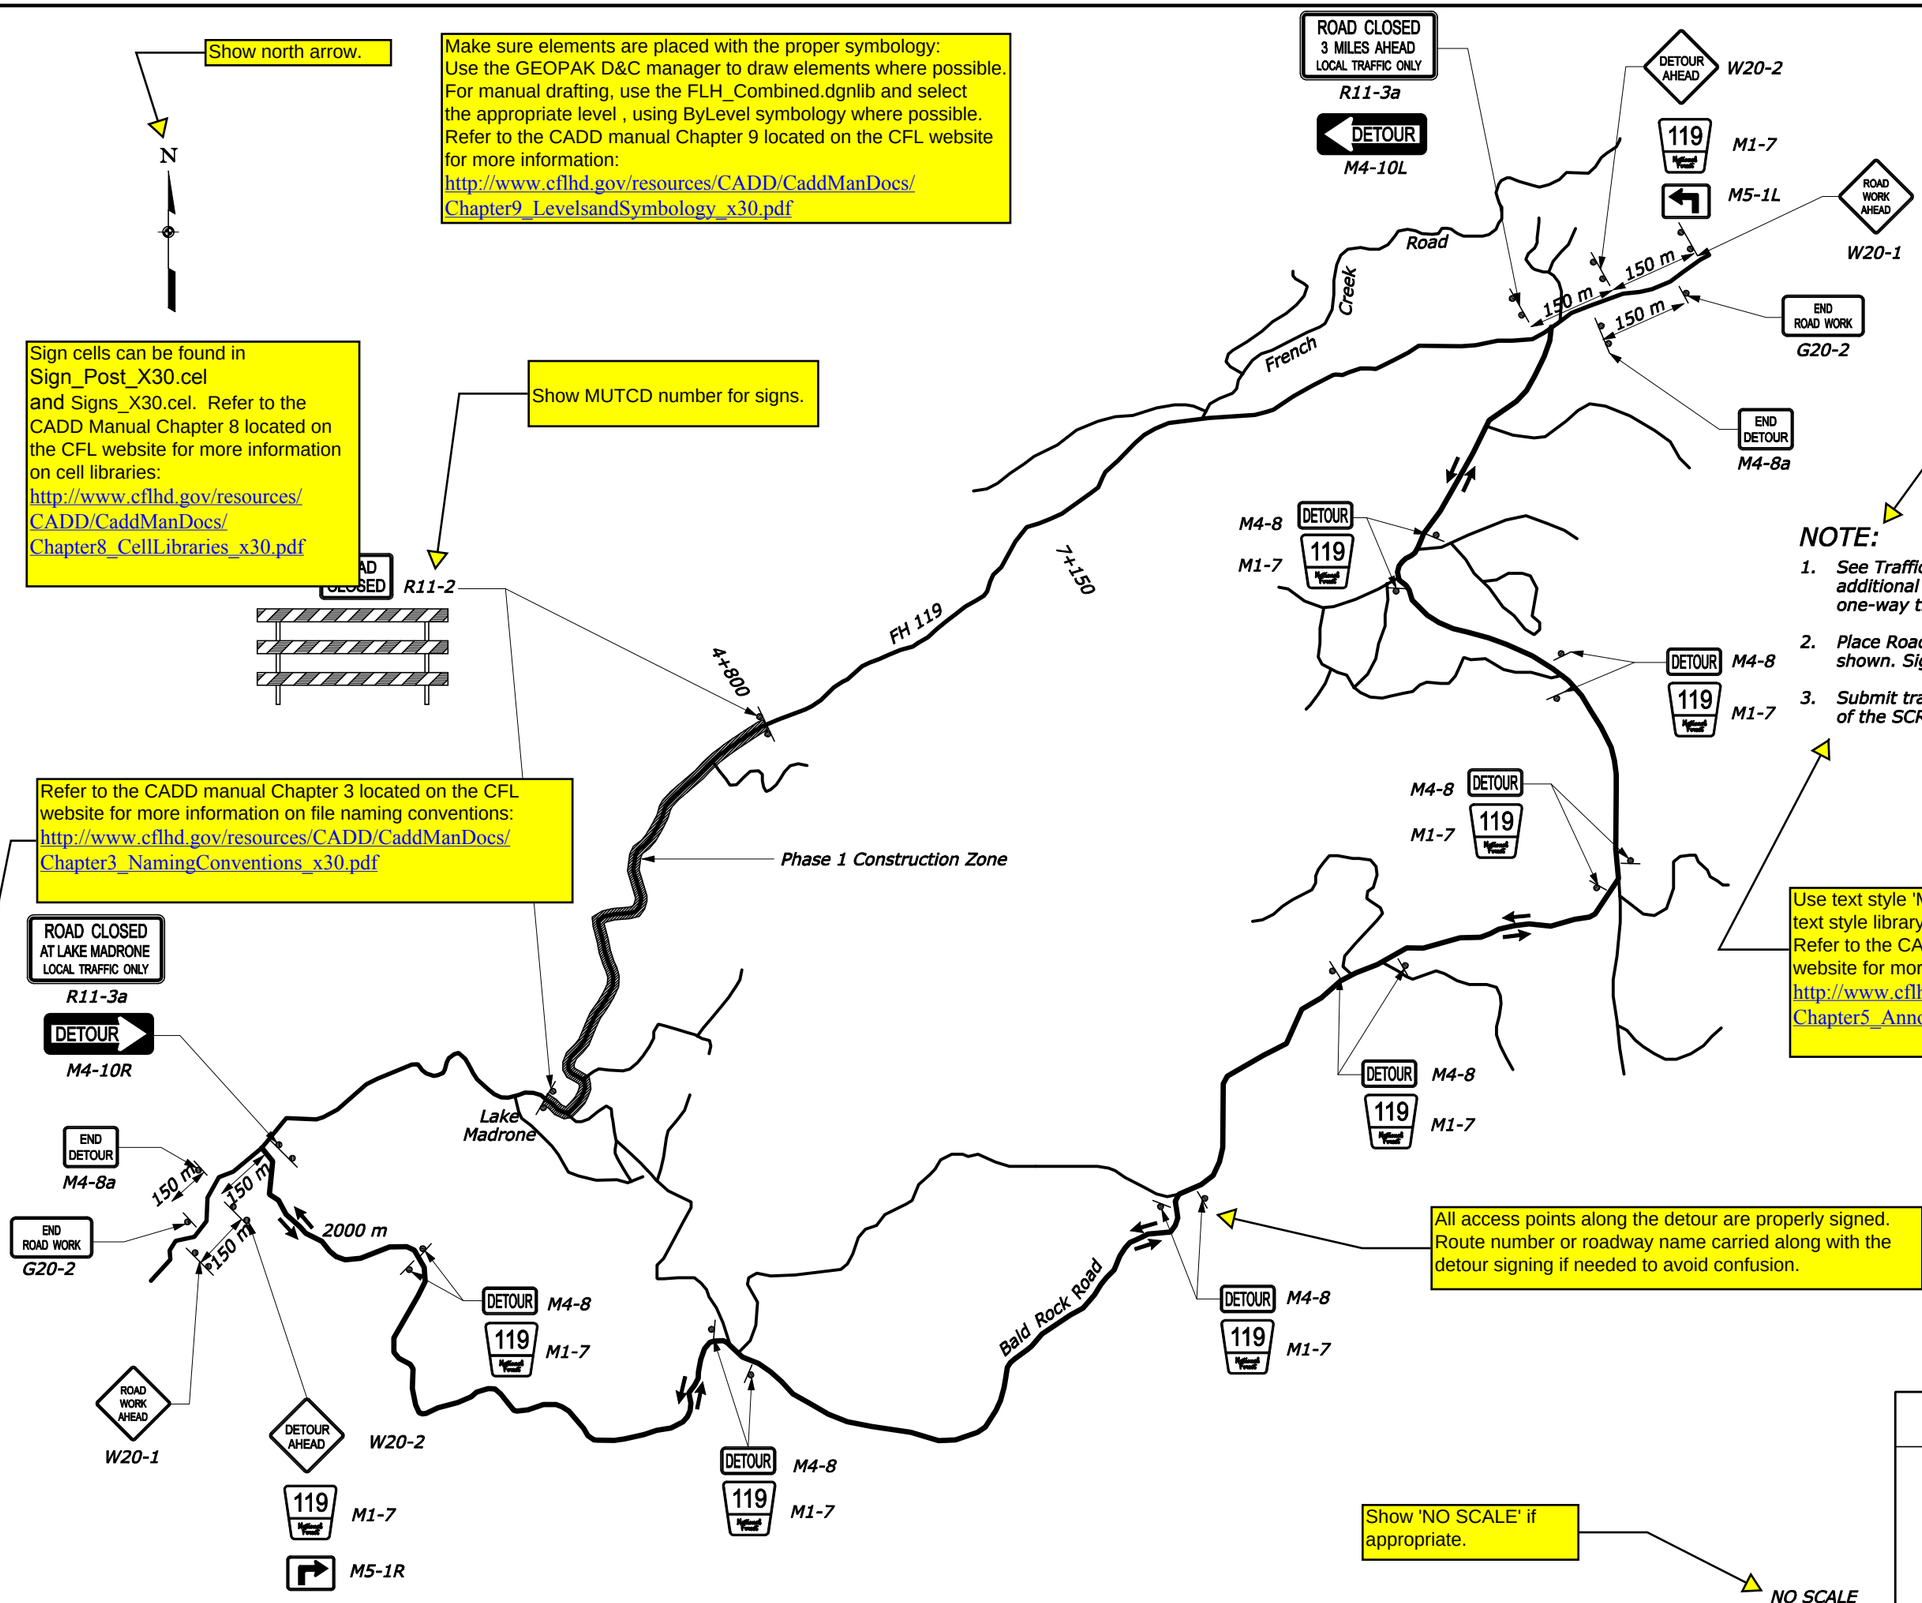

NOTE:

1. See Traffic Control Details and Standards (M635) for additional traffic control devices for alternate one-way traffic operations.
2. Place Road Work advance warning signs at the locations shown. Sign legends are black with orange background.
3. Submit traffic control plans according to Section 156 of the SCRs.

NO SCALE

U.S. DEPARTMENT OF TRANSPORTATION
FEDERAL HIGHWAY ADMINISTRATION
CENTRAL FEDERAL LANDS HIGHWAY DIVISION

TEMPORARY TRAFFIC CONTROL

PHASE I DETOUR SIGNING

4/20/2006 4:10:04 PM N:\CFL-DPIT\Sample Plans\website\T-600\tcp_4R.dgn