REG	STATE	PROJECT	SUBSET NO.	SHEET NO.
8	UT	UT PFH 39-1(2) SEVENMILE GOOSEBERRY	X69	70

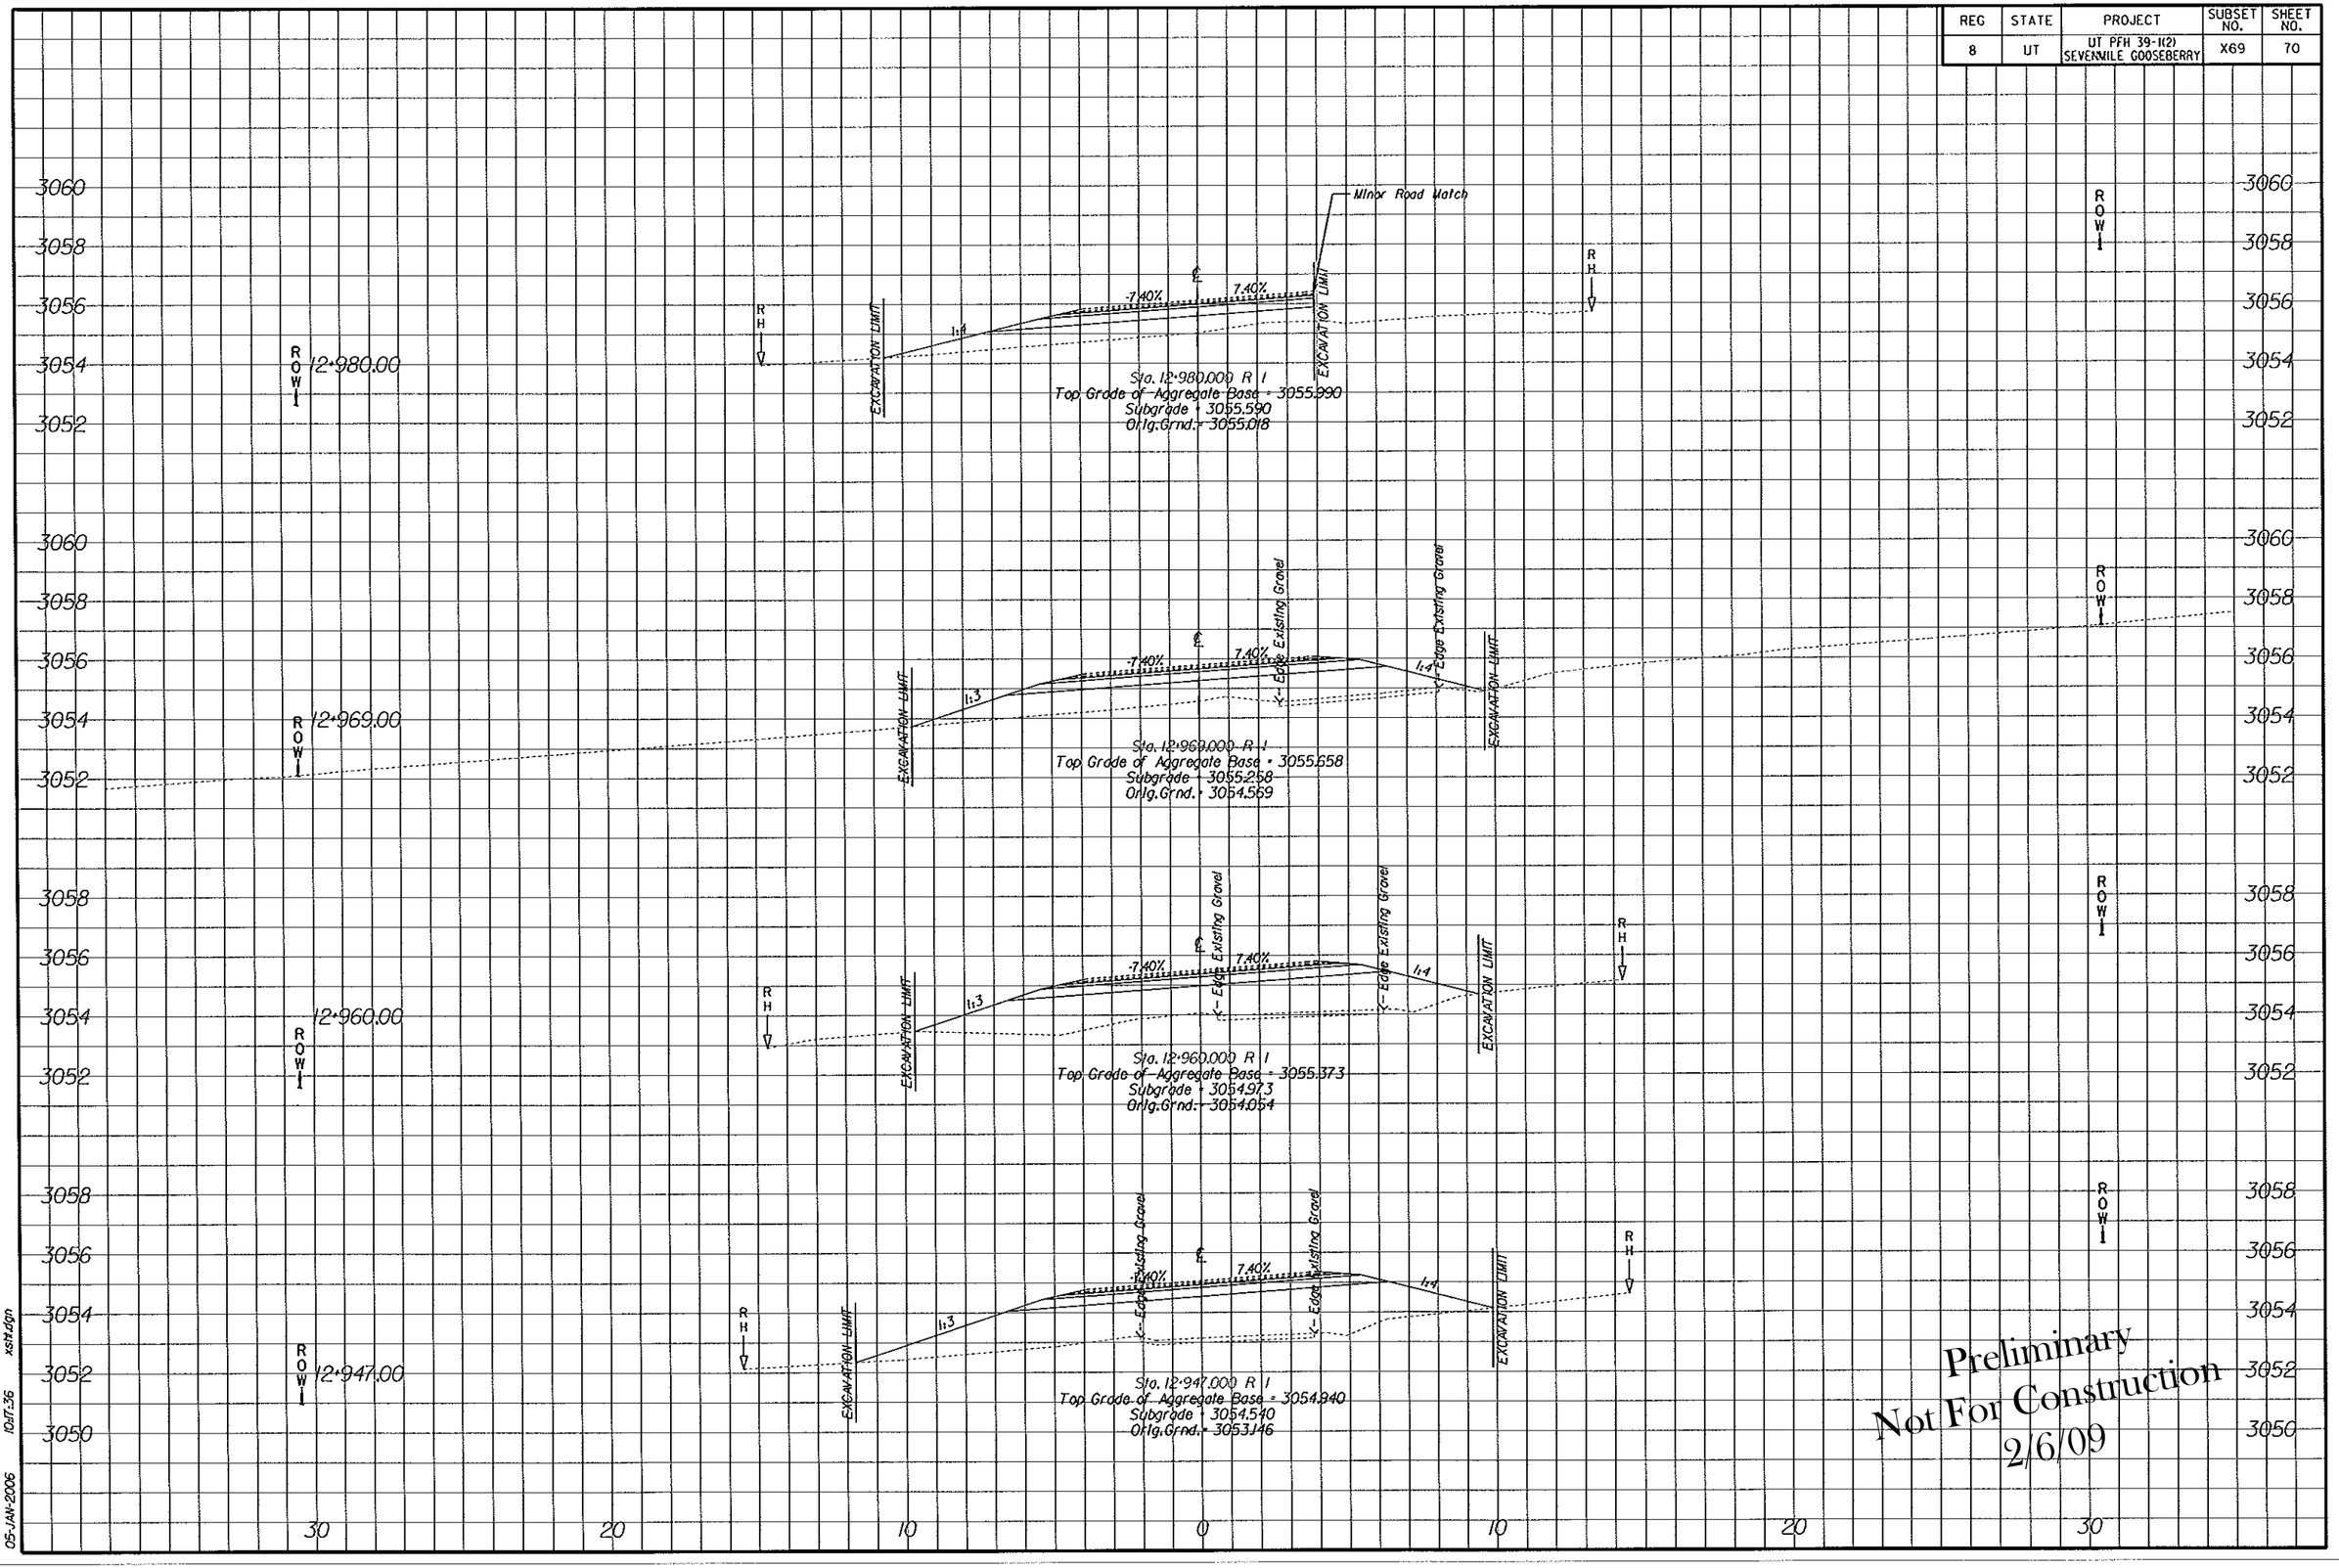

Preliminary
Not For Construction
2/6/09

05-JAN-2006 10:17:36 xsh1.dgn

REG	STATE	PROJECT	SUBSET NO.	SHEET NO.
8	UT	UT PFH 39-1(2) SEVENMILE GOOSEBERRY	X70	71

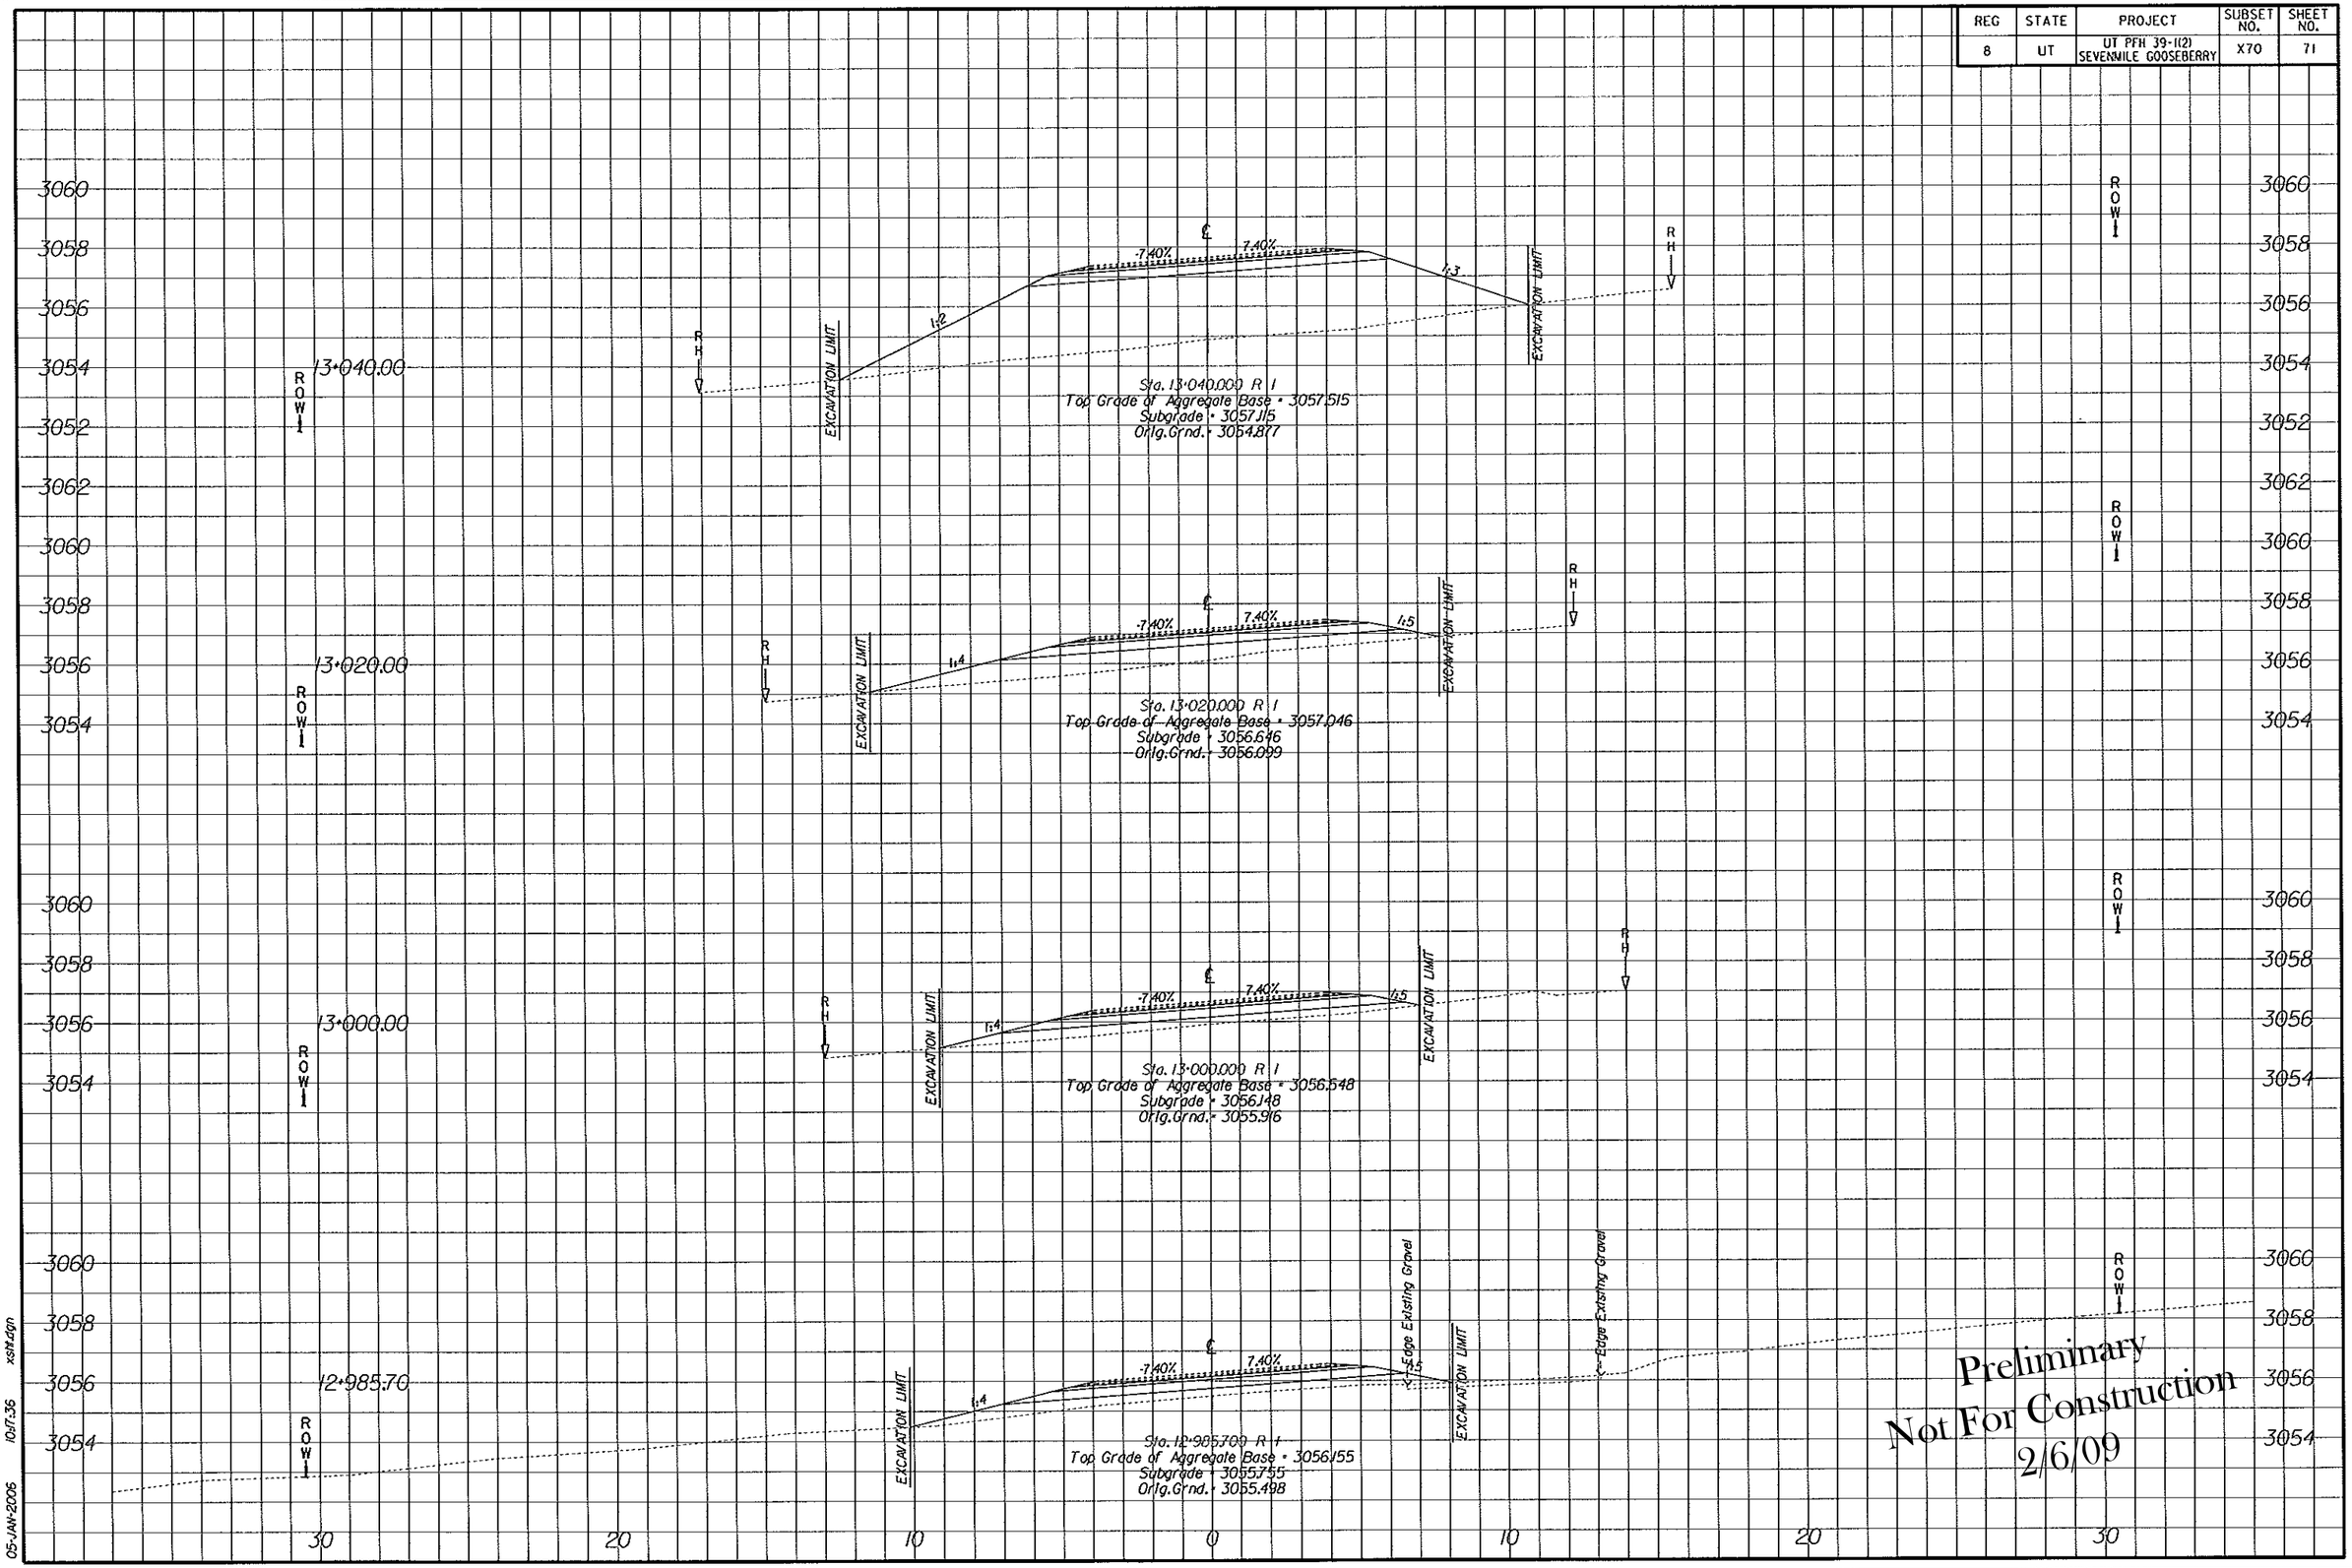

Preliminary
Not For Construction
2/6/09

05-JAN-2006 10:17:36 xsht.dgn

REG	STATE	PROJECT	SUBSET NO.	SHEET NO.
8	UT	UT PFH 39-1(2) SEVENMILE GOOSEBERRY	X71	72

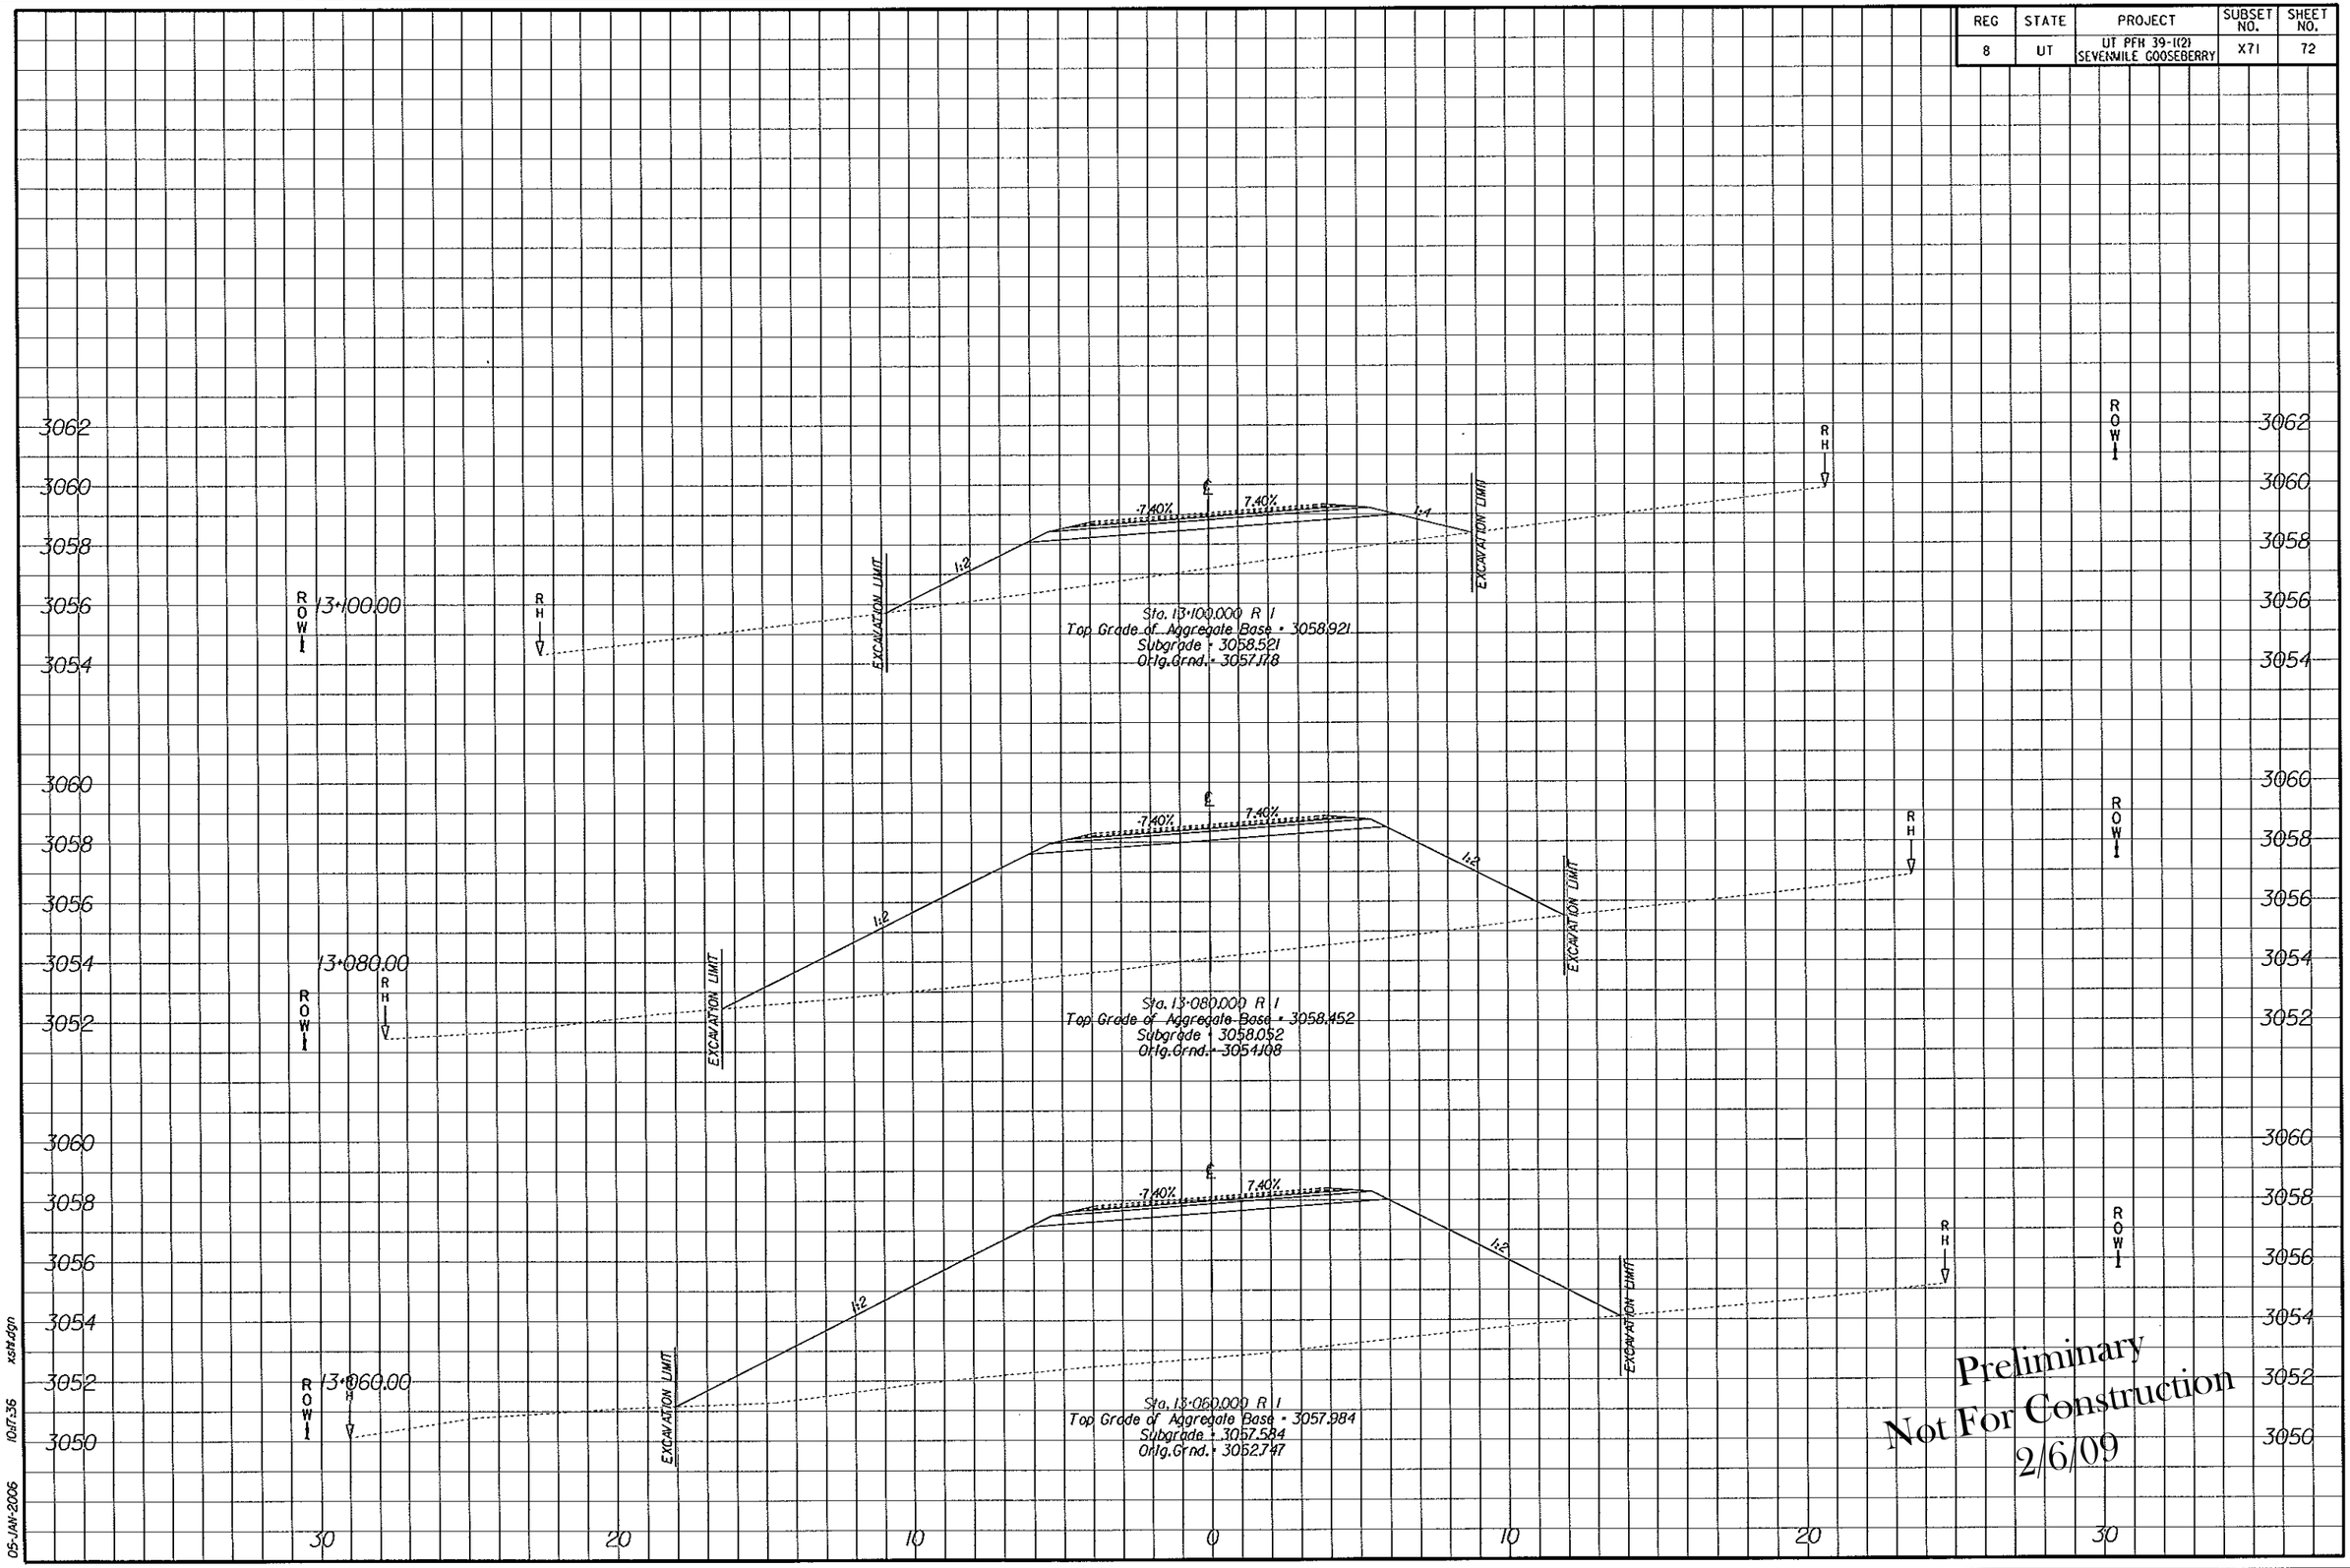

Preliminary
Not For Construction
2/6/09

05-JAN-2006 10:17:36 xsht.dgn

REG	STATE	PROJECT	SUBSET NO.	SHEET NO.
8	UT	UT PFH 39-1(2) SEVENMILE GOOSEBERRY	X72	73

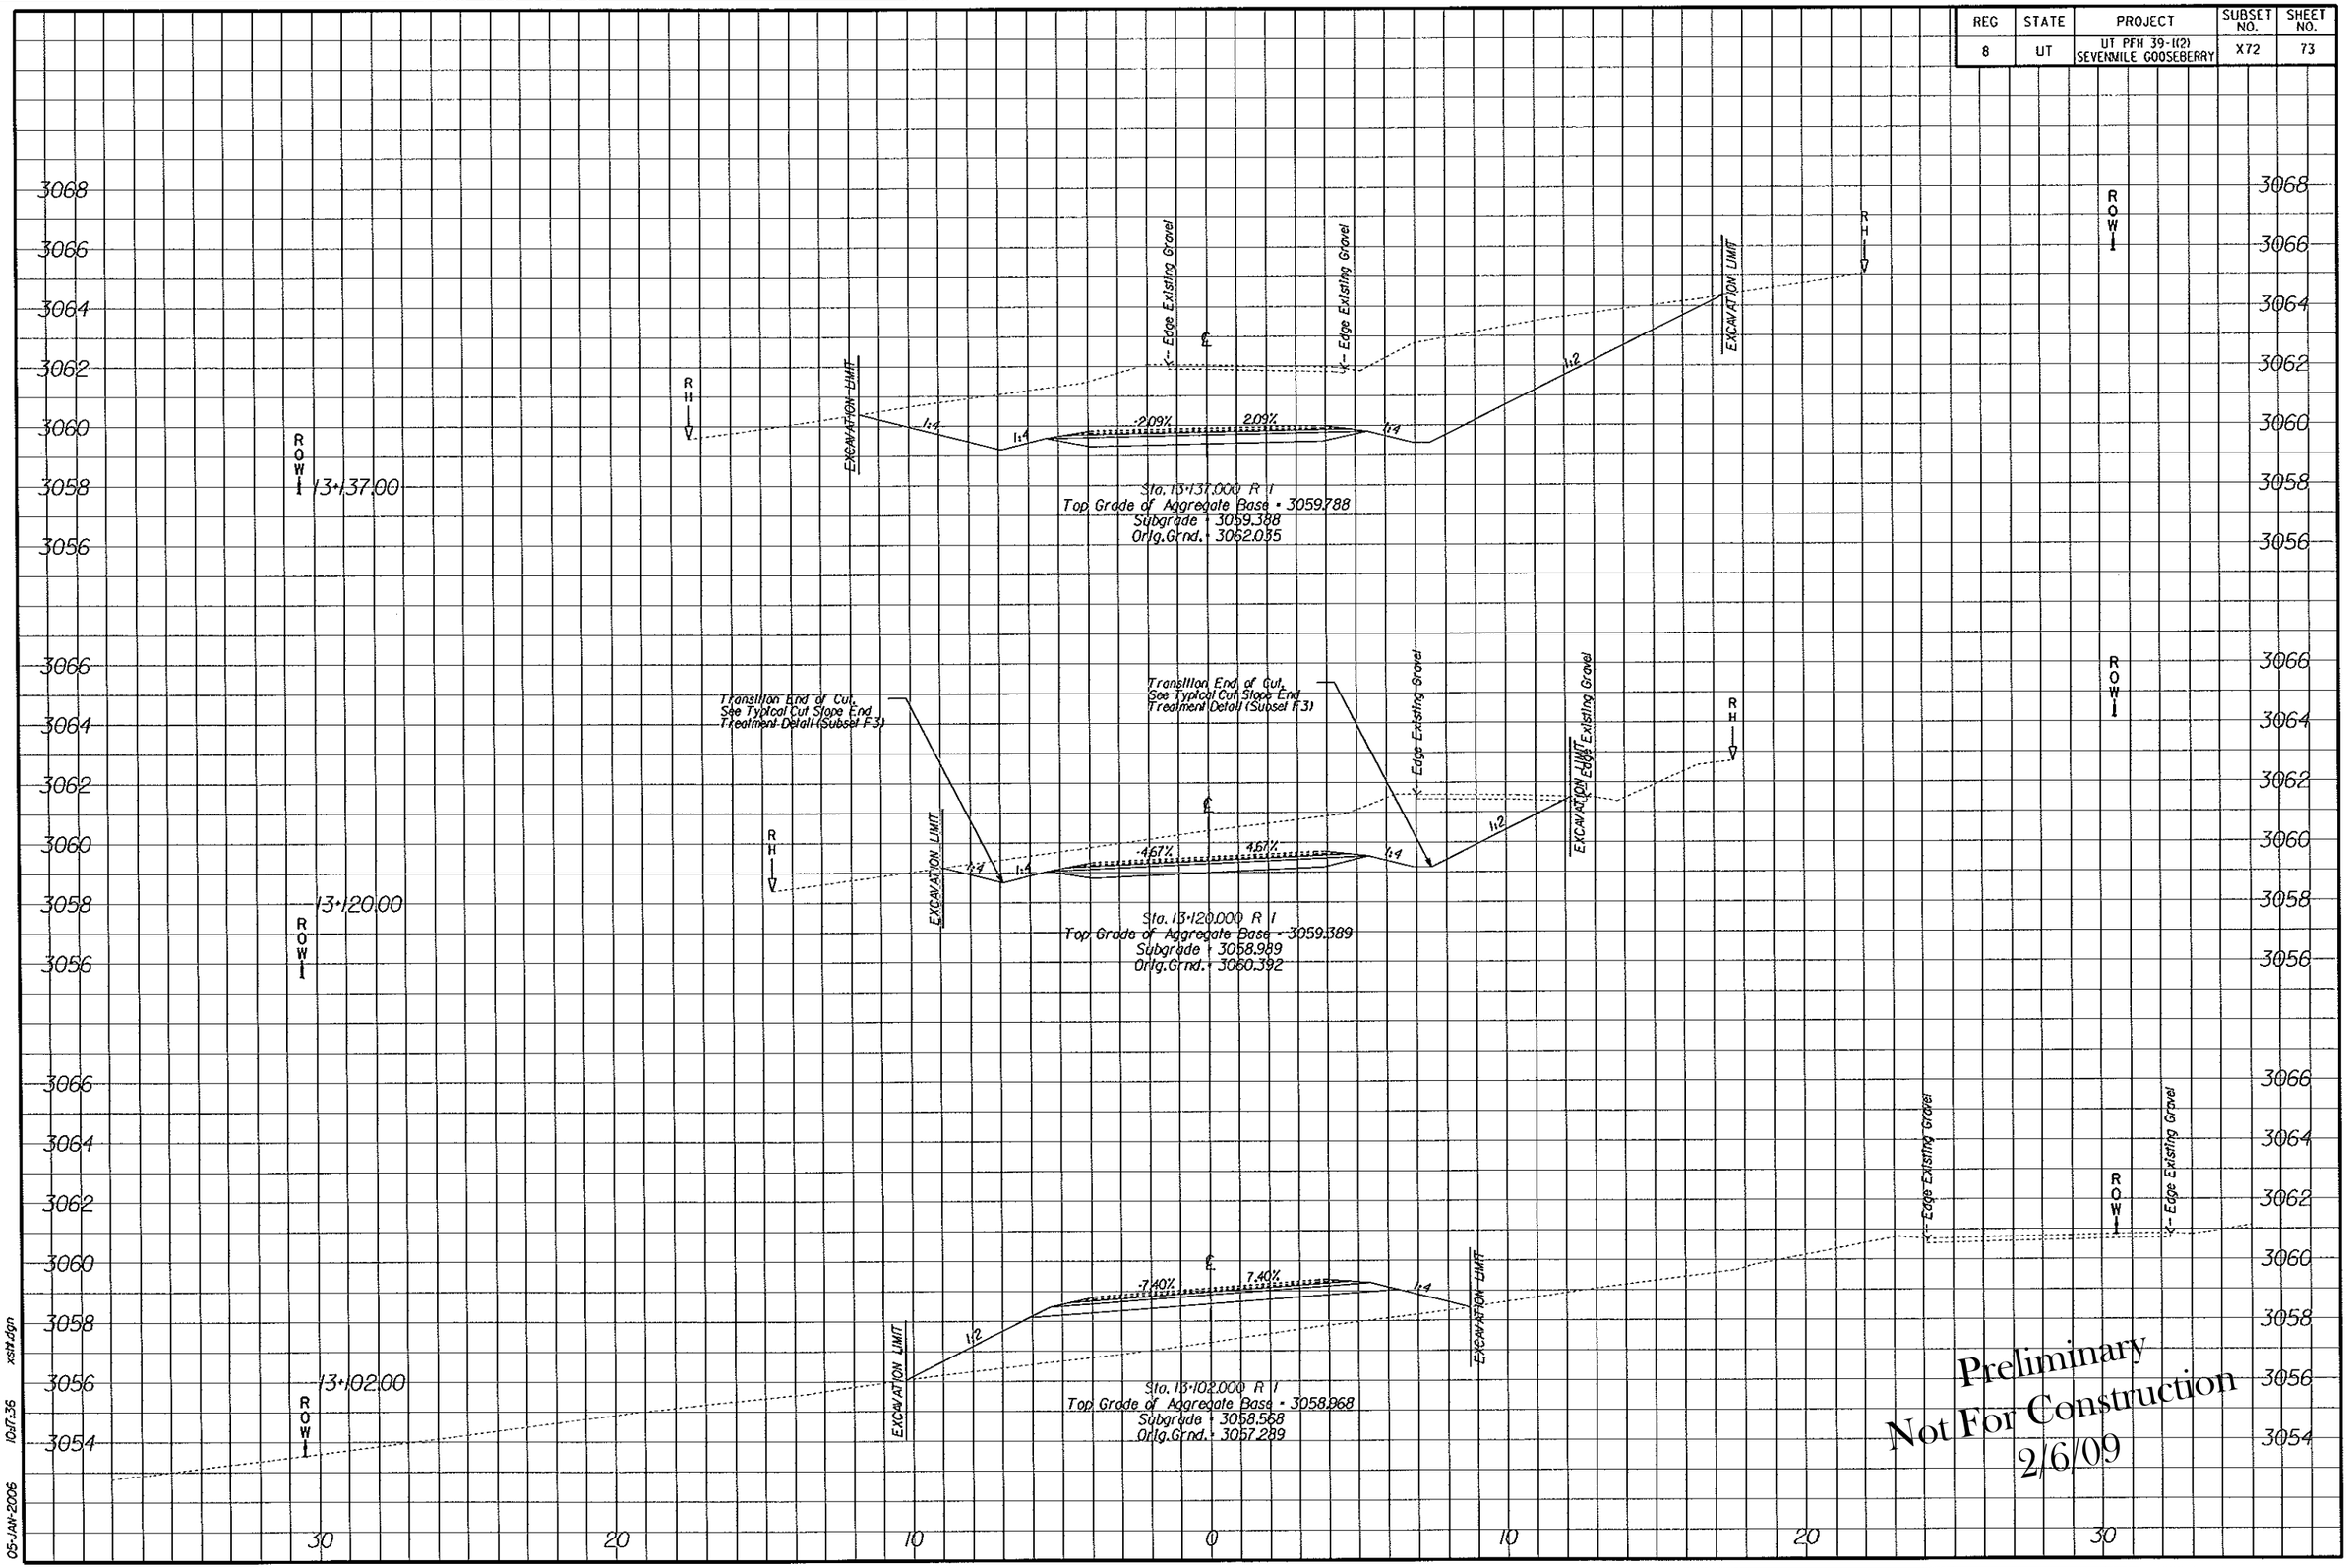

Preliminary
Not For Construction
2/6/09

05-JAN-2006 10:17:36 xsht.dgn

REG	STATE	PROJECT	SUBSET NO.	SHEET NO.
8	UT	UT PFH 39-1(2) SEVENMILE GOOSEBERRY	X73	74

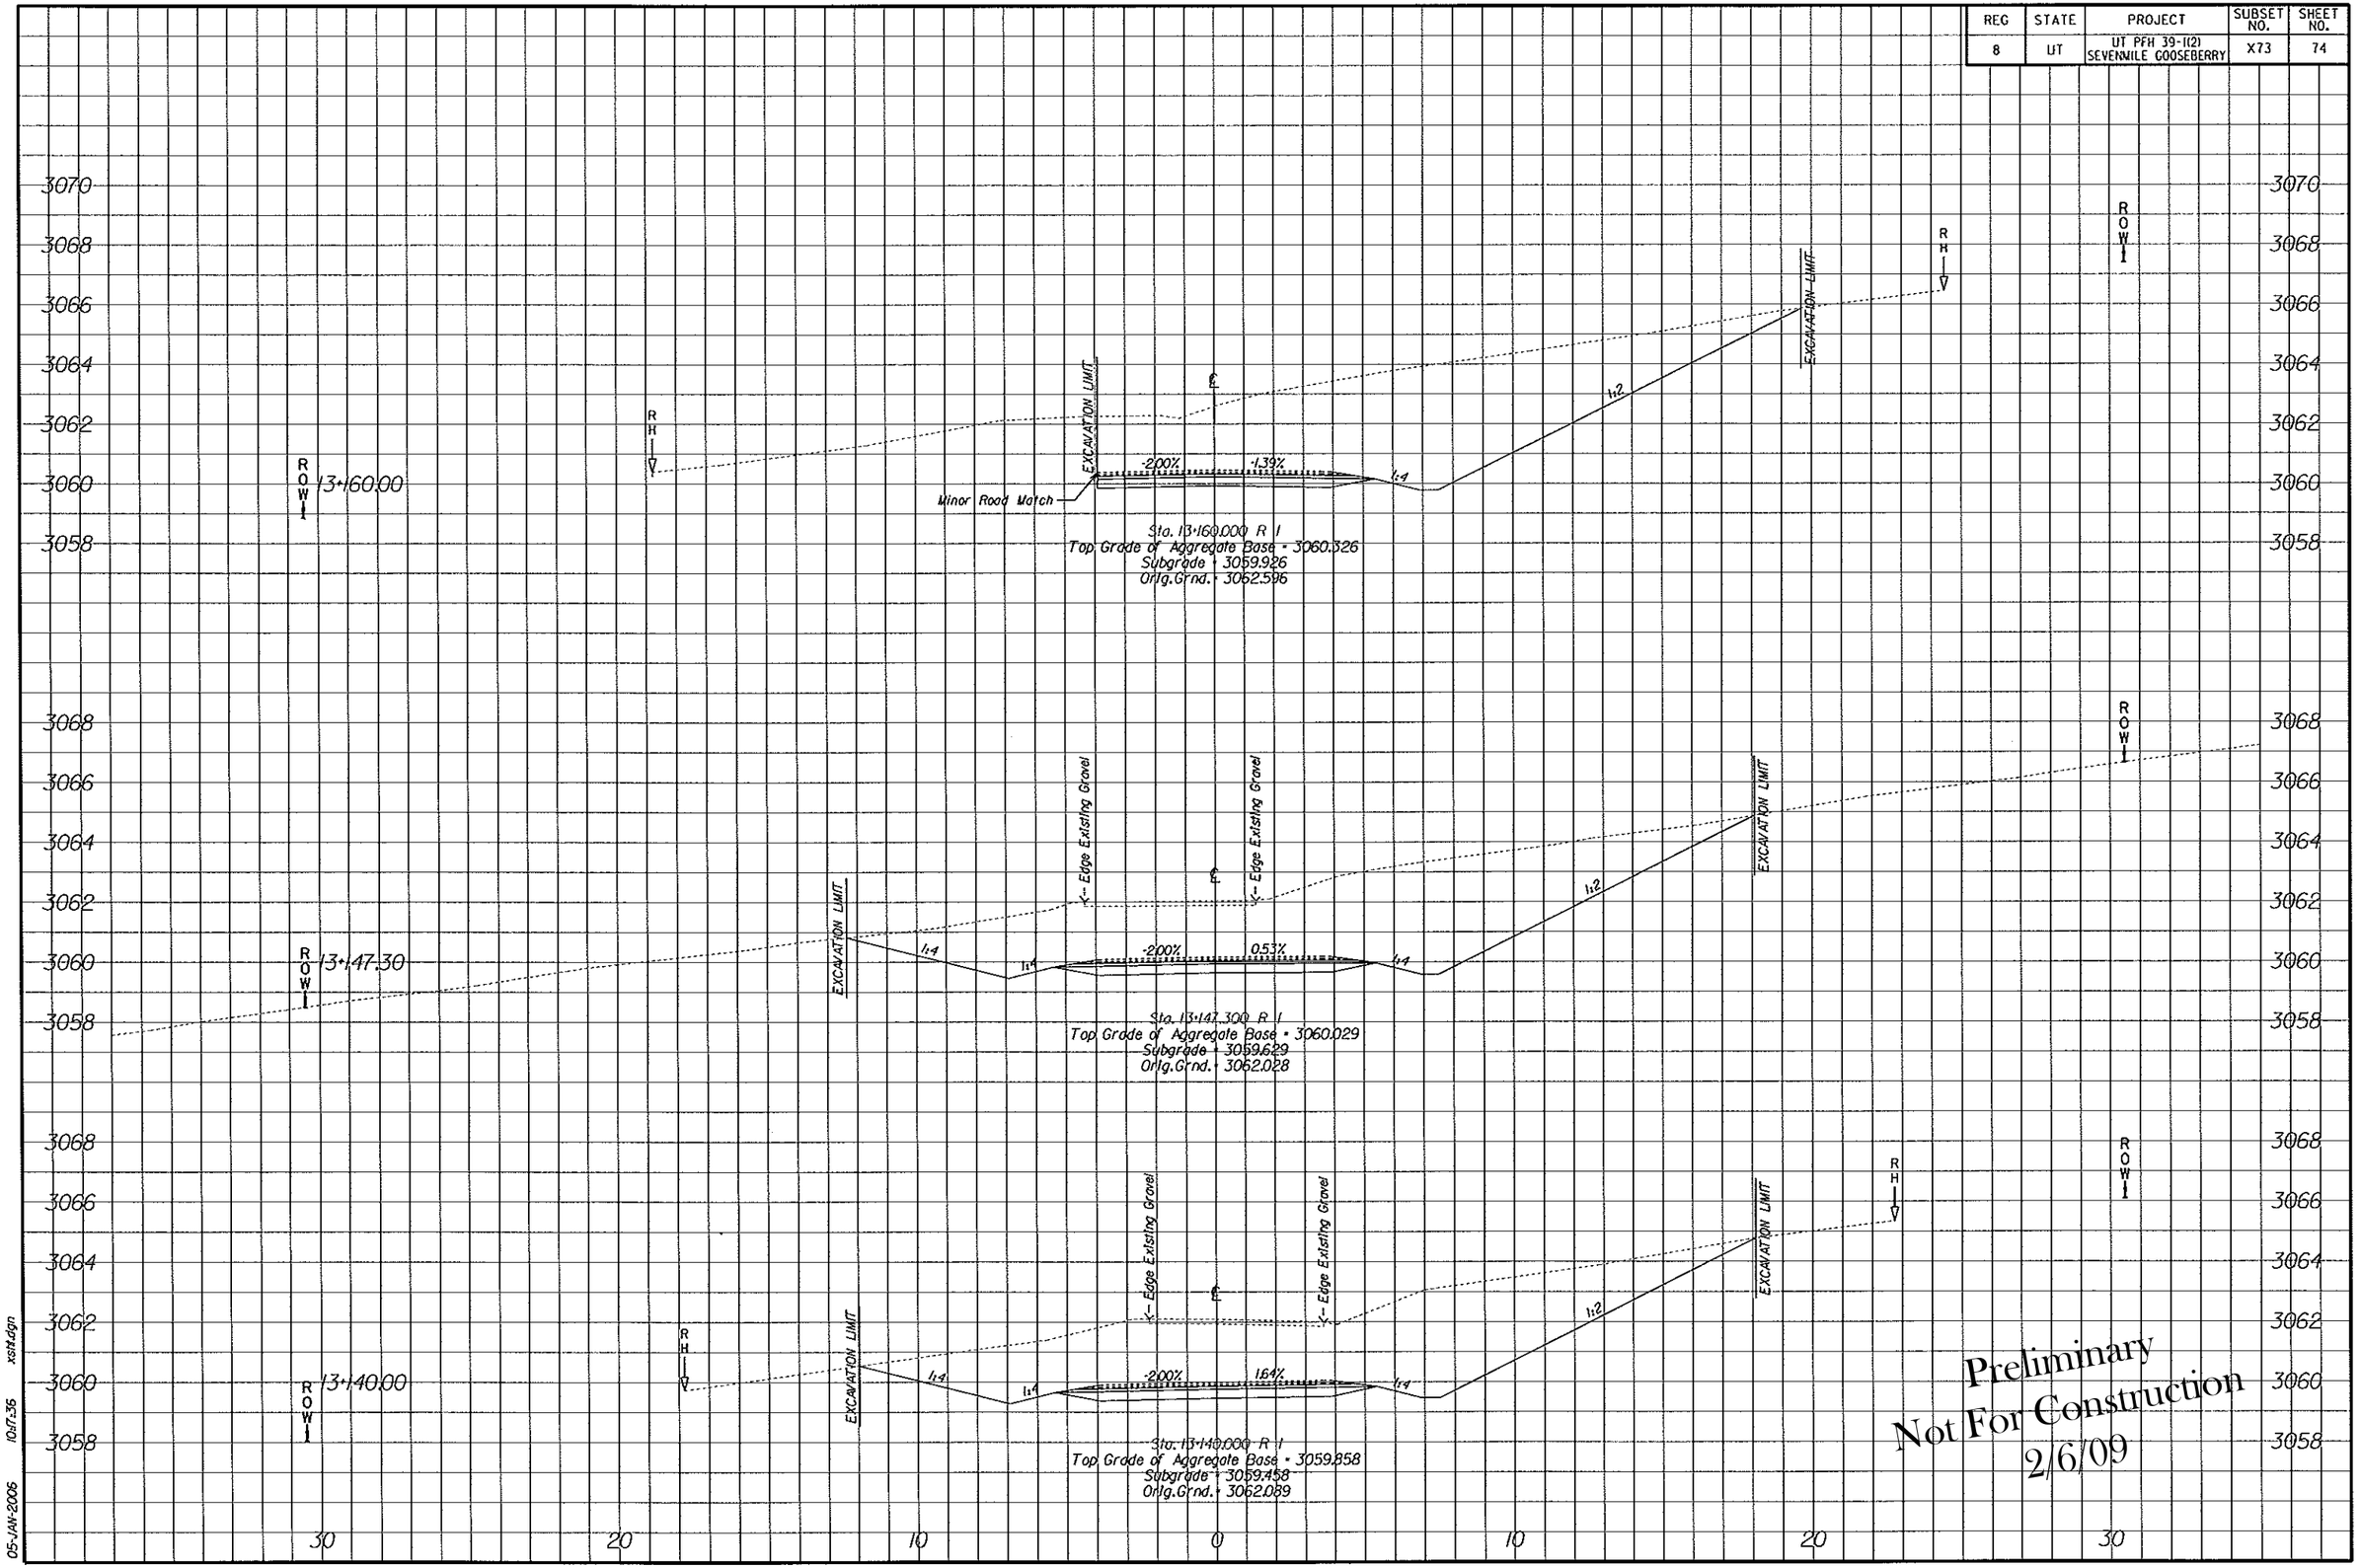

Preliminary
Not For Construction
2/6/09

05-JAN-2006 10:17:36 xsht.dgn

REG	STATE	PROJECT	SUBSET NO.	SHEET NO.
8	UT	UT PFH 39-1(2) SEVENMILE GOOSEBERRY	X74	75

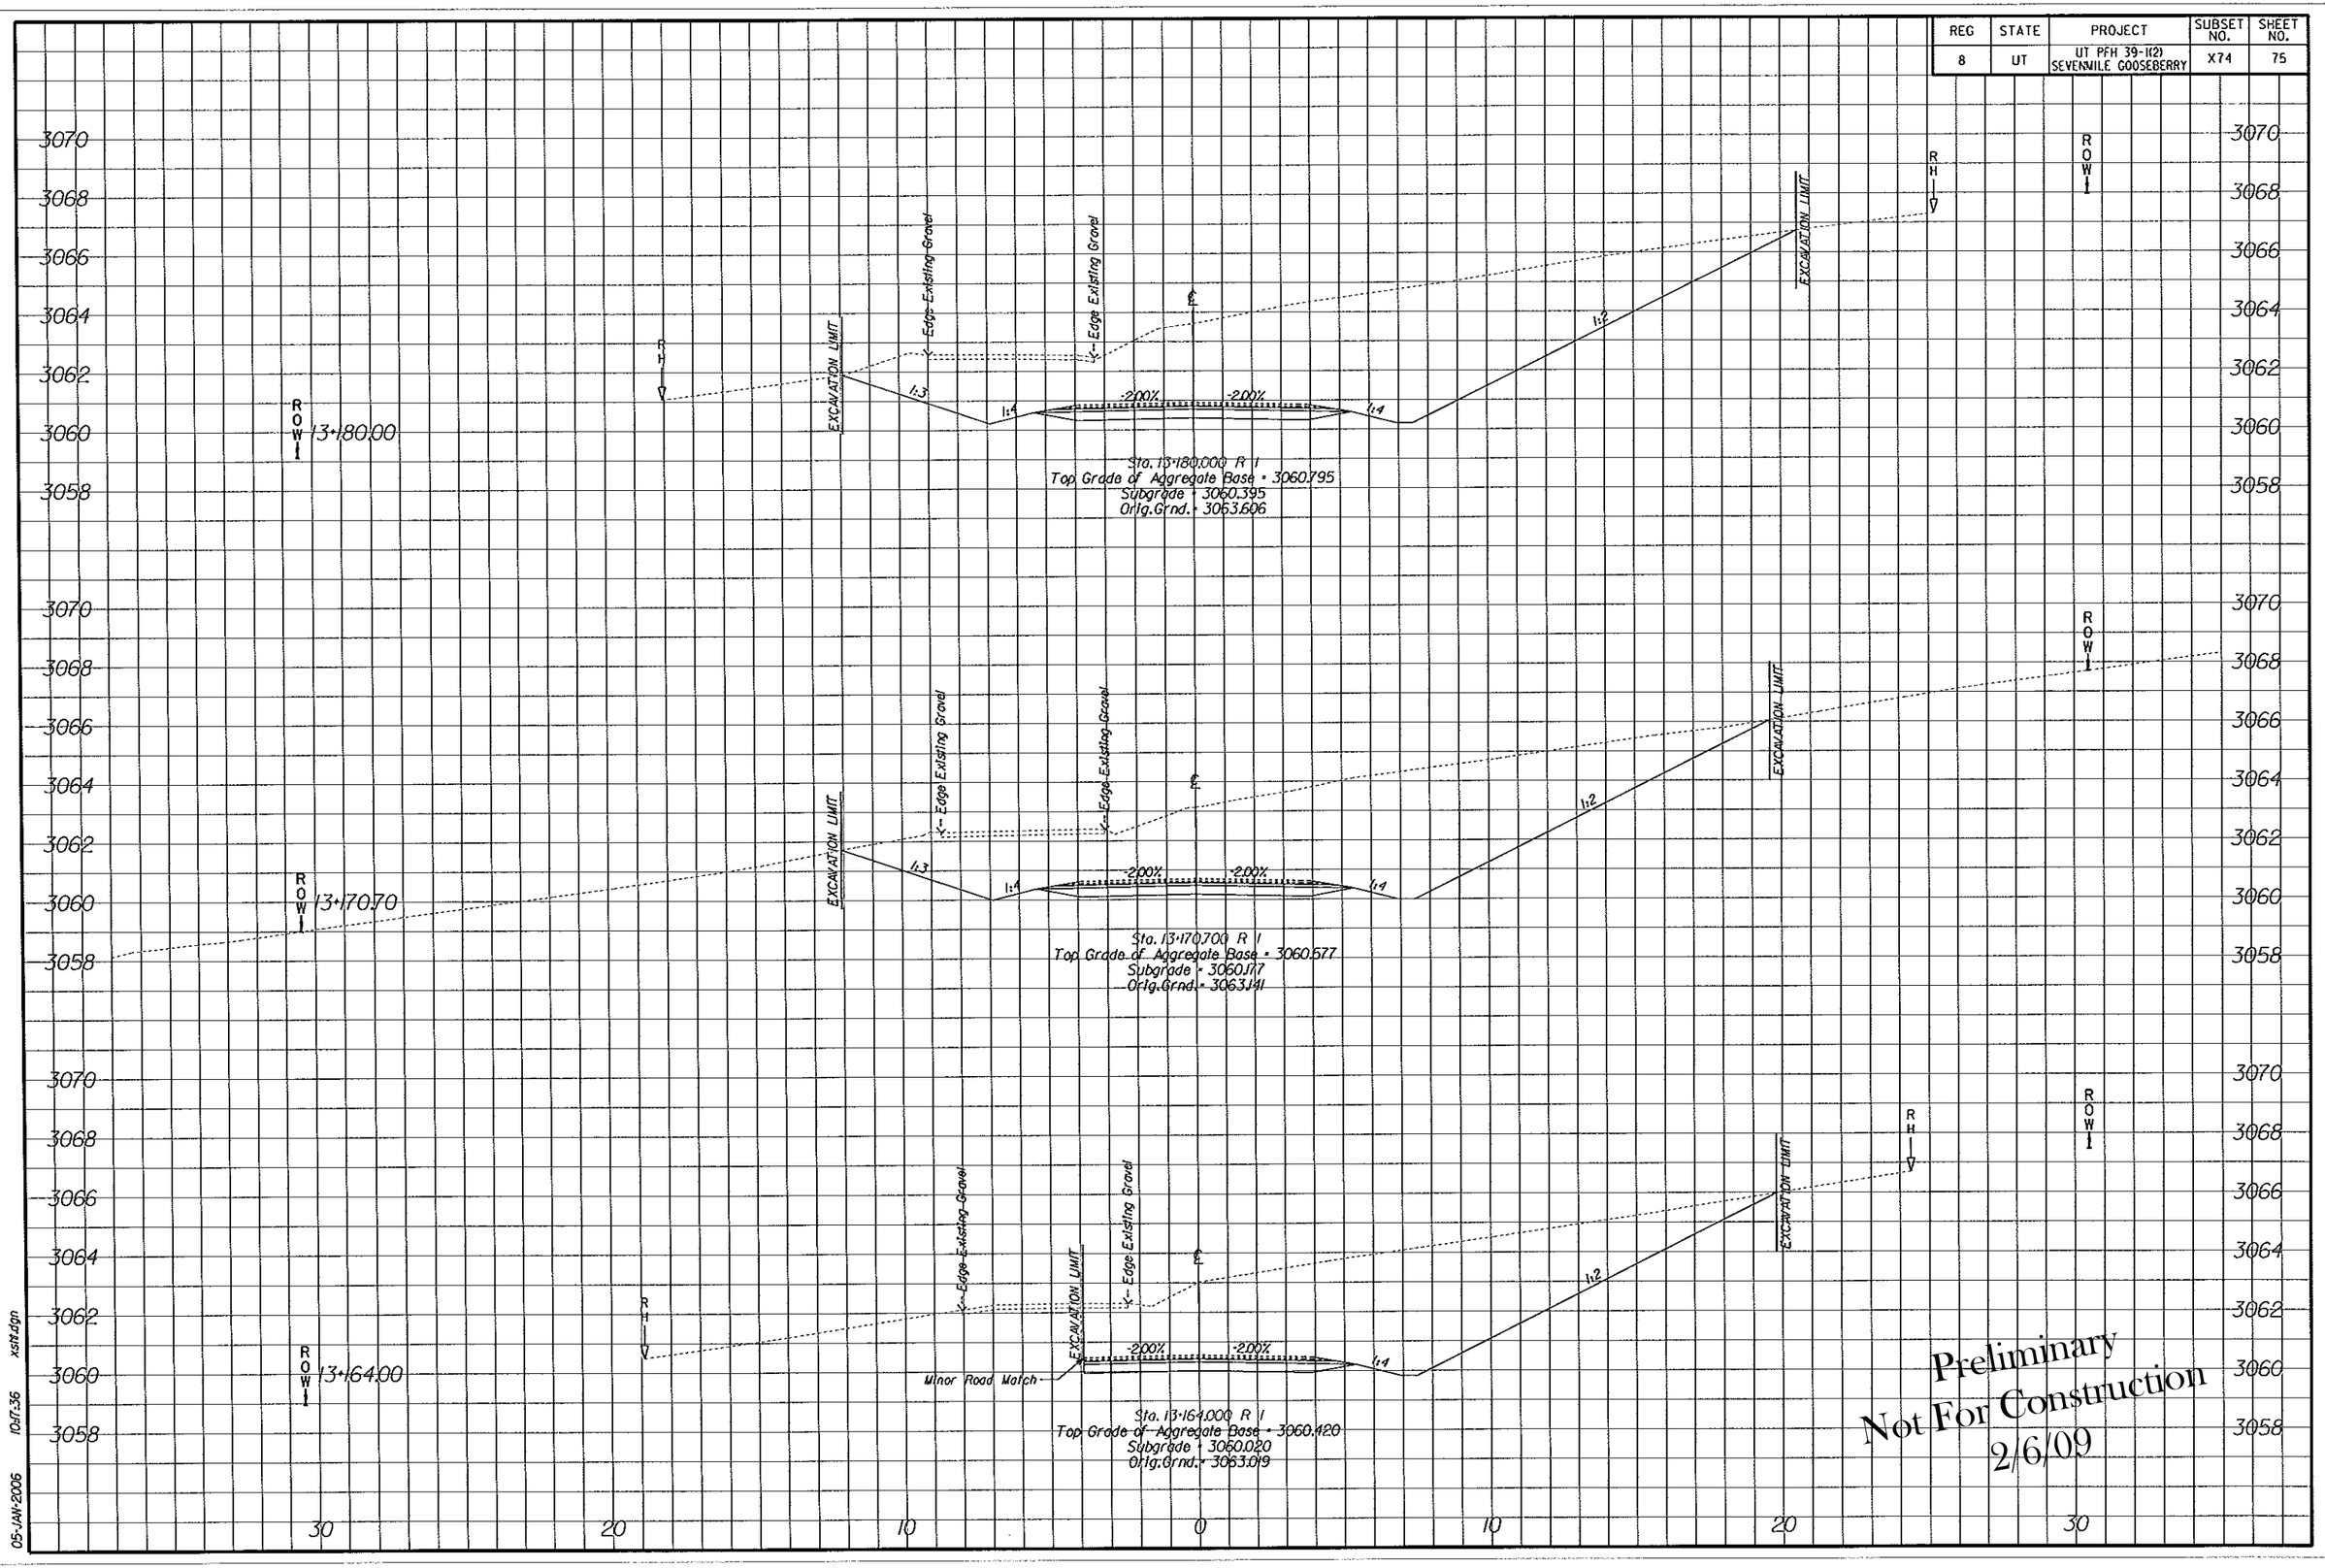

Preliminary
Not For Construction
2/6/09

05-JAN-2006 10:17:36 xsht.dgn

REG	STATE	PROJECT	SUBSET NO.	SHEET NO.
8	UT	UT PFH 39-1(2) SEVENMILE GOOSEBERRY	X75	76

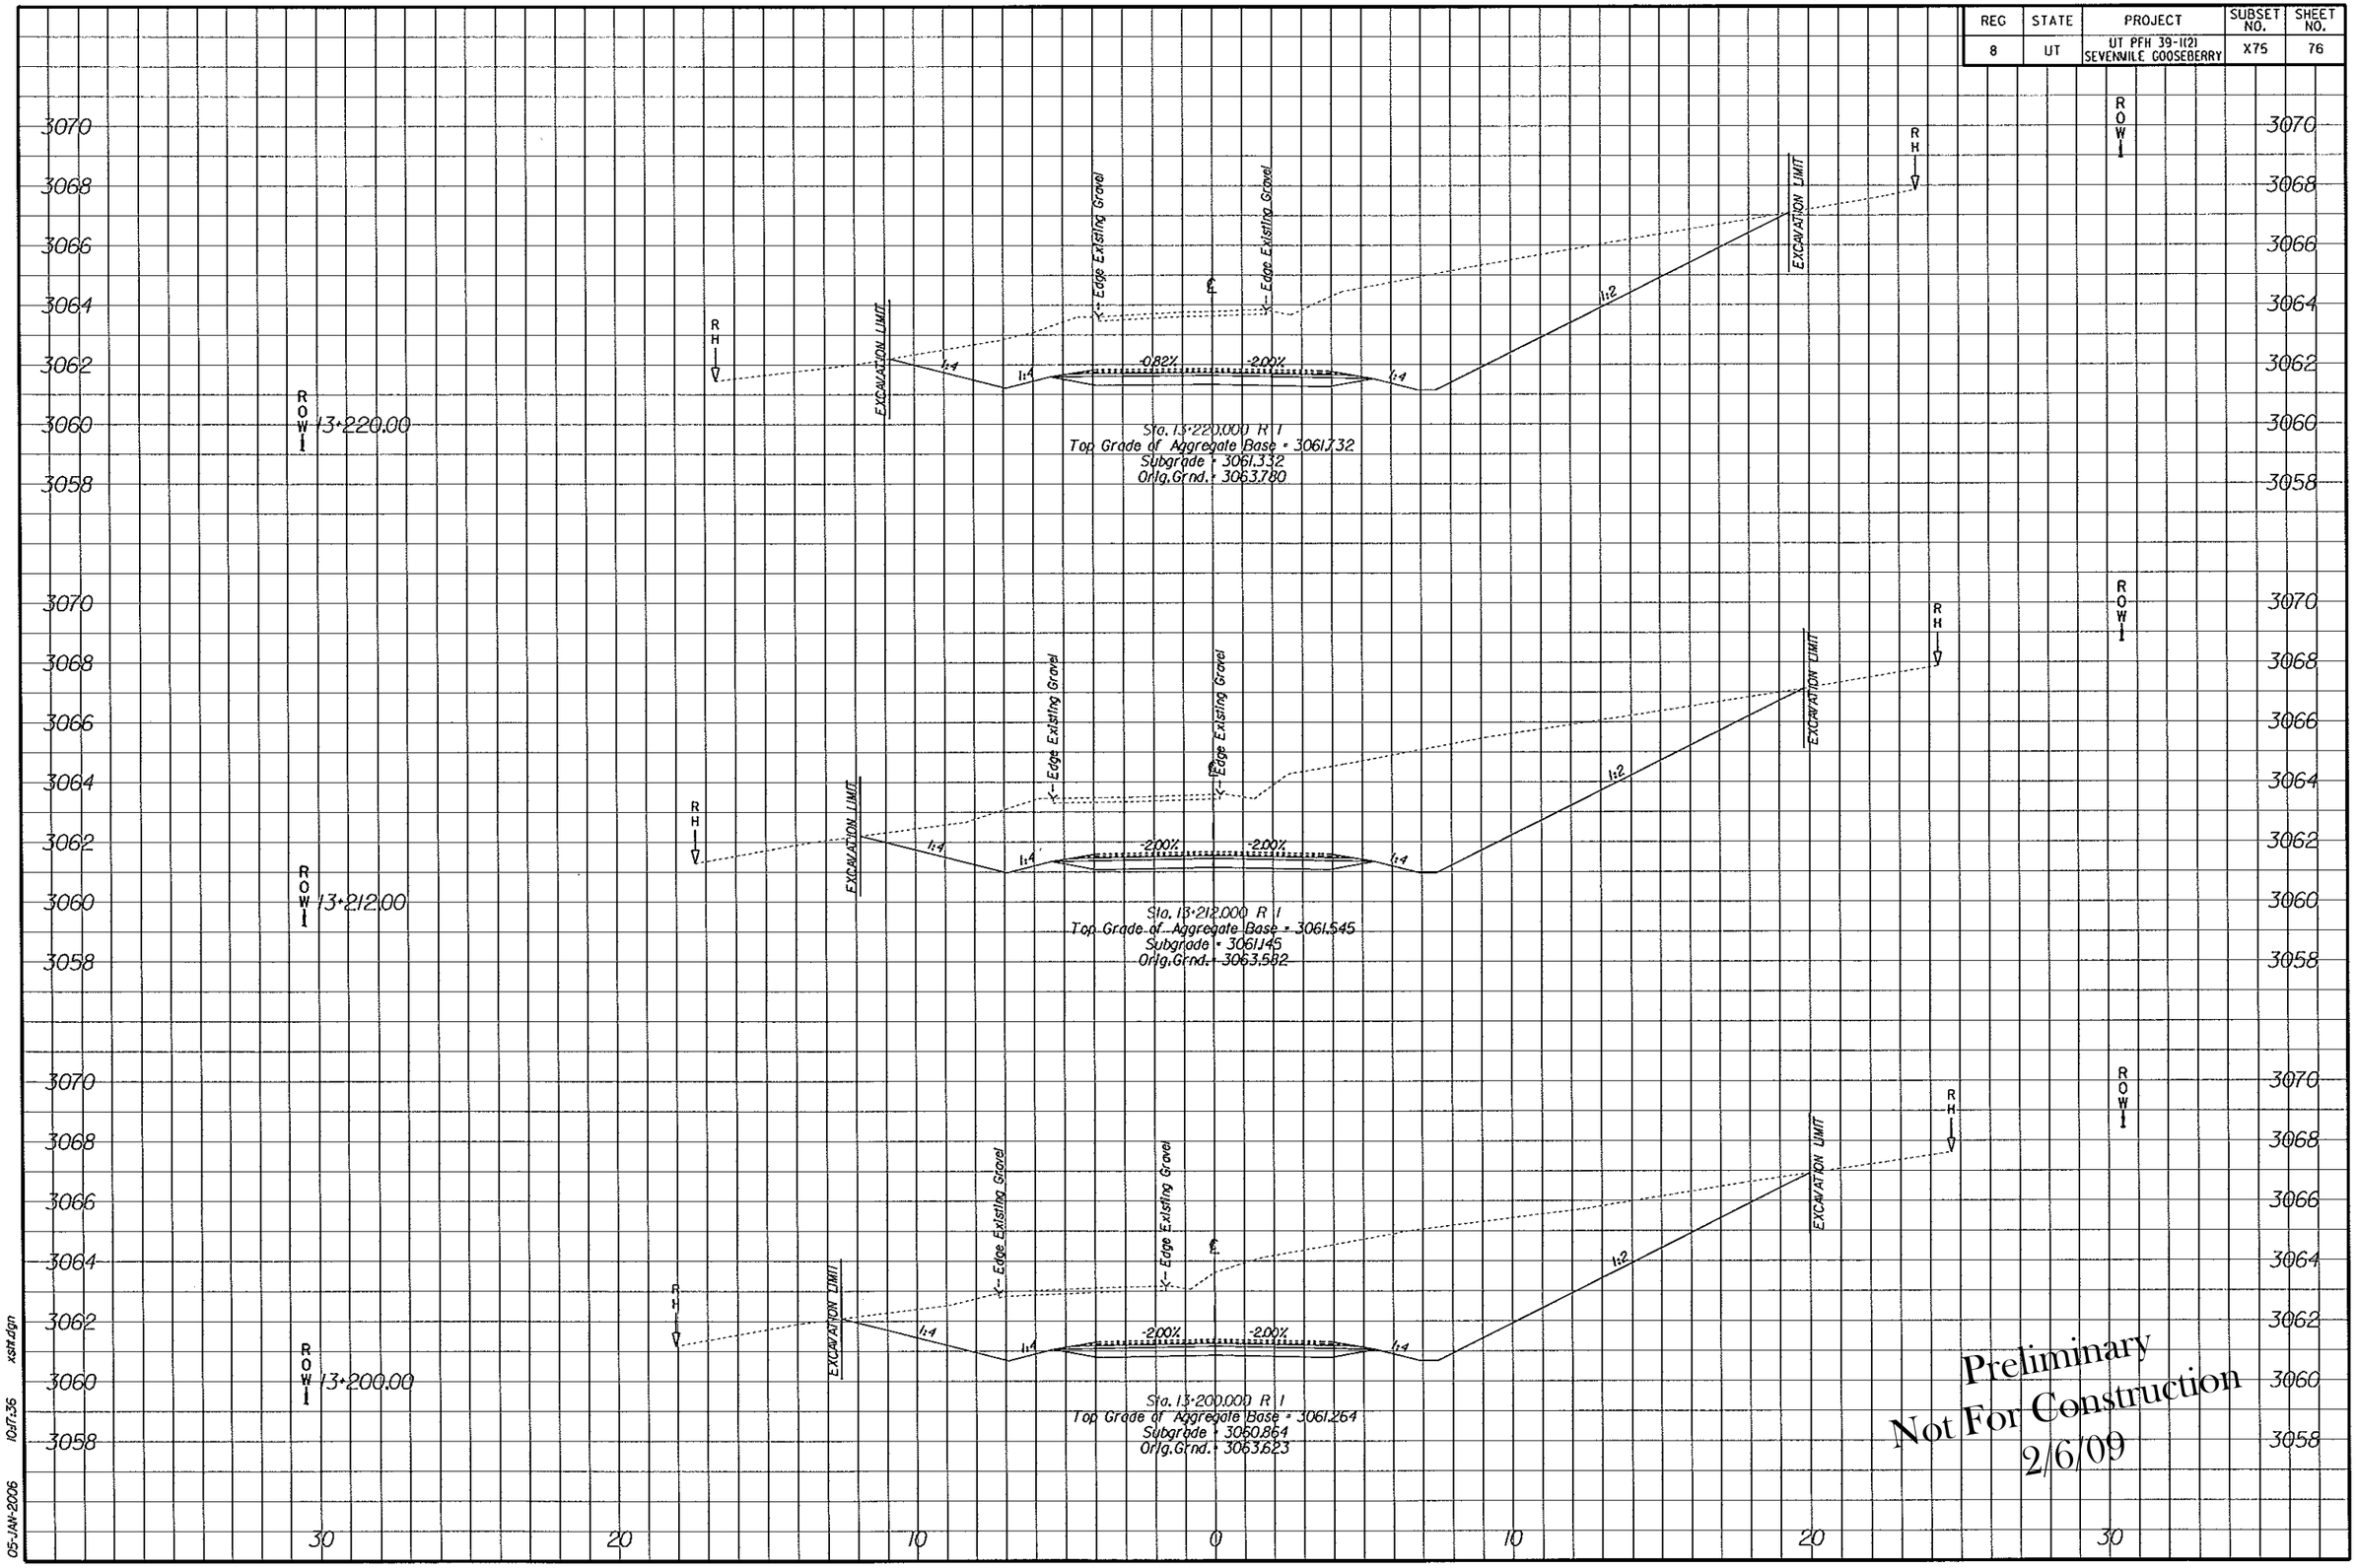

Preliminary
Not For Construction
2/6/09

xsht.dgn 10ft.36 05-JAN-2006

REG	STATE	PROJECT	SUBSET NO.	SHEET NO.
8	UT	UT PFH 39-1(2) SEVENMILE GOOSEBERRY	X76	77

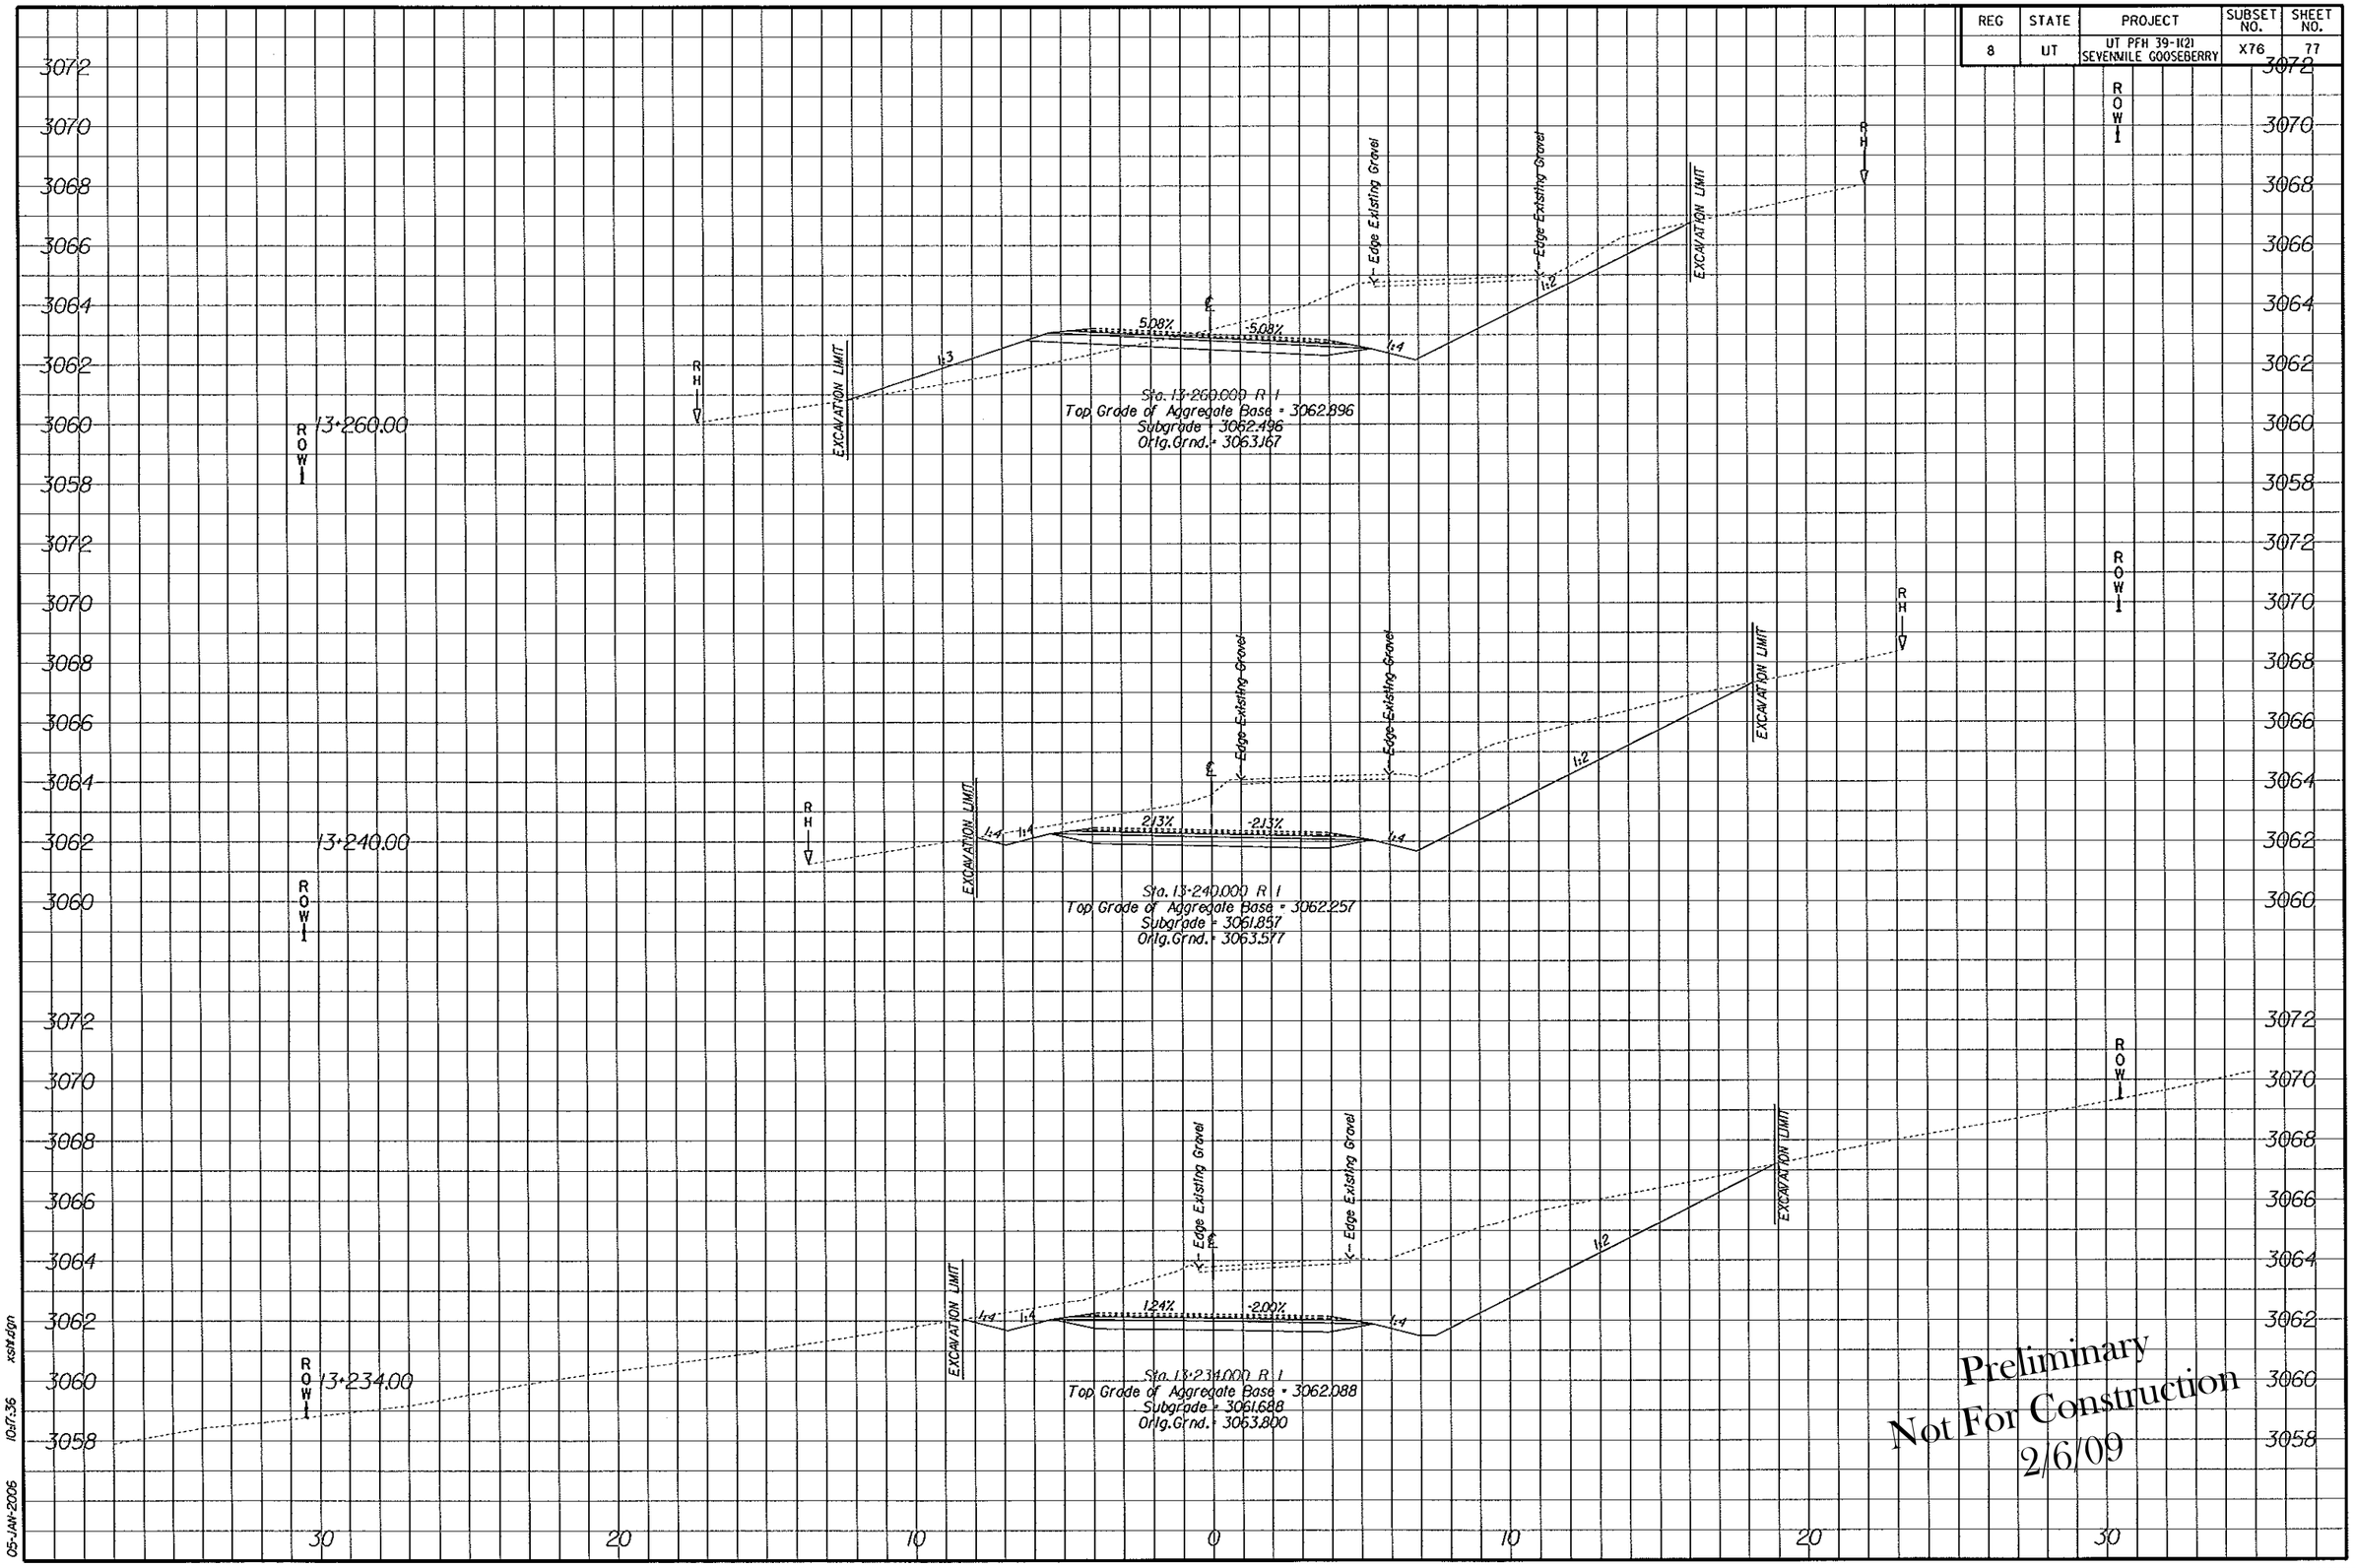

Preliminary
Not For Construction
2/6/09

05-JAN-2006 10:17:36 xsht.dgn

REG	STATE	PROJECT	SUBSET NO.	SHEET NO.
8	UT	UT PFH 39-1(2) SEVENMILE GOOSEBERRY	X77	78

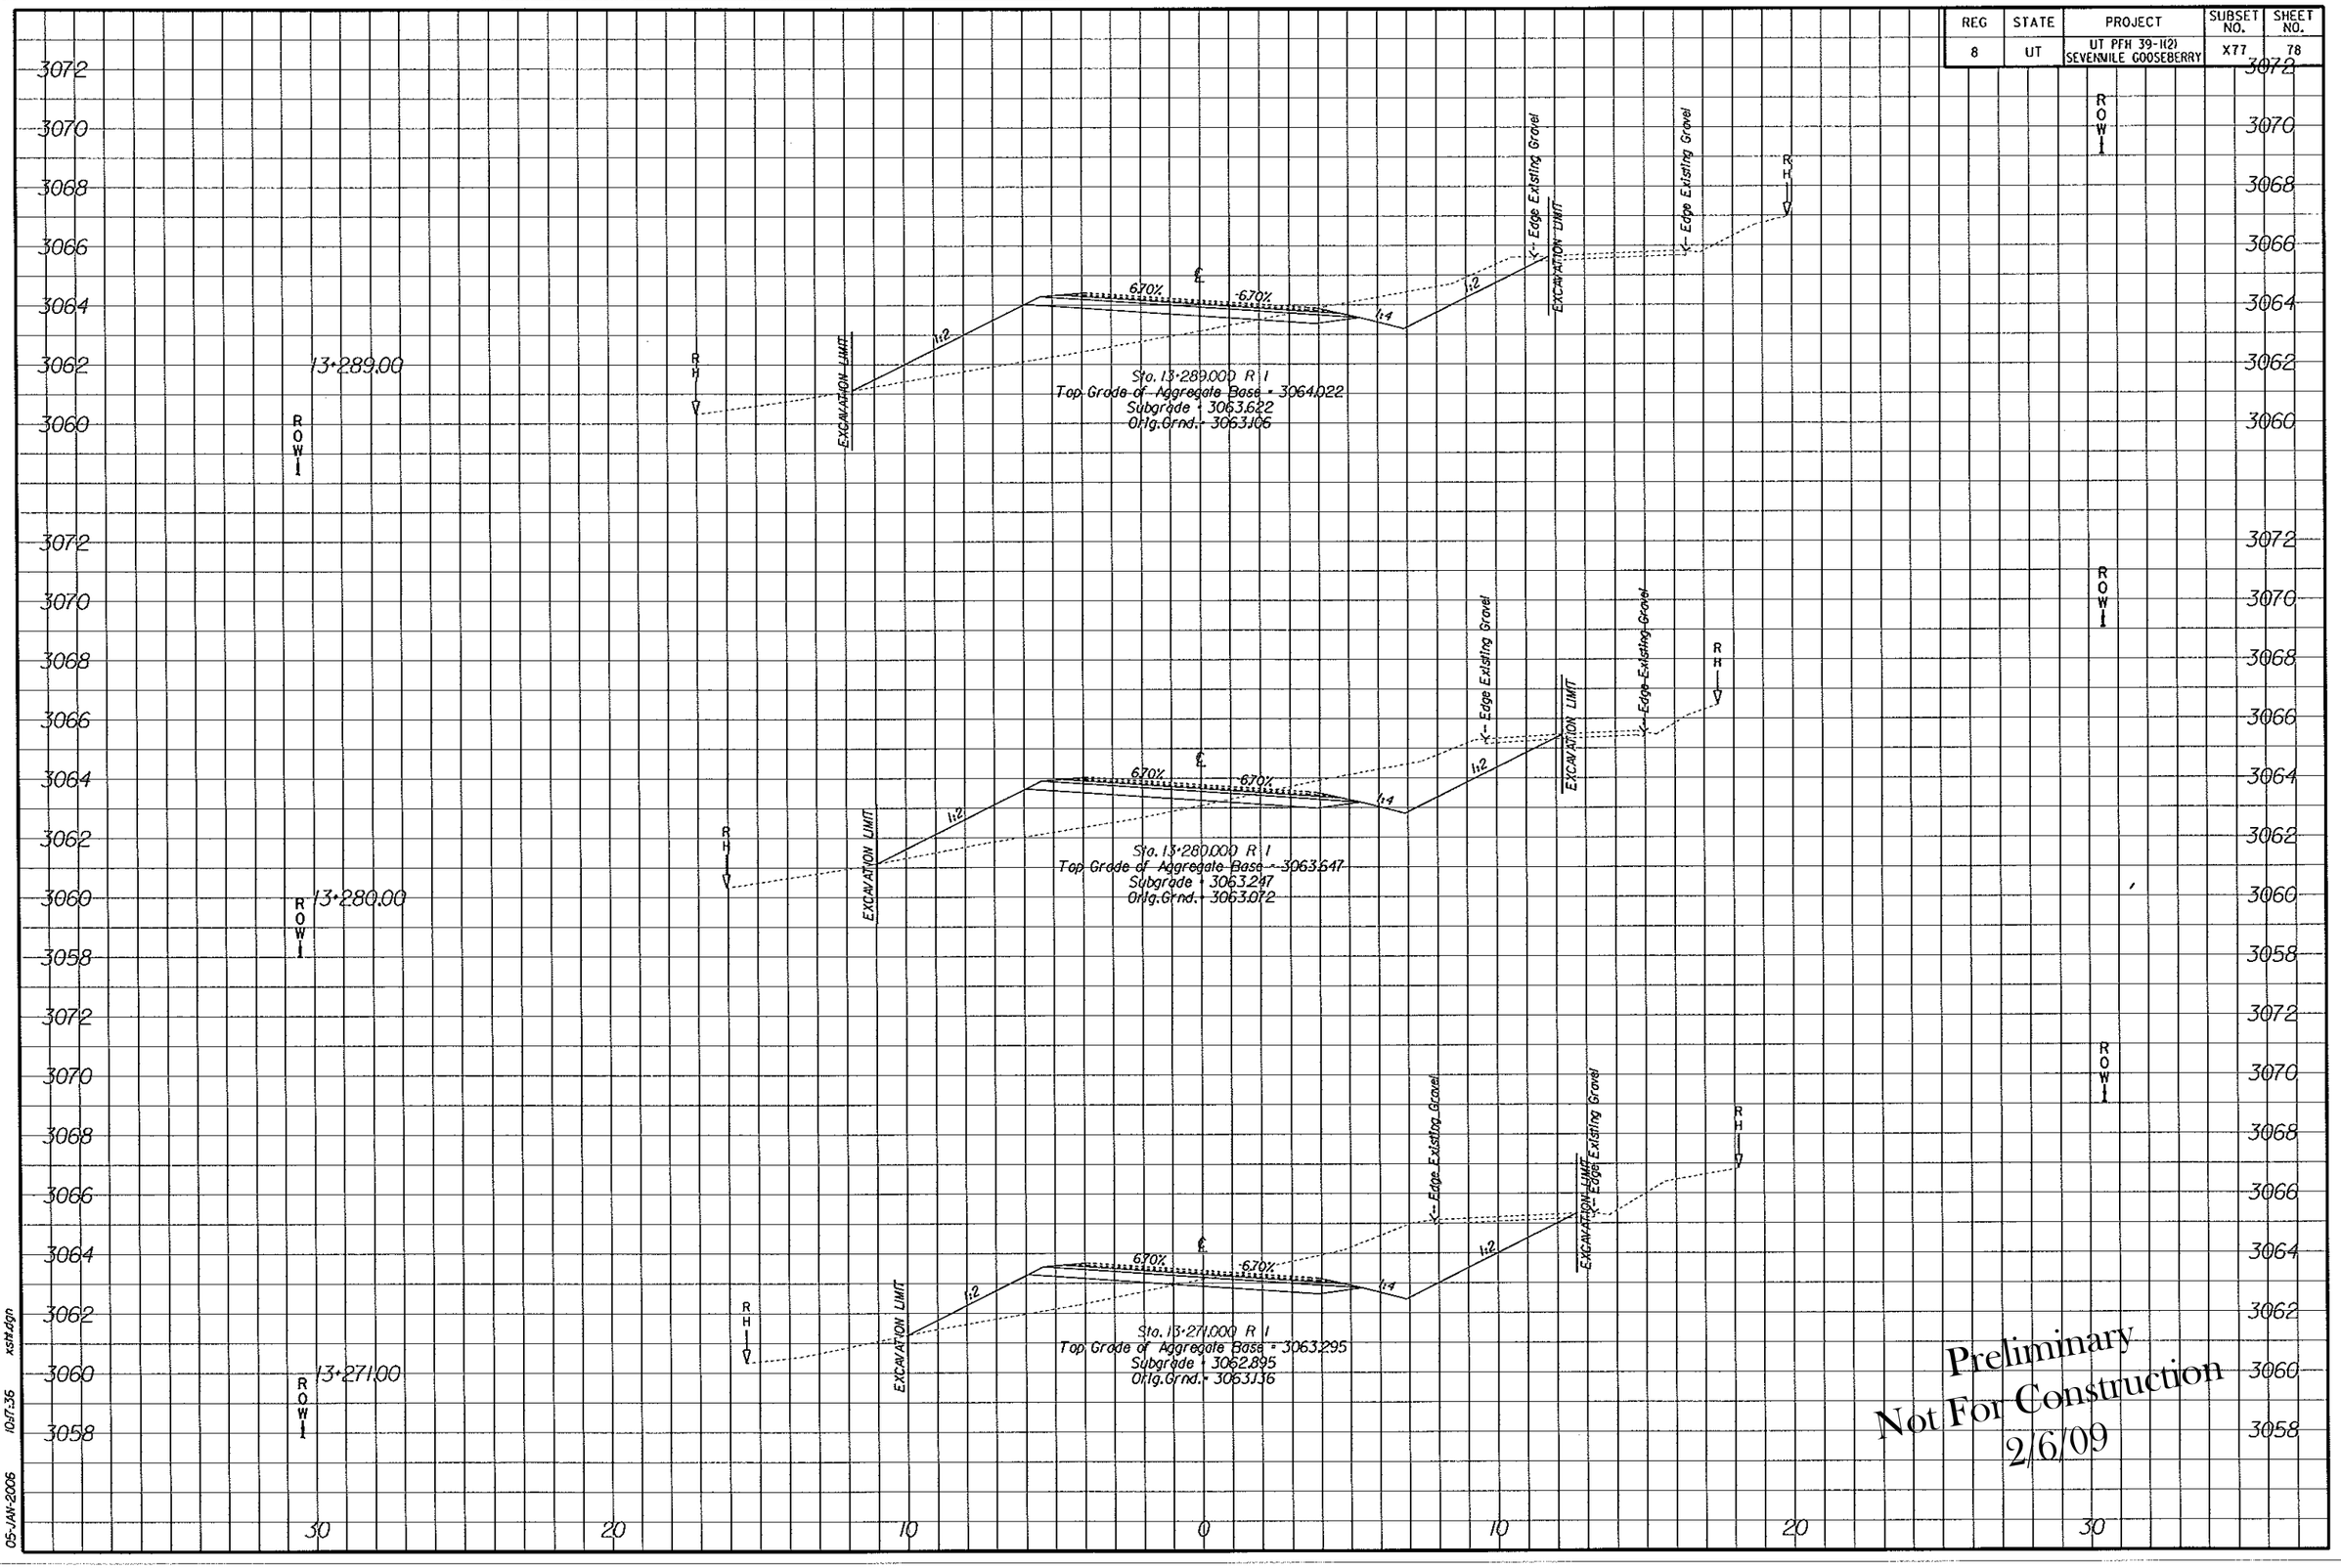

Preliminary
Not For Construction
2/6/09

05-JAN-2006 10:17:35 xsM.dgn

REG	STATE	PROJECT	SUBSET NO.	SHEET NO.
8	UT	UT PFH 39-1(2) SEVENMILE GOOSEBERRY	X78	79

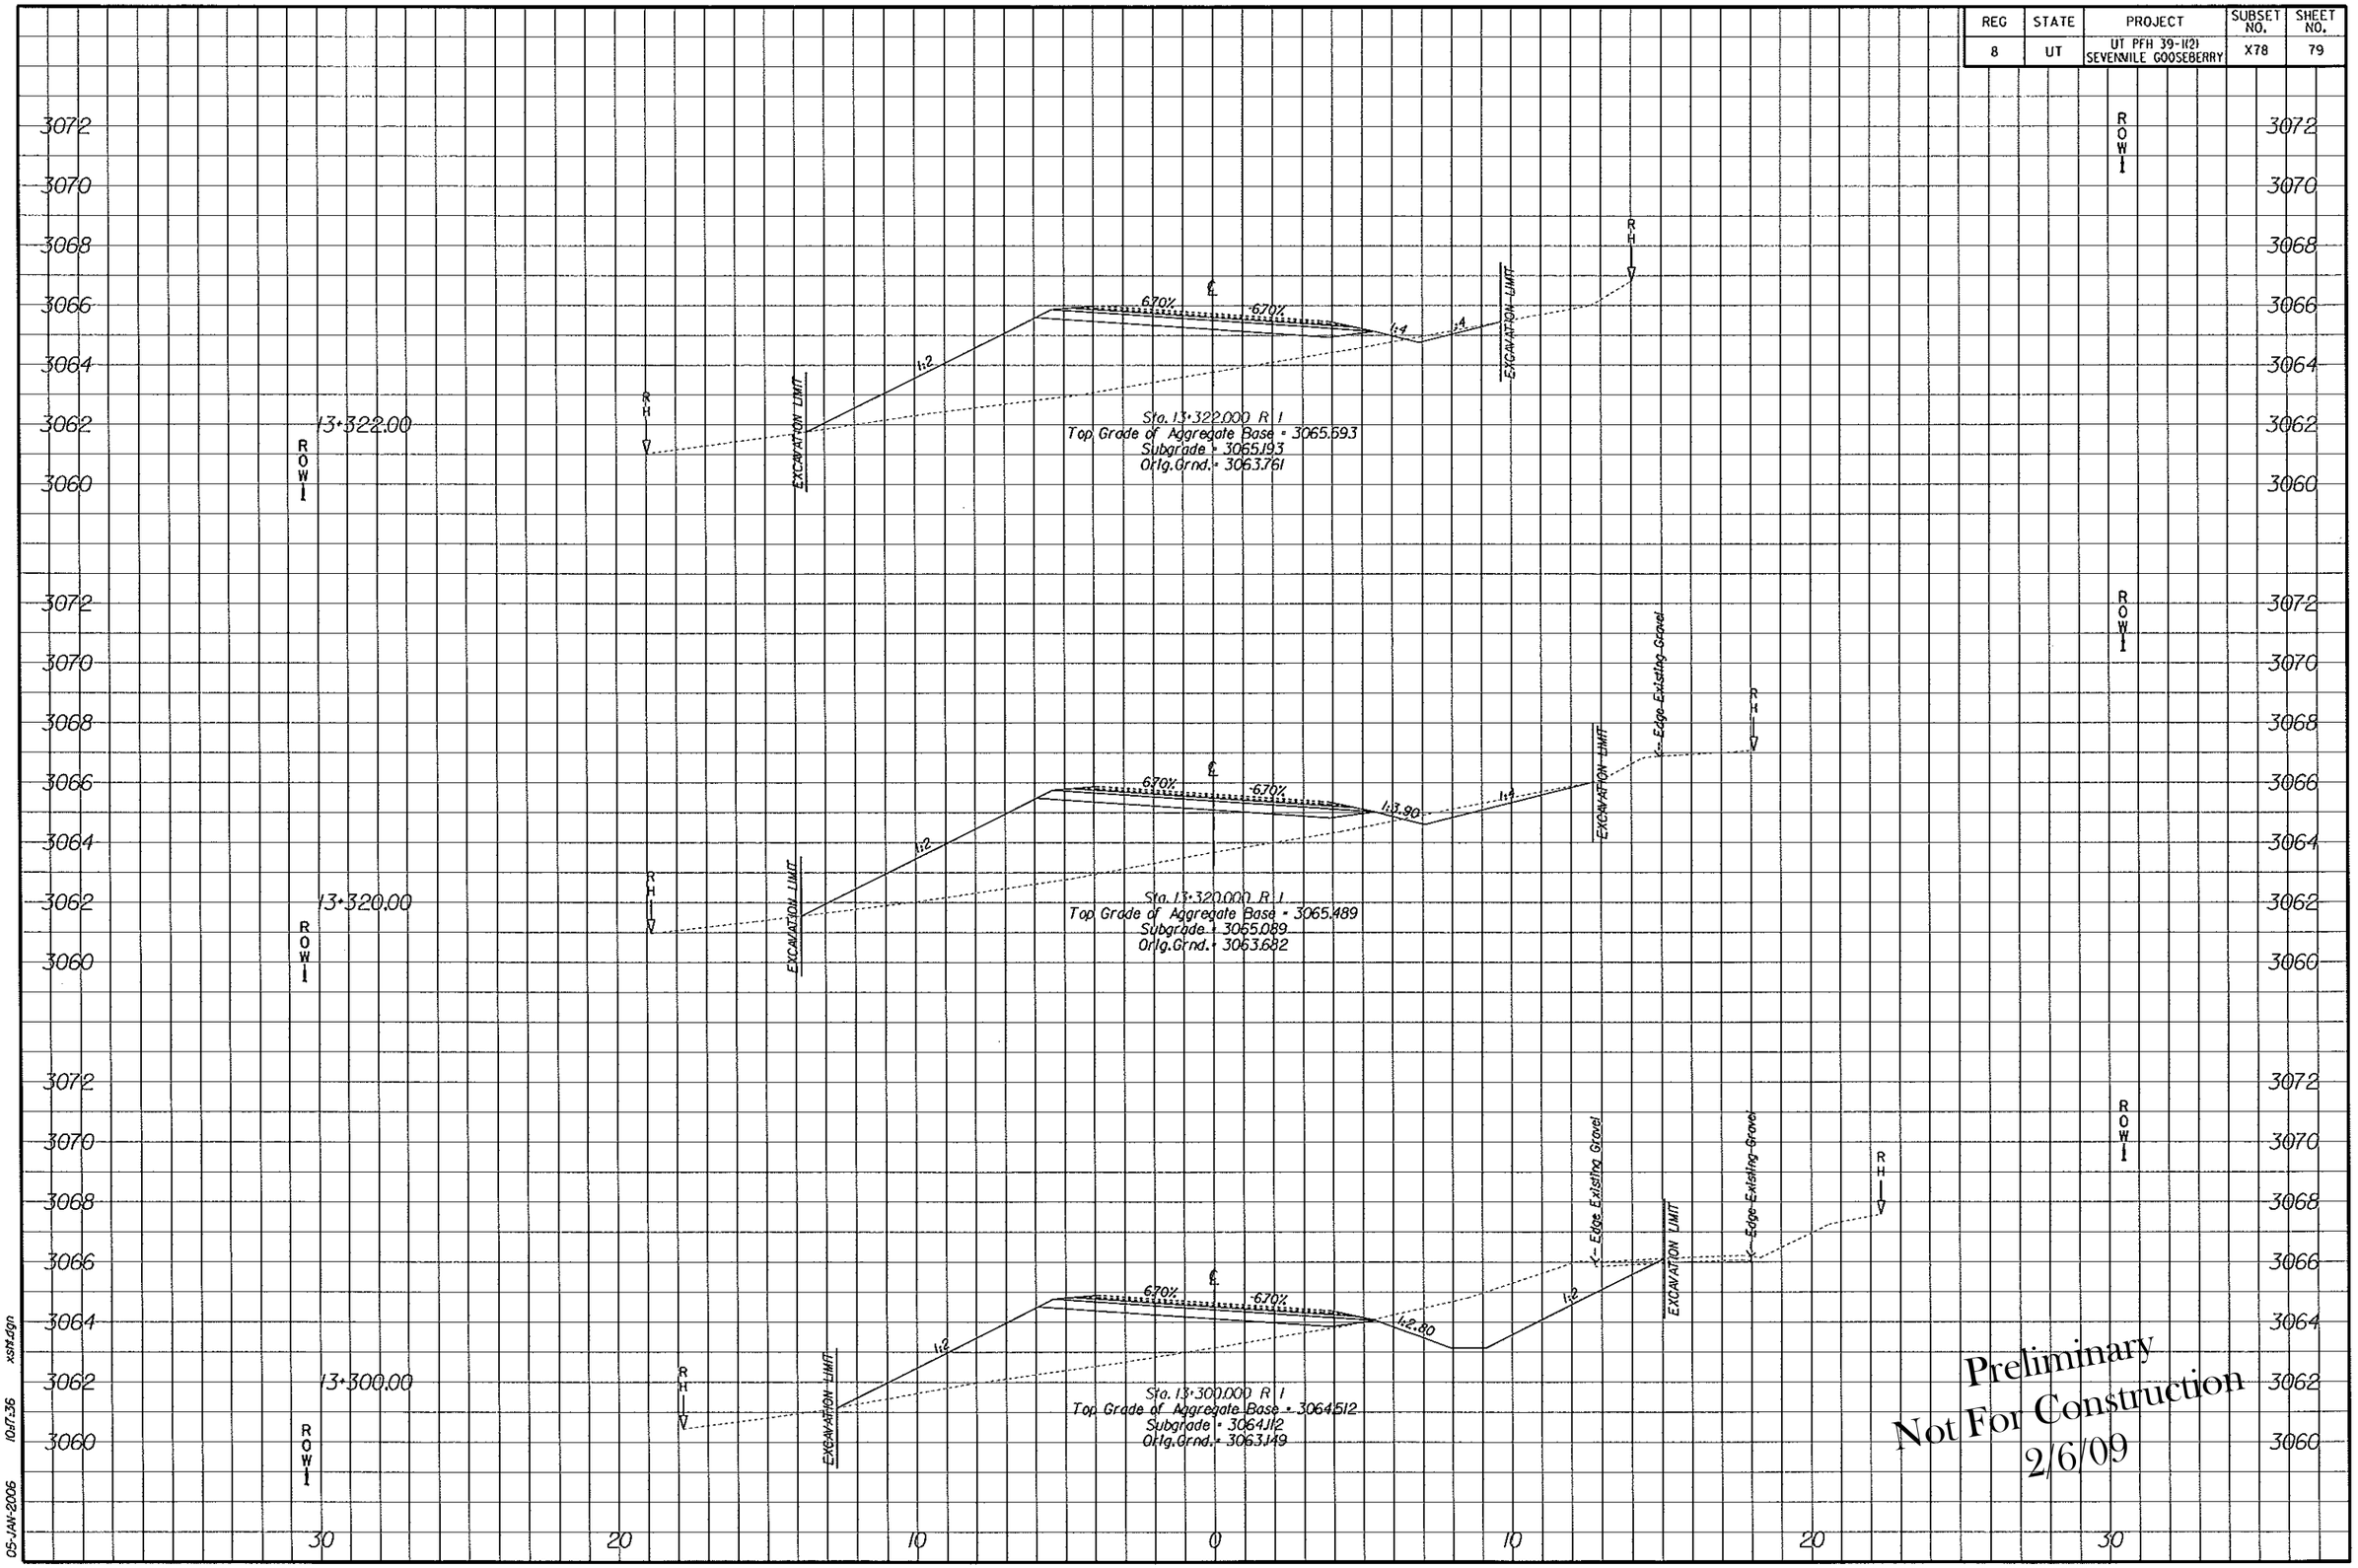

Preliminary
Not For Construction
2/6/09

05-JAN-2006 10:17:36 xsht.dgn

REG	STATE	PROJECT	SUBSET NO.	SHEET NO.
8	UT	UT PFH 39-1(2) SEVENMILE GOOSEBERRY	X79	80

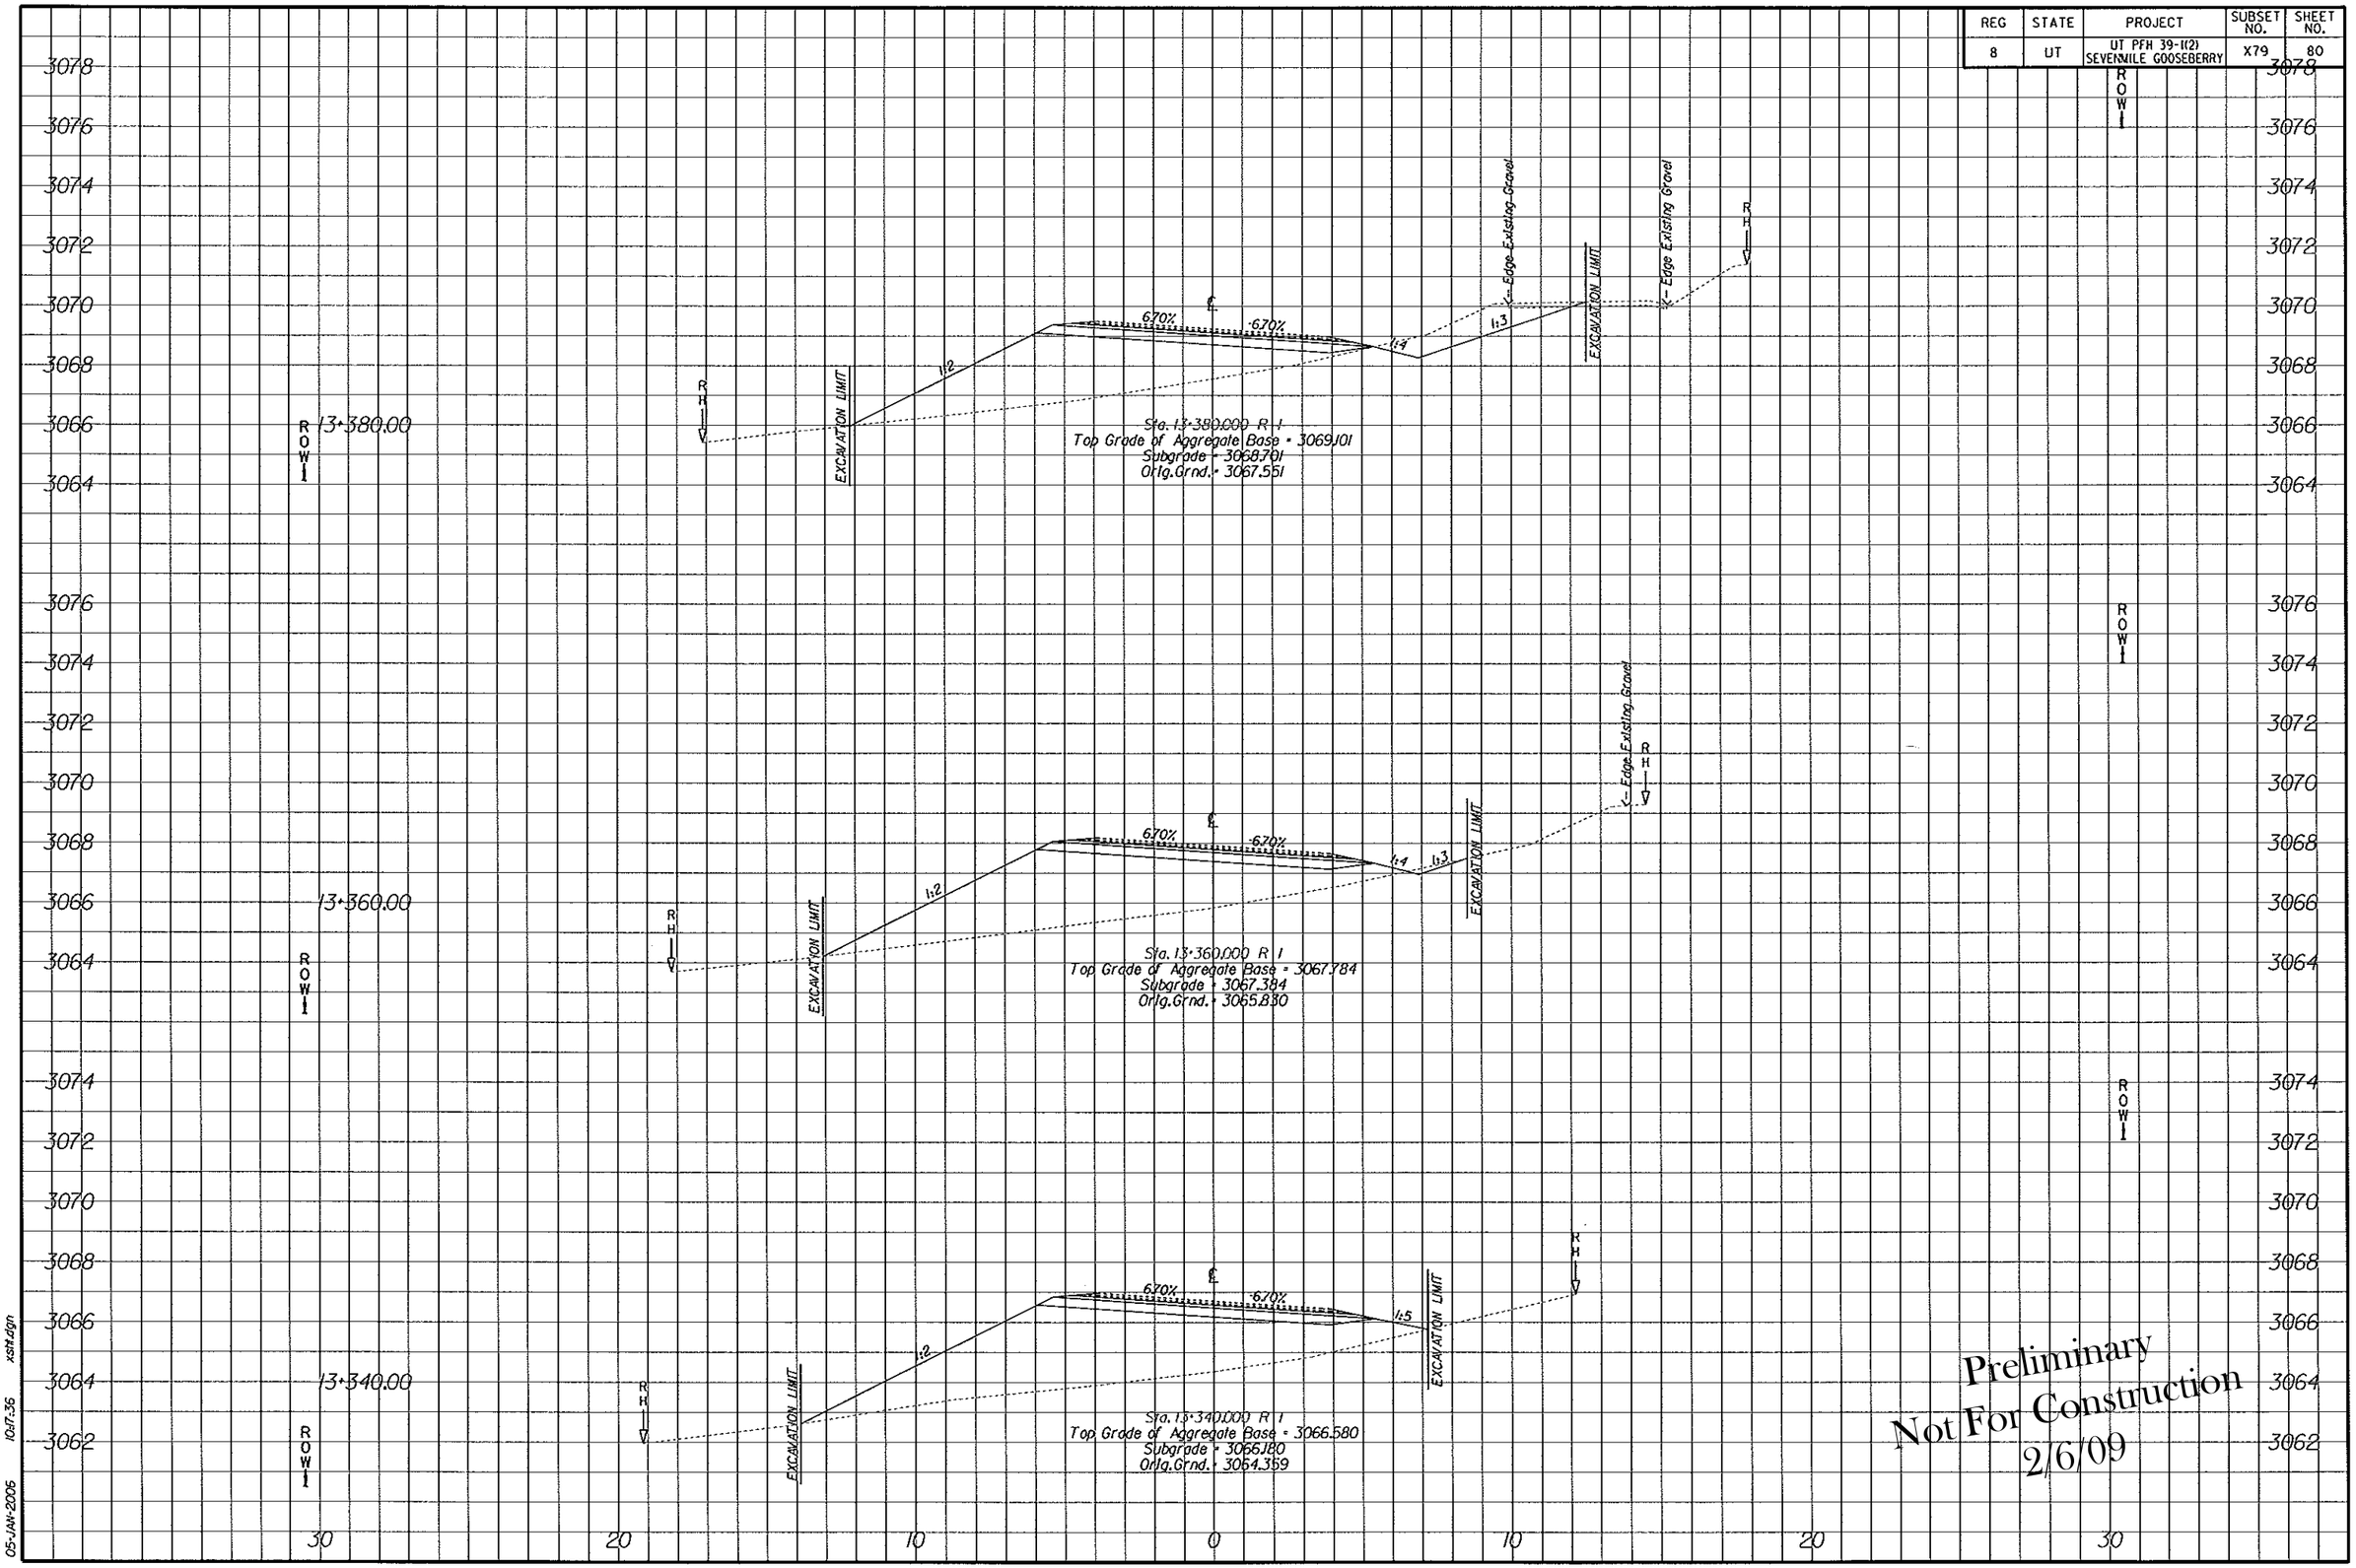

Preliminary
Not For Construction
2/6/09

05-JAN-2006 10:17:36 xsht.dgn

REG	STATE	PROJECT	SUBSET NO.	SHEET NO.
8	UT	UT PFH 39-1(2) SEVENMILE GOOSEBERRY	X80	81

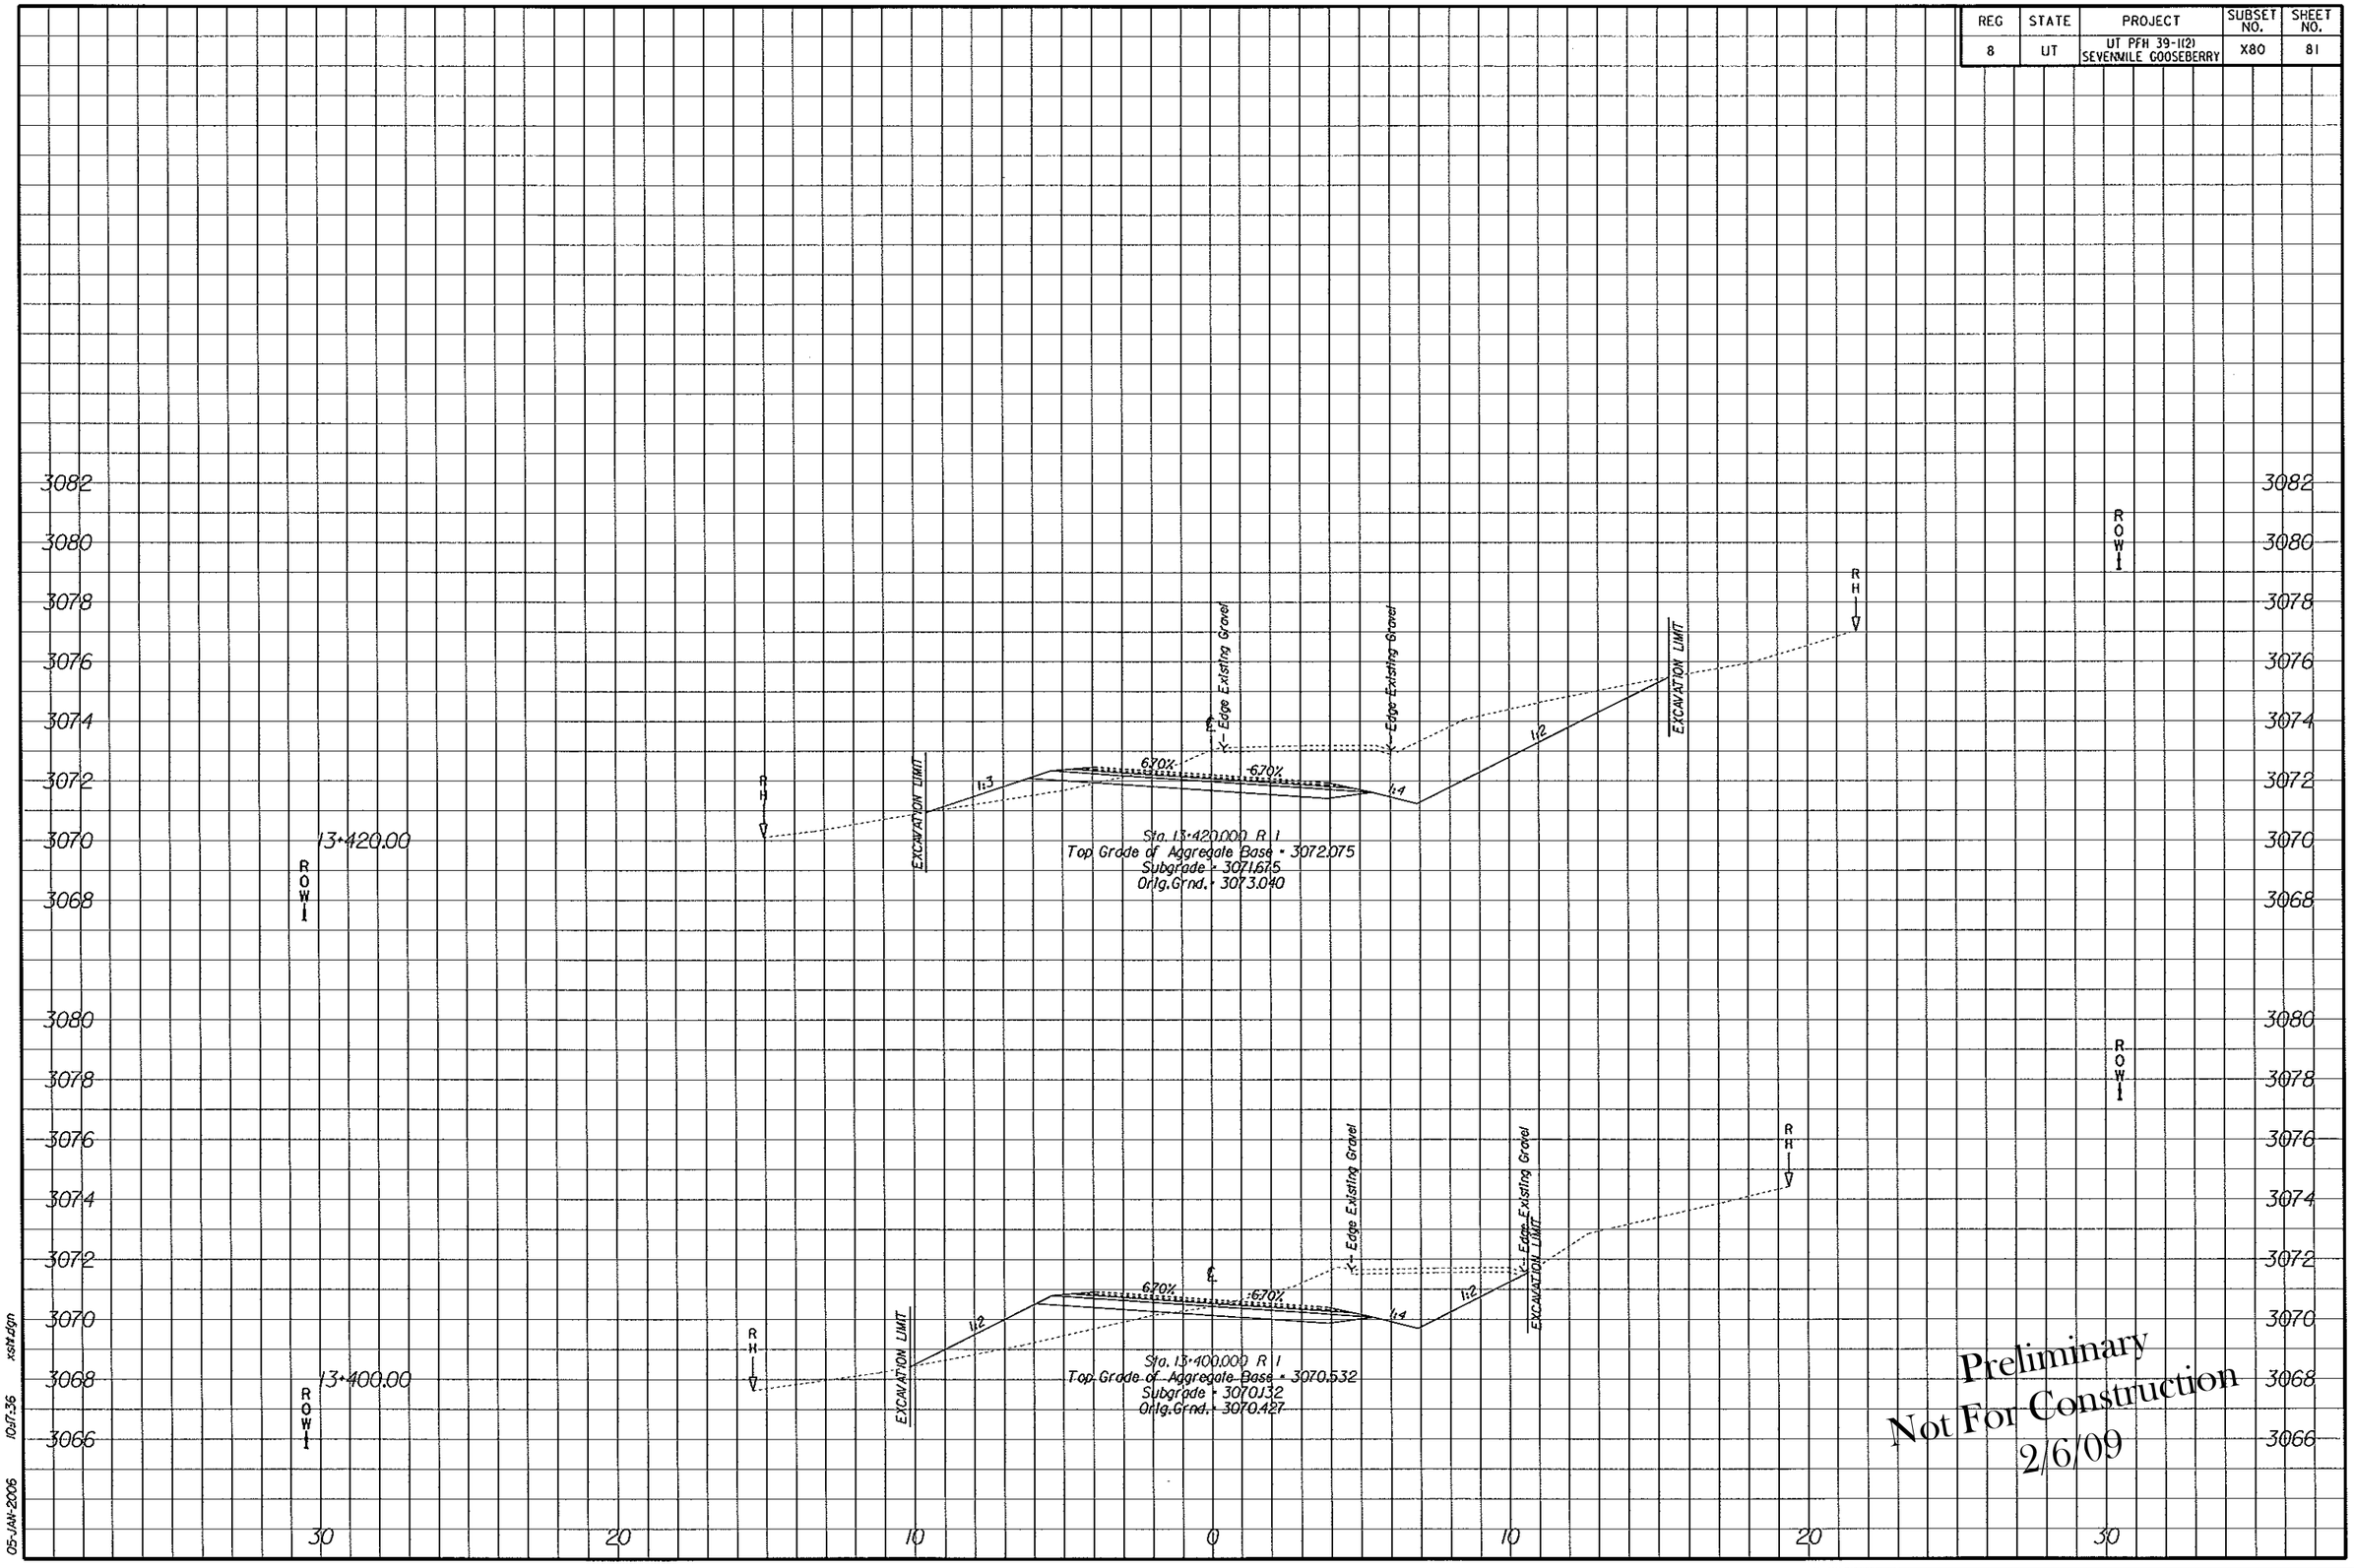

Preliminary
Not For Construction
2/6/09

05-JAN-2006 10:17:36 xsht.dgn

REG	STATE	PROJECT	SUBSET NO.	SHEET NO.
8	UT	UT PFH 39-1(2) SEVENMILE GOOSEBERRY	X81	82

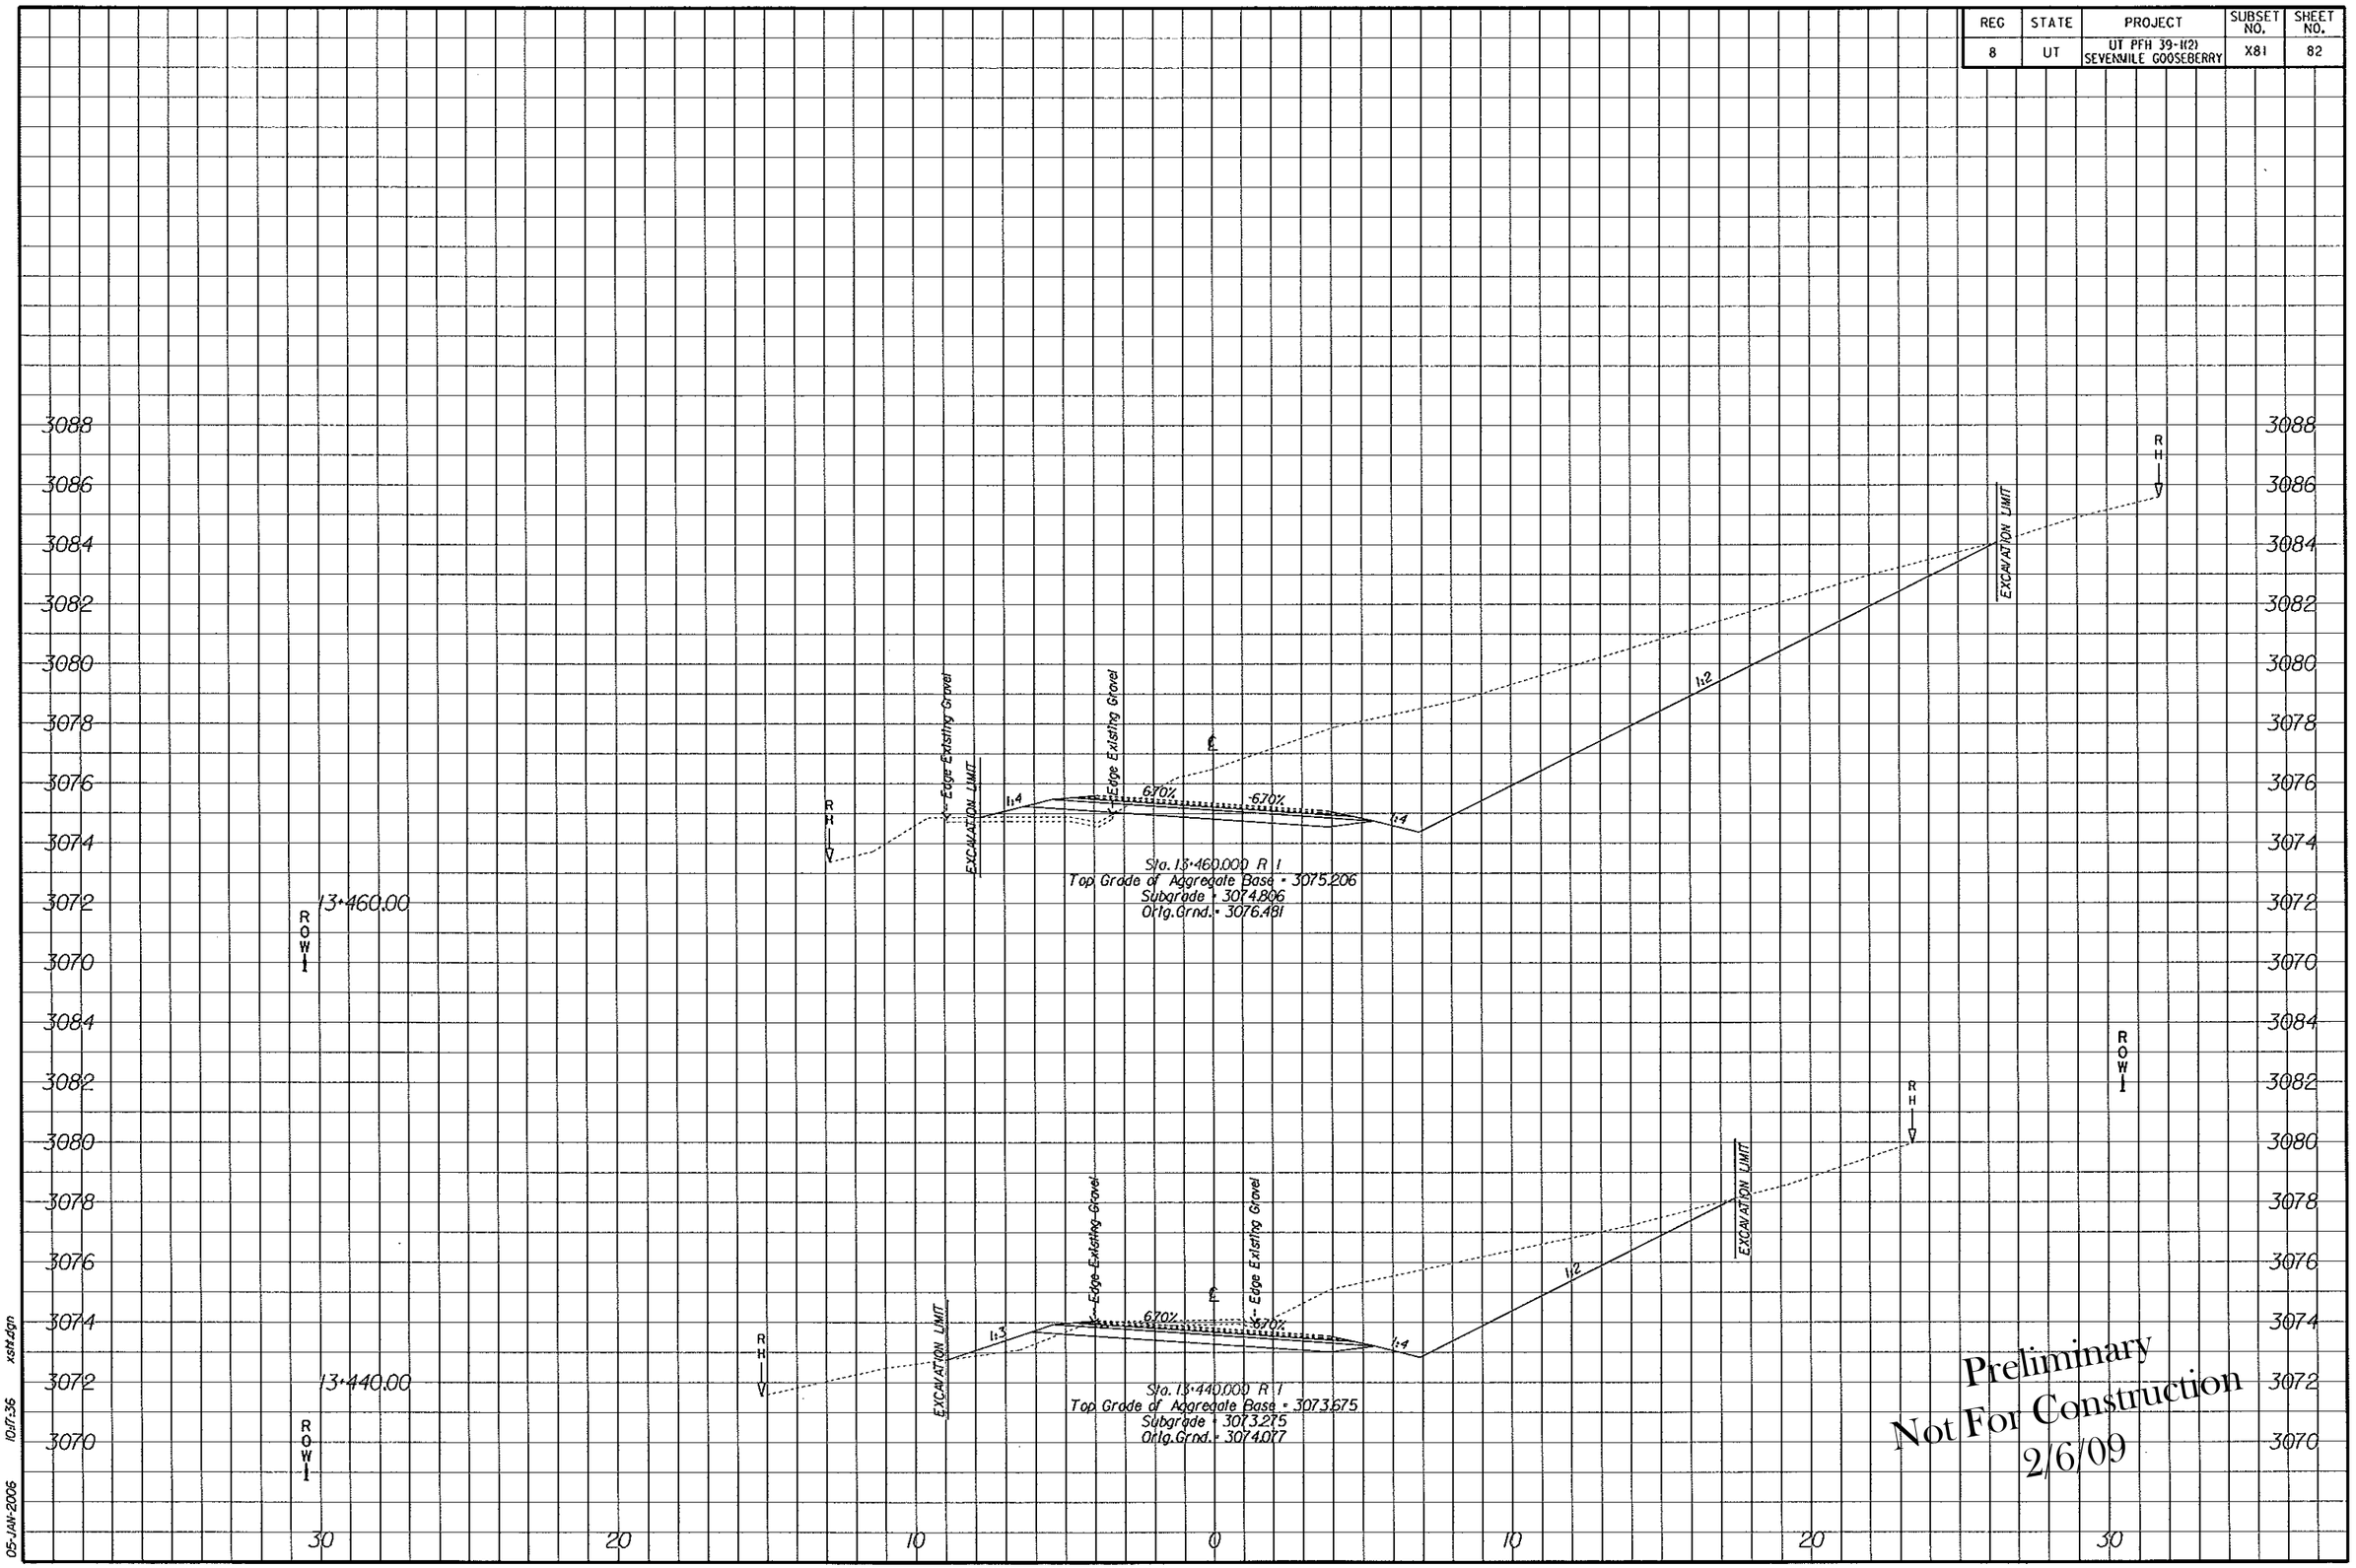

Preliminary
Not For Construction
2/6/09

05-JAN-2006 10:17:36 xsht.dgn

REG	STATE	PROJECT	SUBSET NO.	SHEET NO.
8	UT	UT PFH 39-1(2) SEVENMILE GOOSEBERRY	X82	83

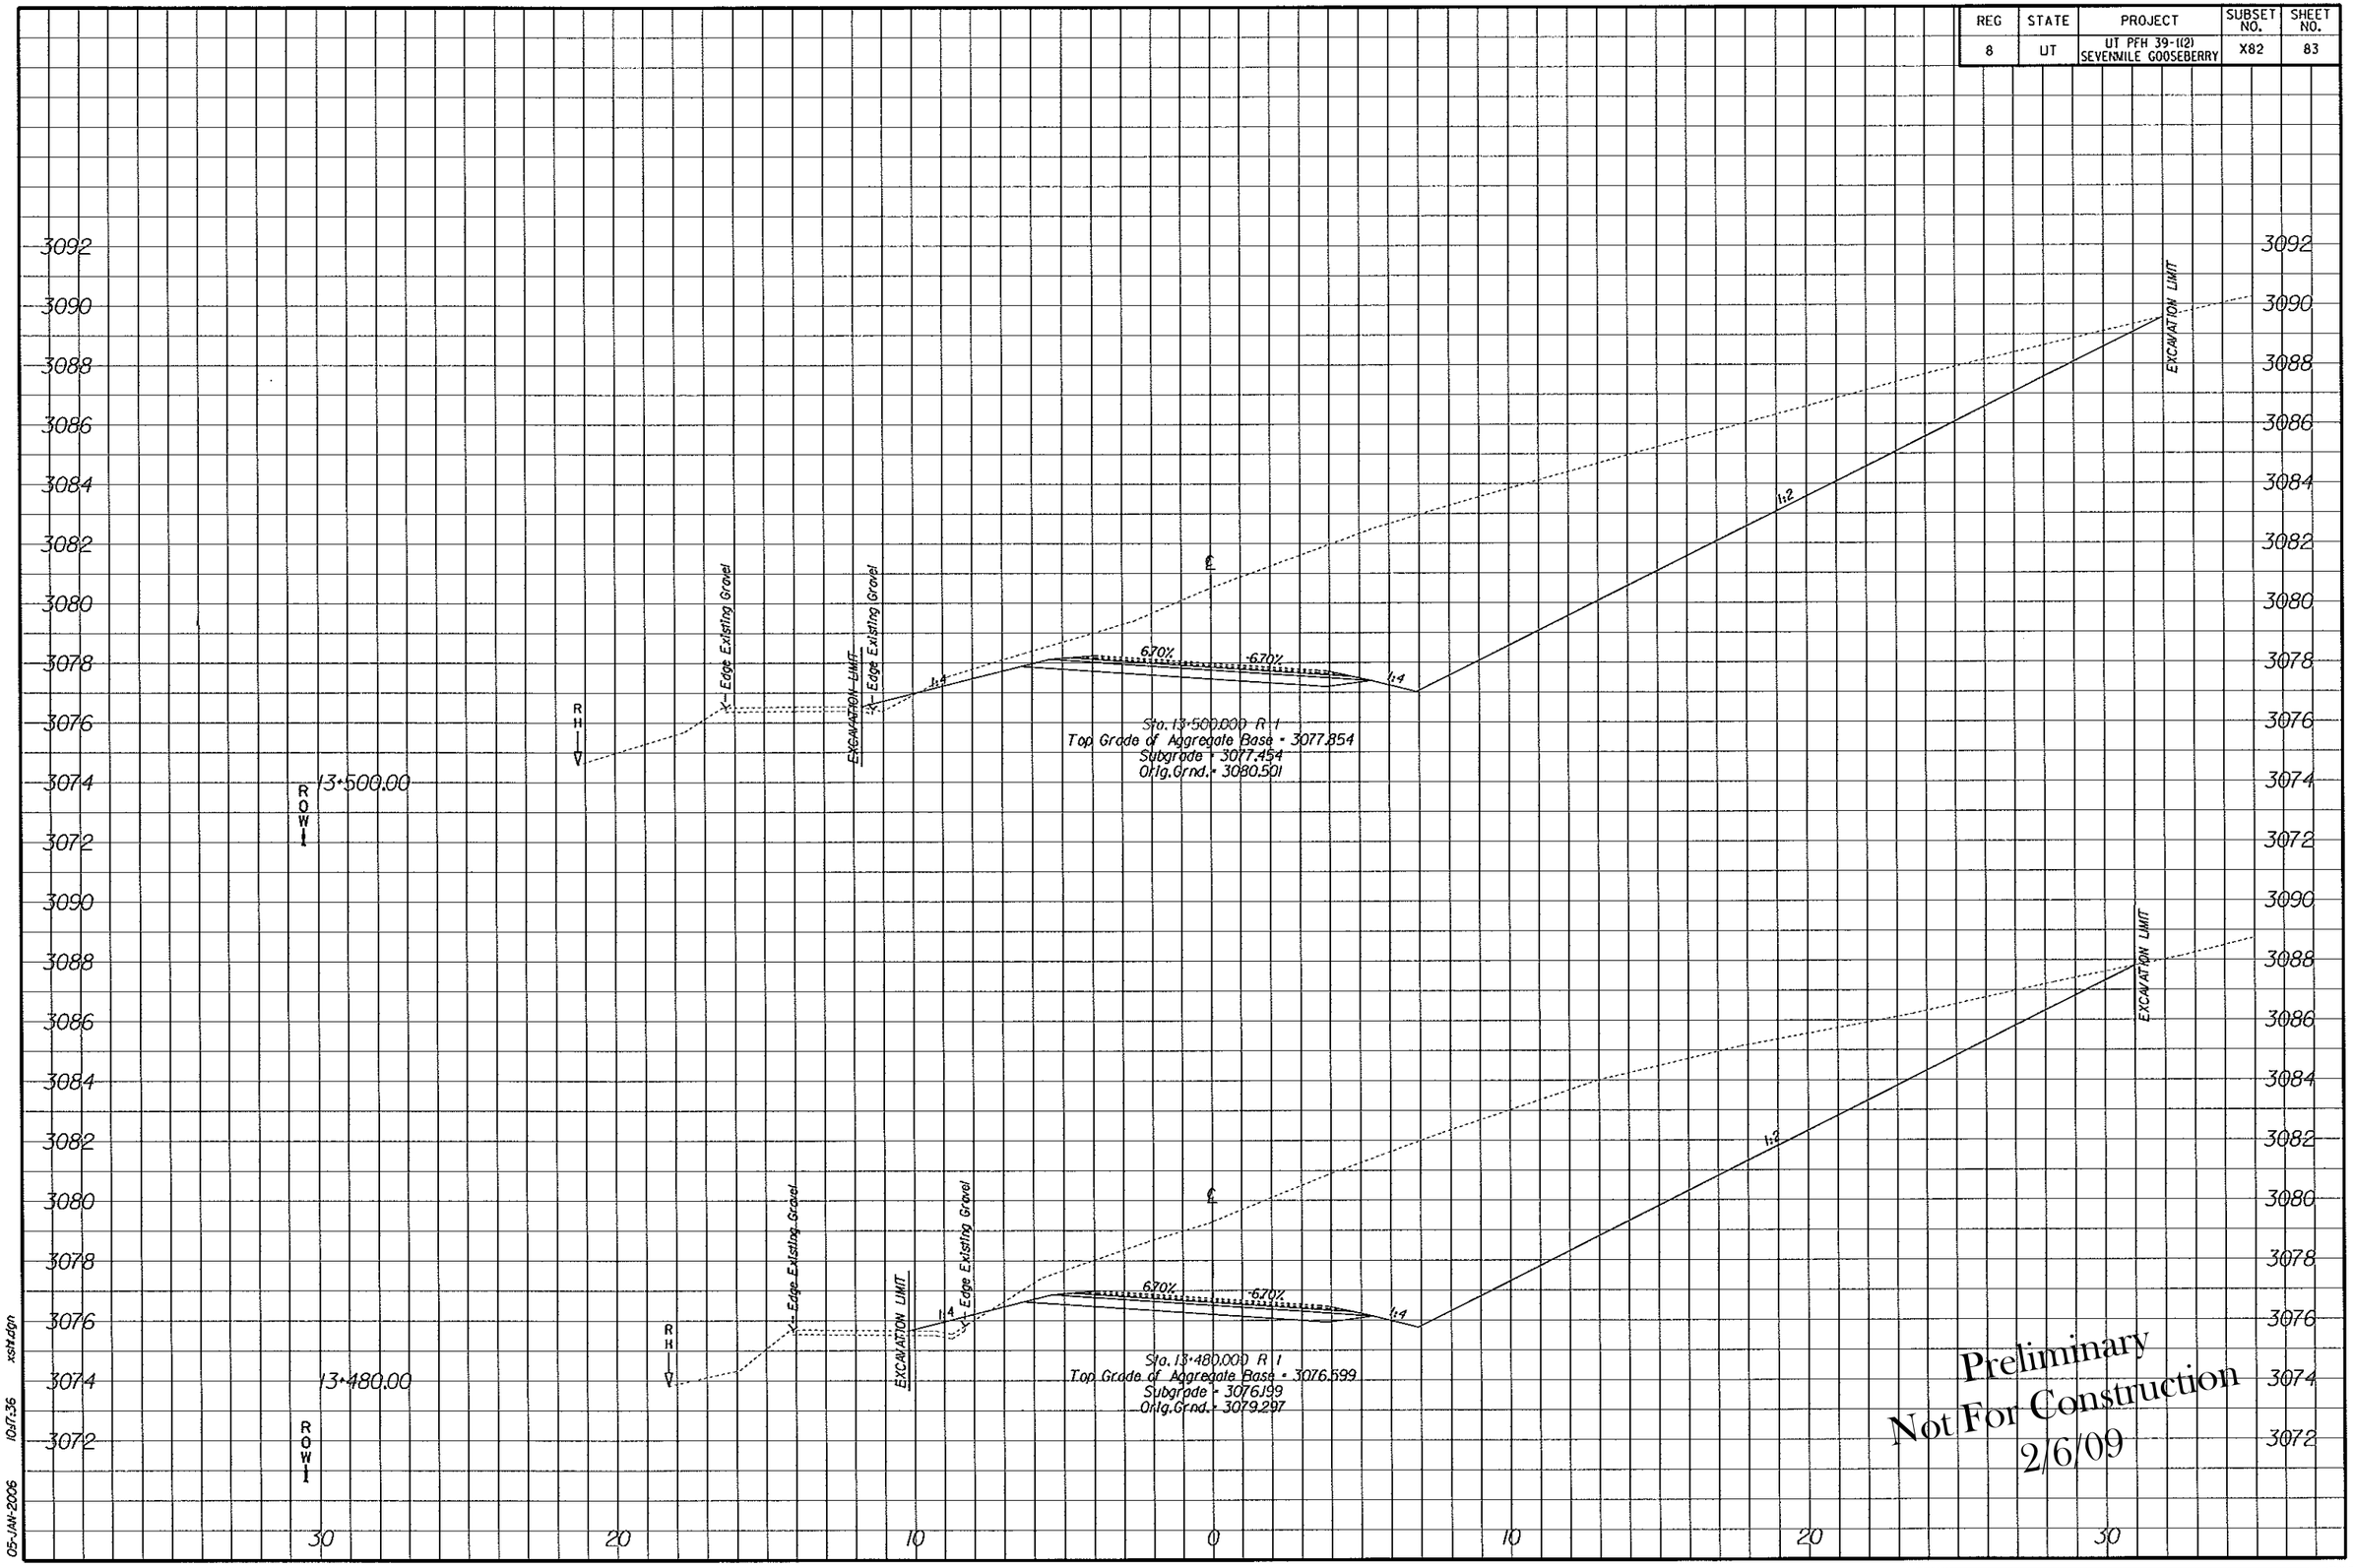

Preliminary
Not For Construction
2/6/09

xsh1.dgn 10:17:36 05-JAN-2006

REG	STATE	PROJECT	SUBSET NO.	SHEET NO.
8	UT	UT PFH 39-1(2) SEVENMILE GOOSEBERRY	X83	84

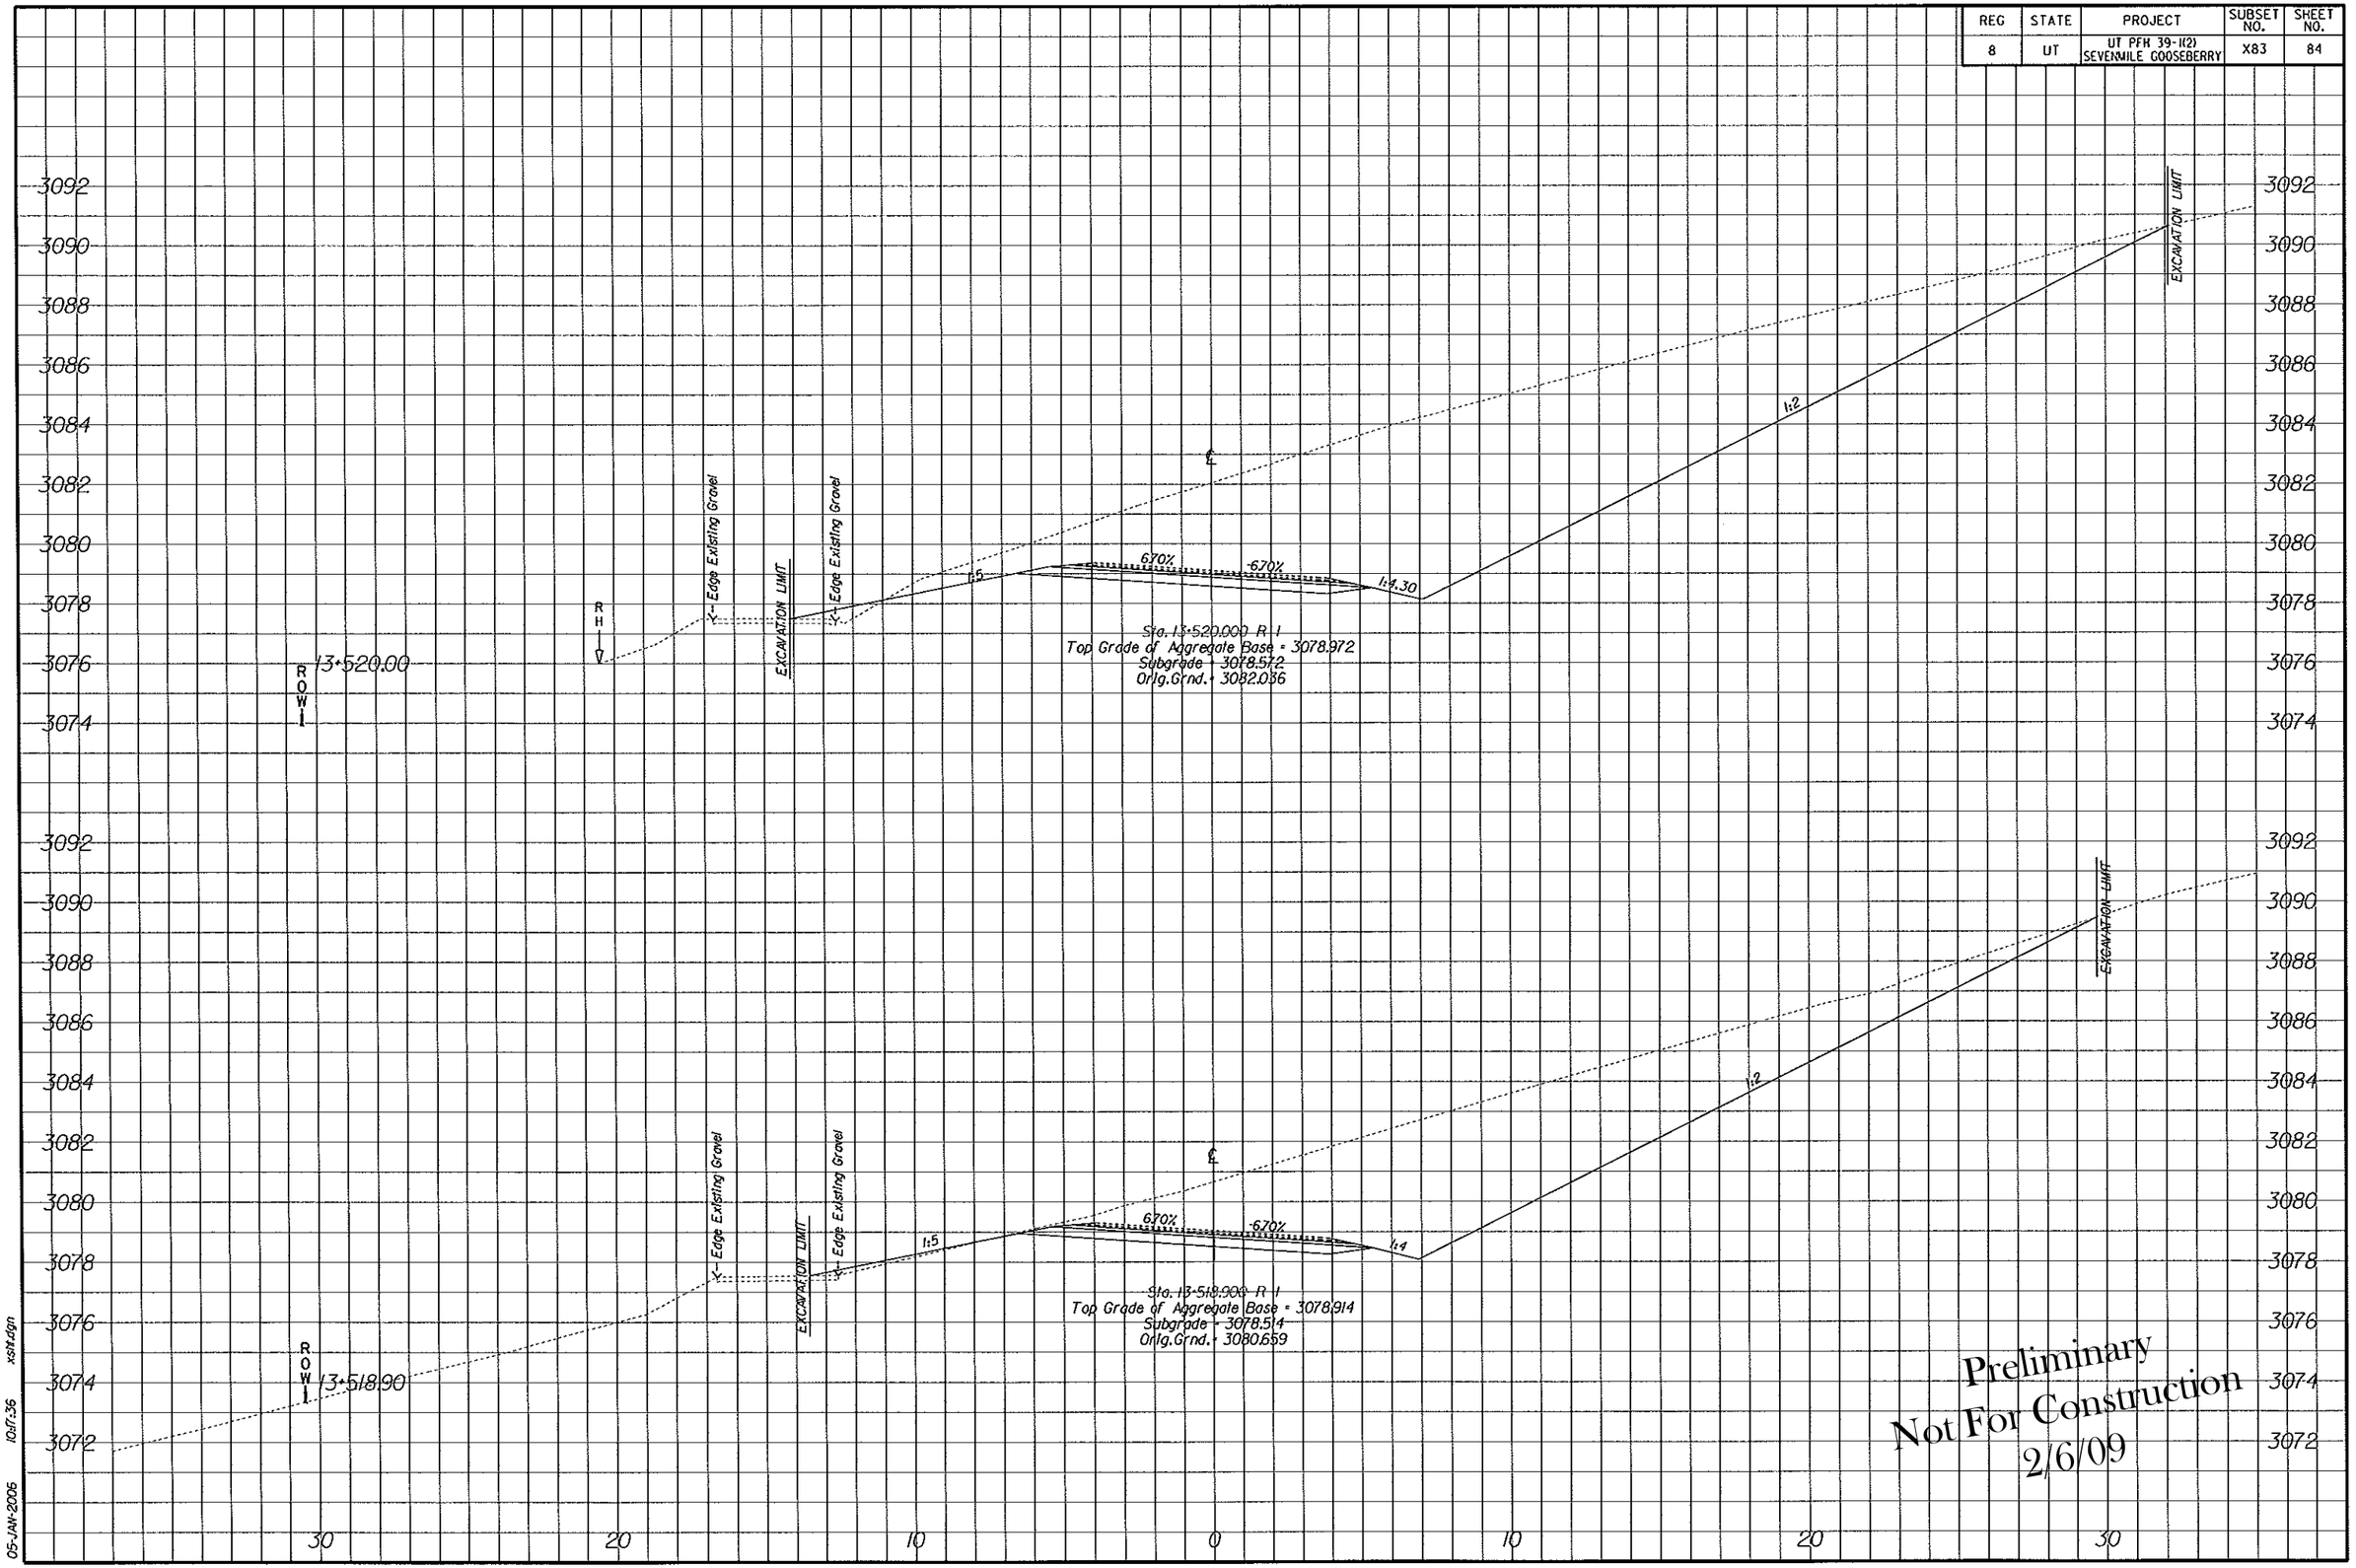

Preliminary
Not For Construction
2/6/09

05-JAN-2006 10:17:36 xsht.dgn

REG	STATE	PROJECT	SUBSET NO.	SHEET NO.
8	UT	UT PFH 39-1(2) SEVENMILE GOOSEBERRY	X84	85

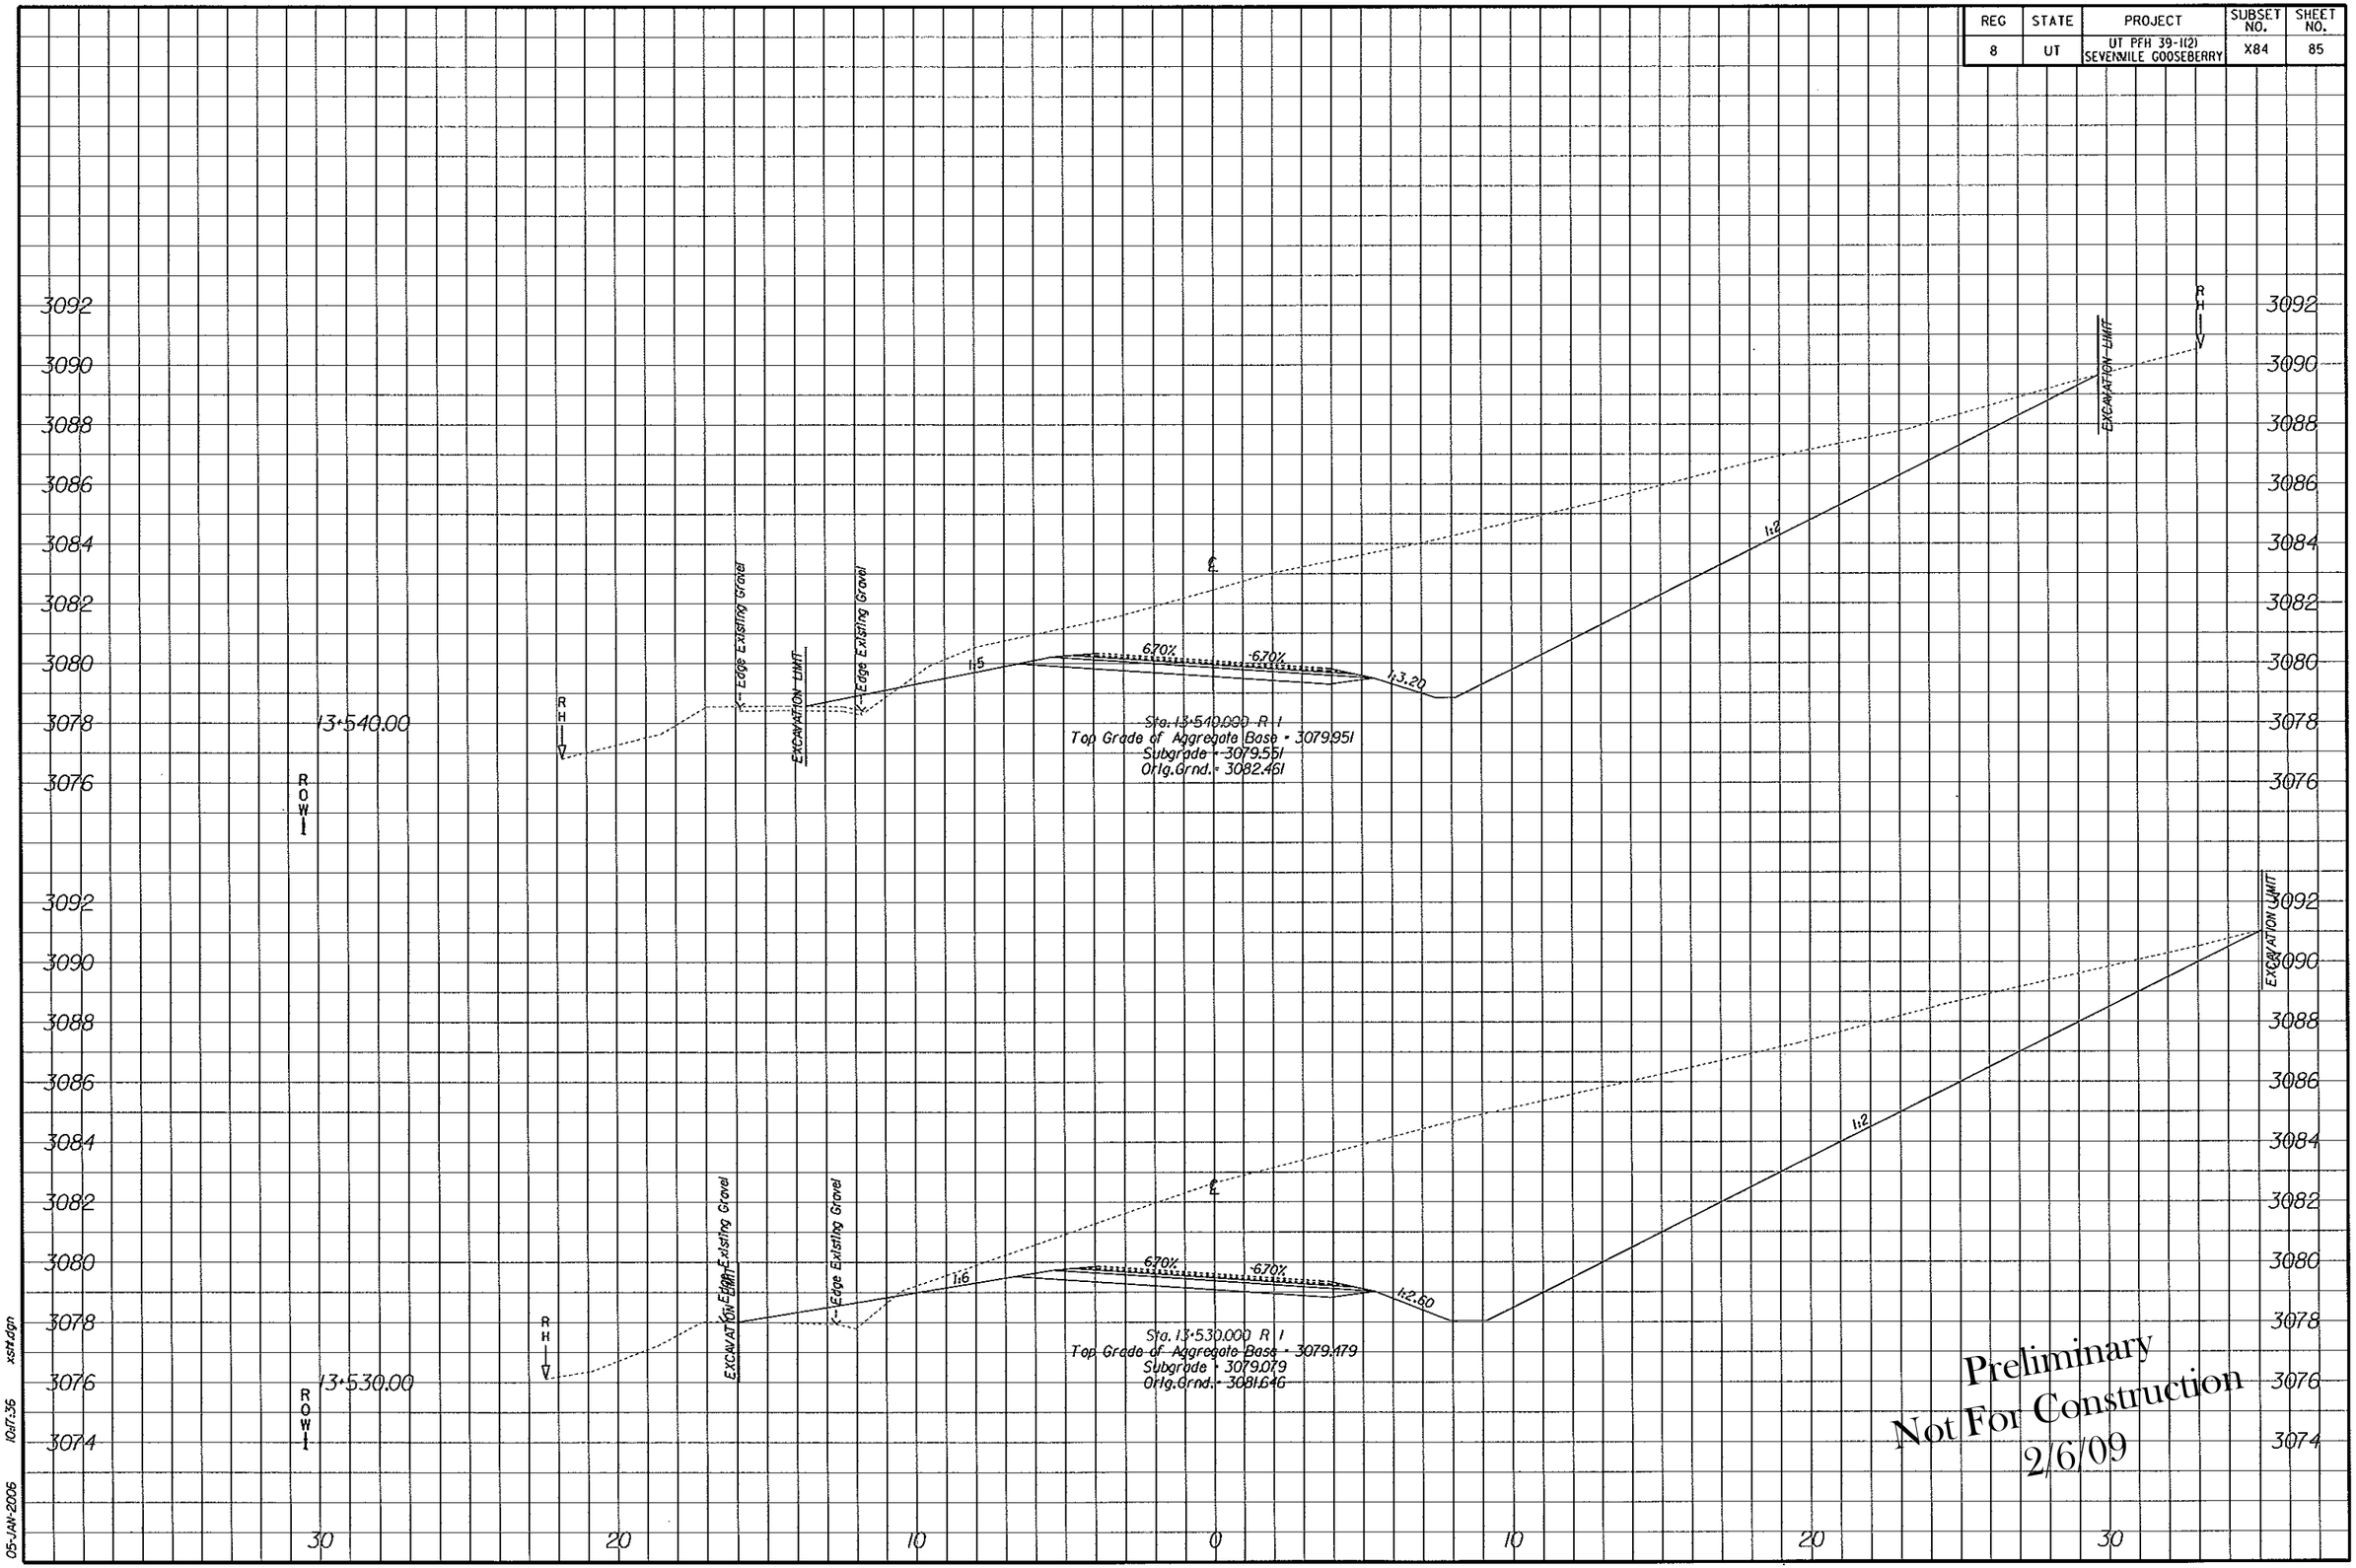

Preliminary
Not For Construction
2/6/09

xsht.dgn 10:17:36 05-JAN-2006

REG	STATE	PROJECT	SUBSET NO.	SHEET NO.
8	UT	UT PFH 39-1(2) SEVENMILE GOOSEBERRY	X85	86

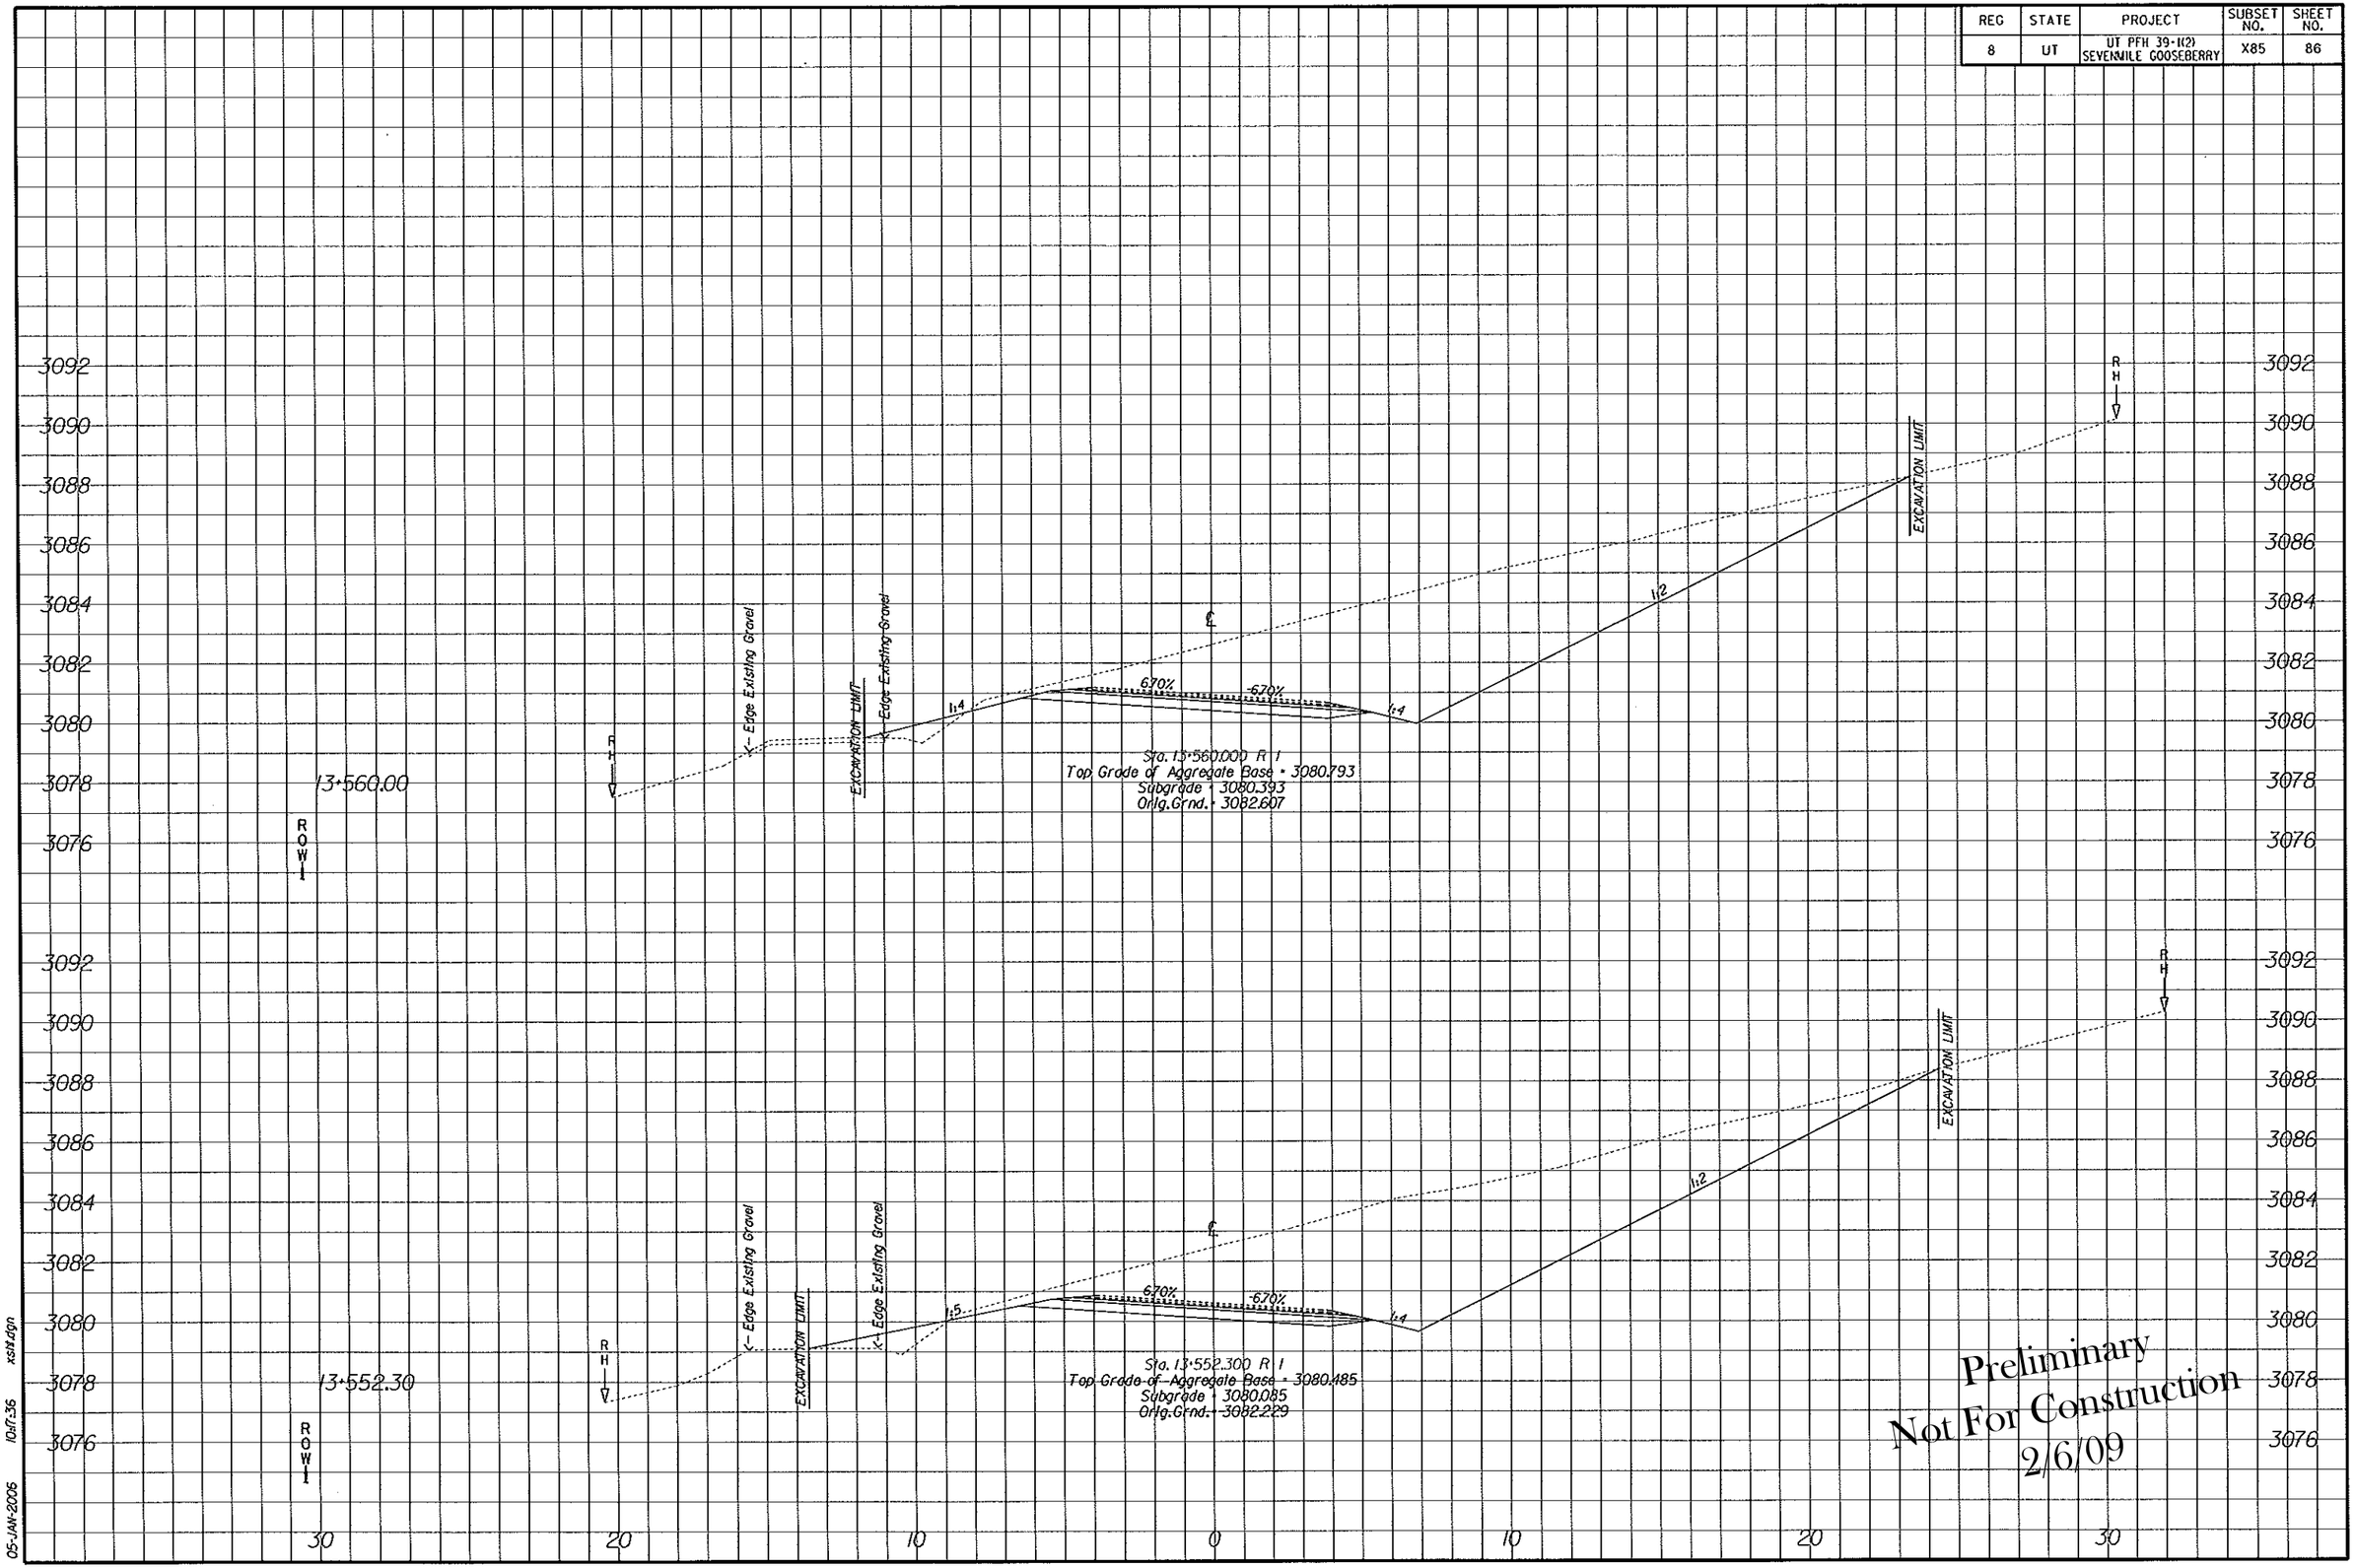

Preliminary
Not For Construction
2/6/09

05-JAN-2006 10:17:36 xsmrdgn

REG	STATE	PROJECT	SUBSET NO.	SHEET NO.
8	UT	UT PFH 39-1(2) SEVENMILE GOOSEBERRY	X86	87

Preliminary
Not For Construction
2/6/09

05-JAN-2006 10:17:36 xsht.dgn

REG	STATE	PROJECT	SUBSET NO.	SHEET NO.
8	UT	UT PFH 39-1(2) SEVENMILE GOOSEBERRY	X87	88

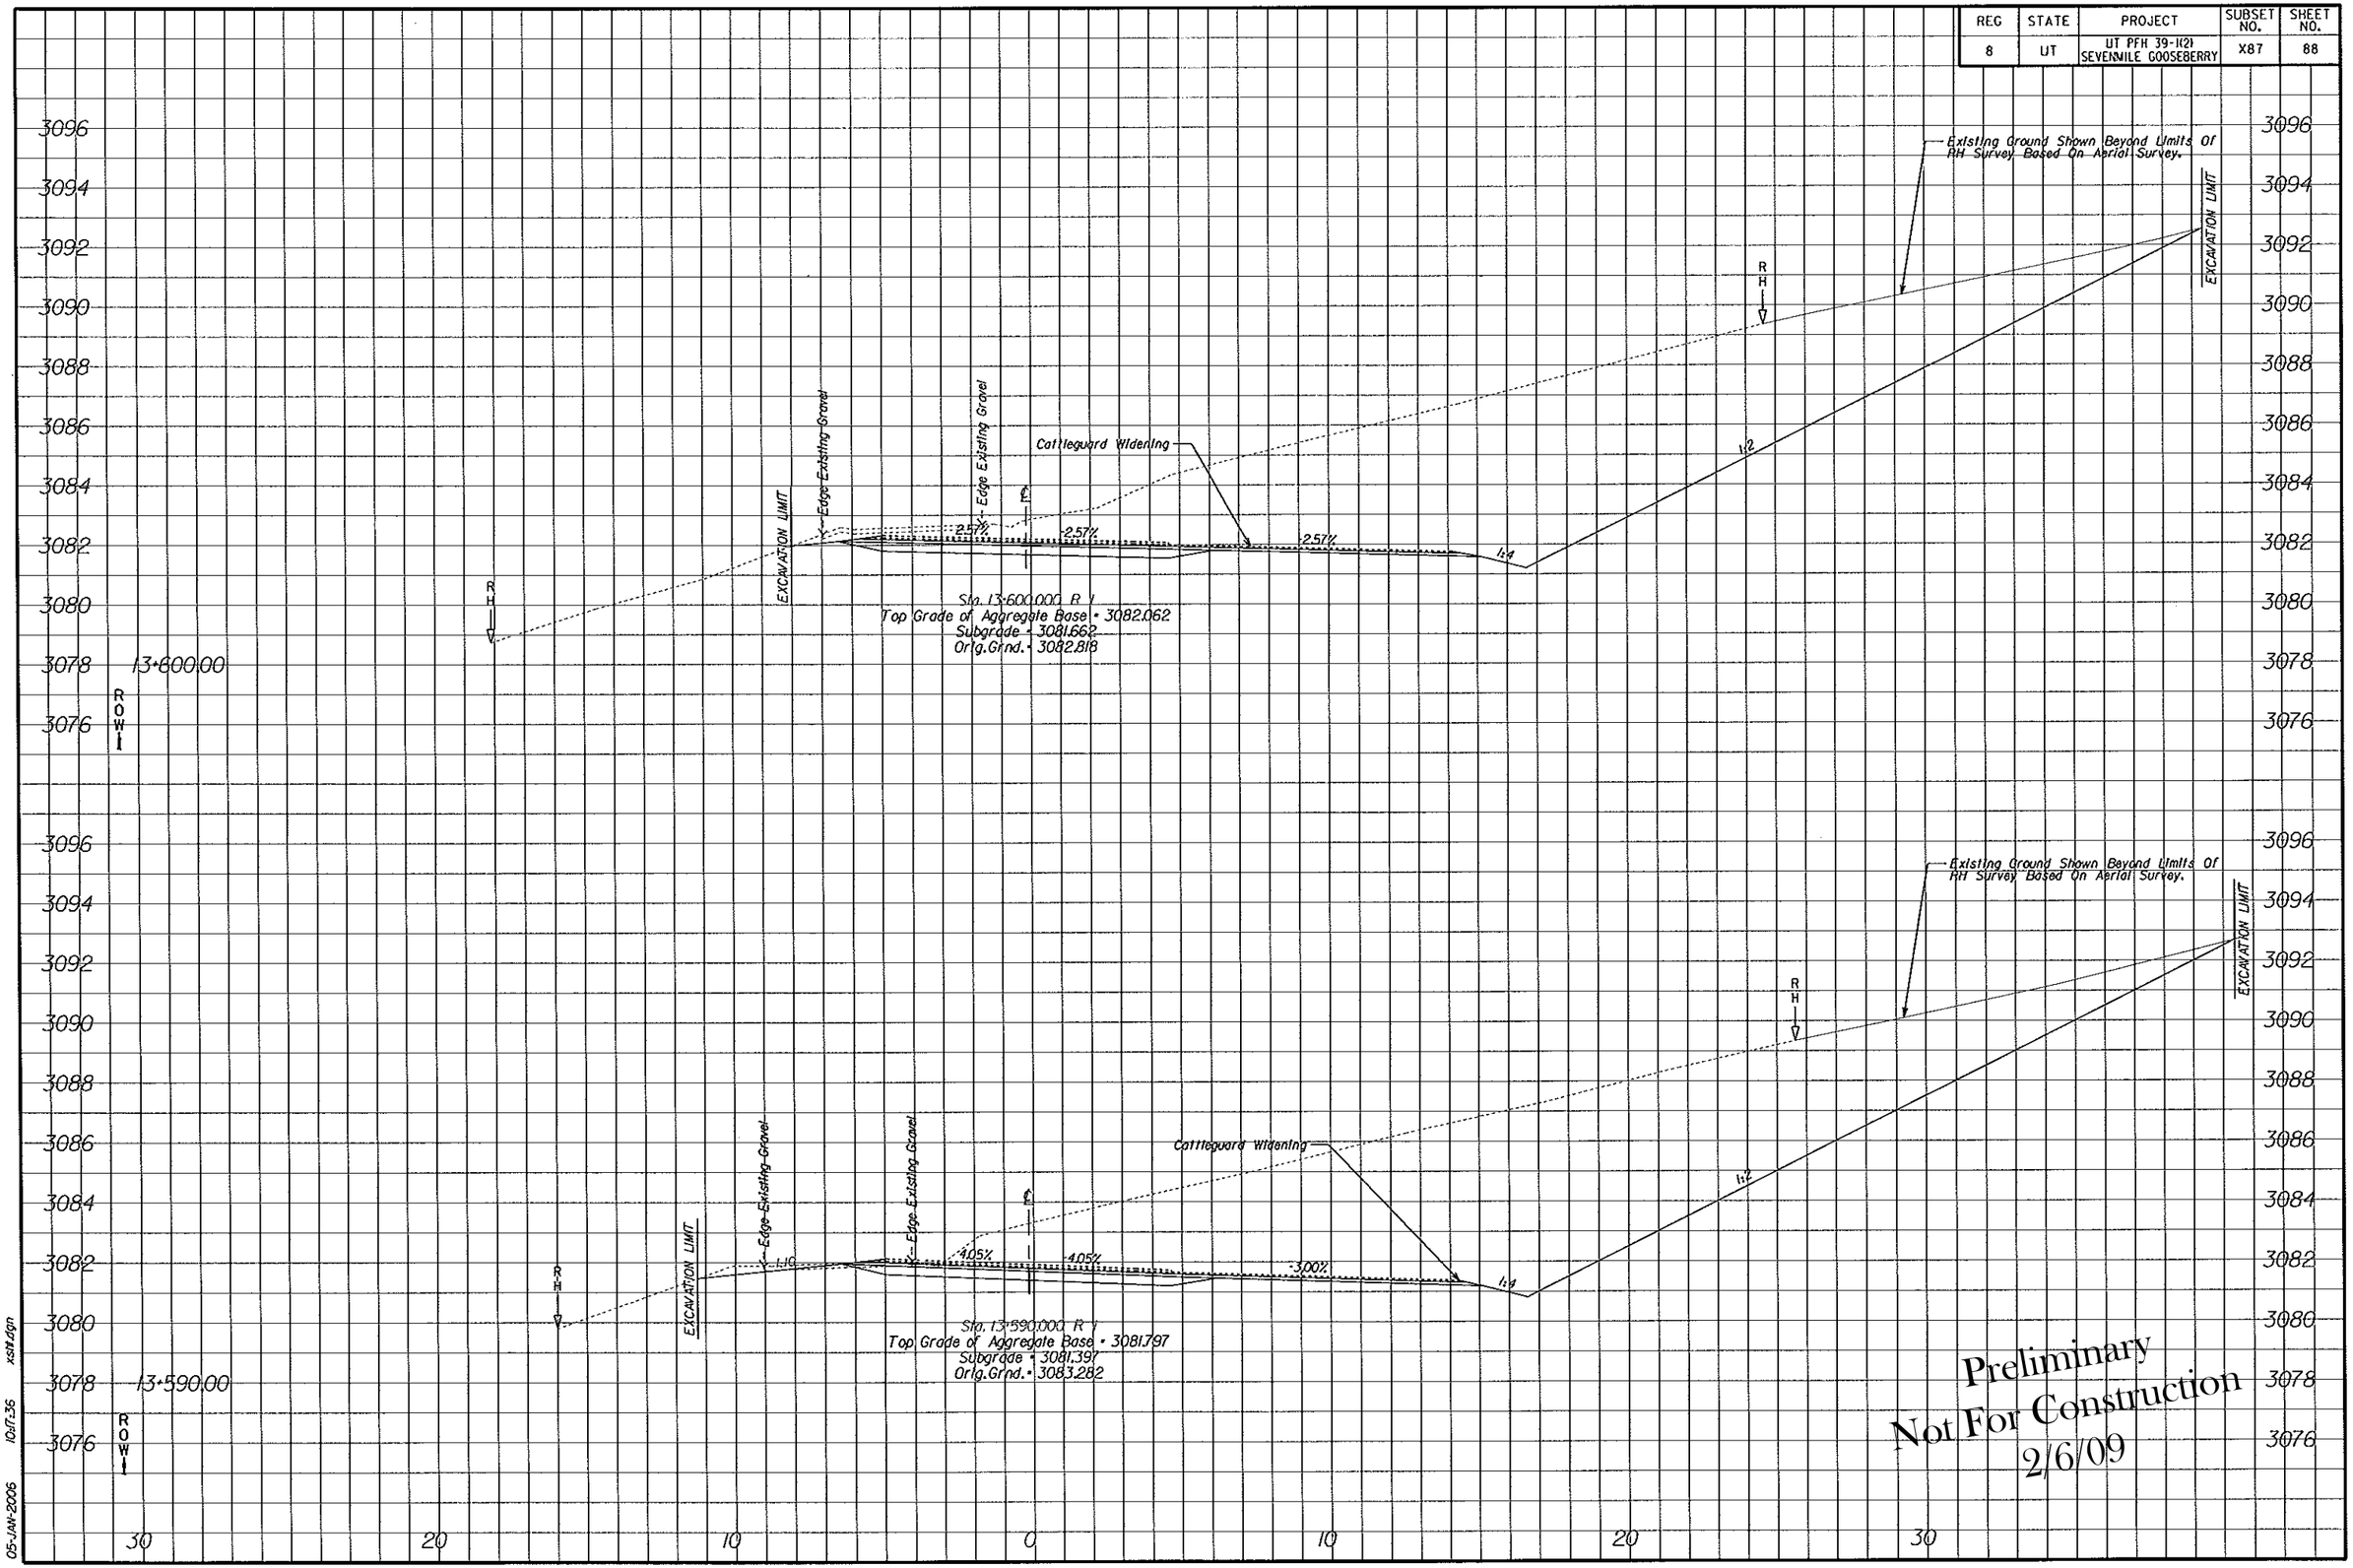

Preliminary
Not For Construction
2/6/09

05-JAN-2006 10:17:35 xsttl.dgn

REG	STATE	PROJECT	SUBSET NO.	SHEET NO.
8	UT	UT PFH 39-1(2) SEVENMILE GOOSEBERRY	X88	89

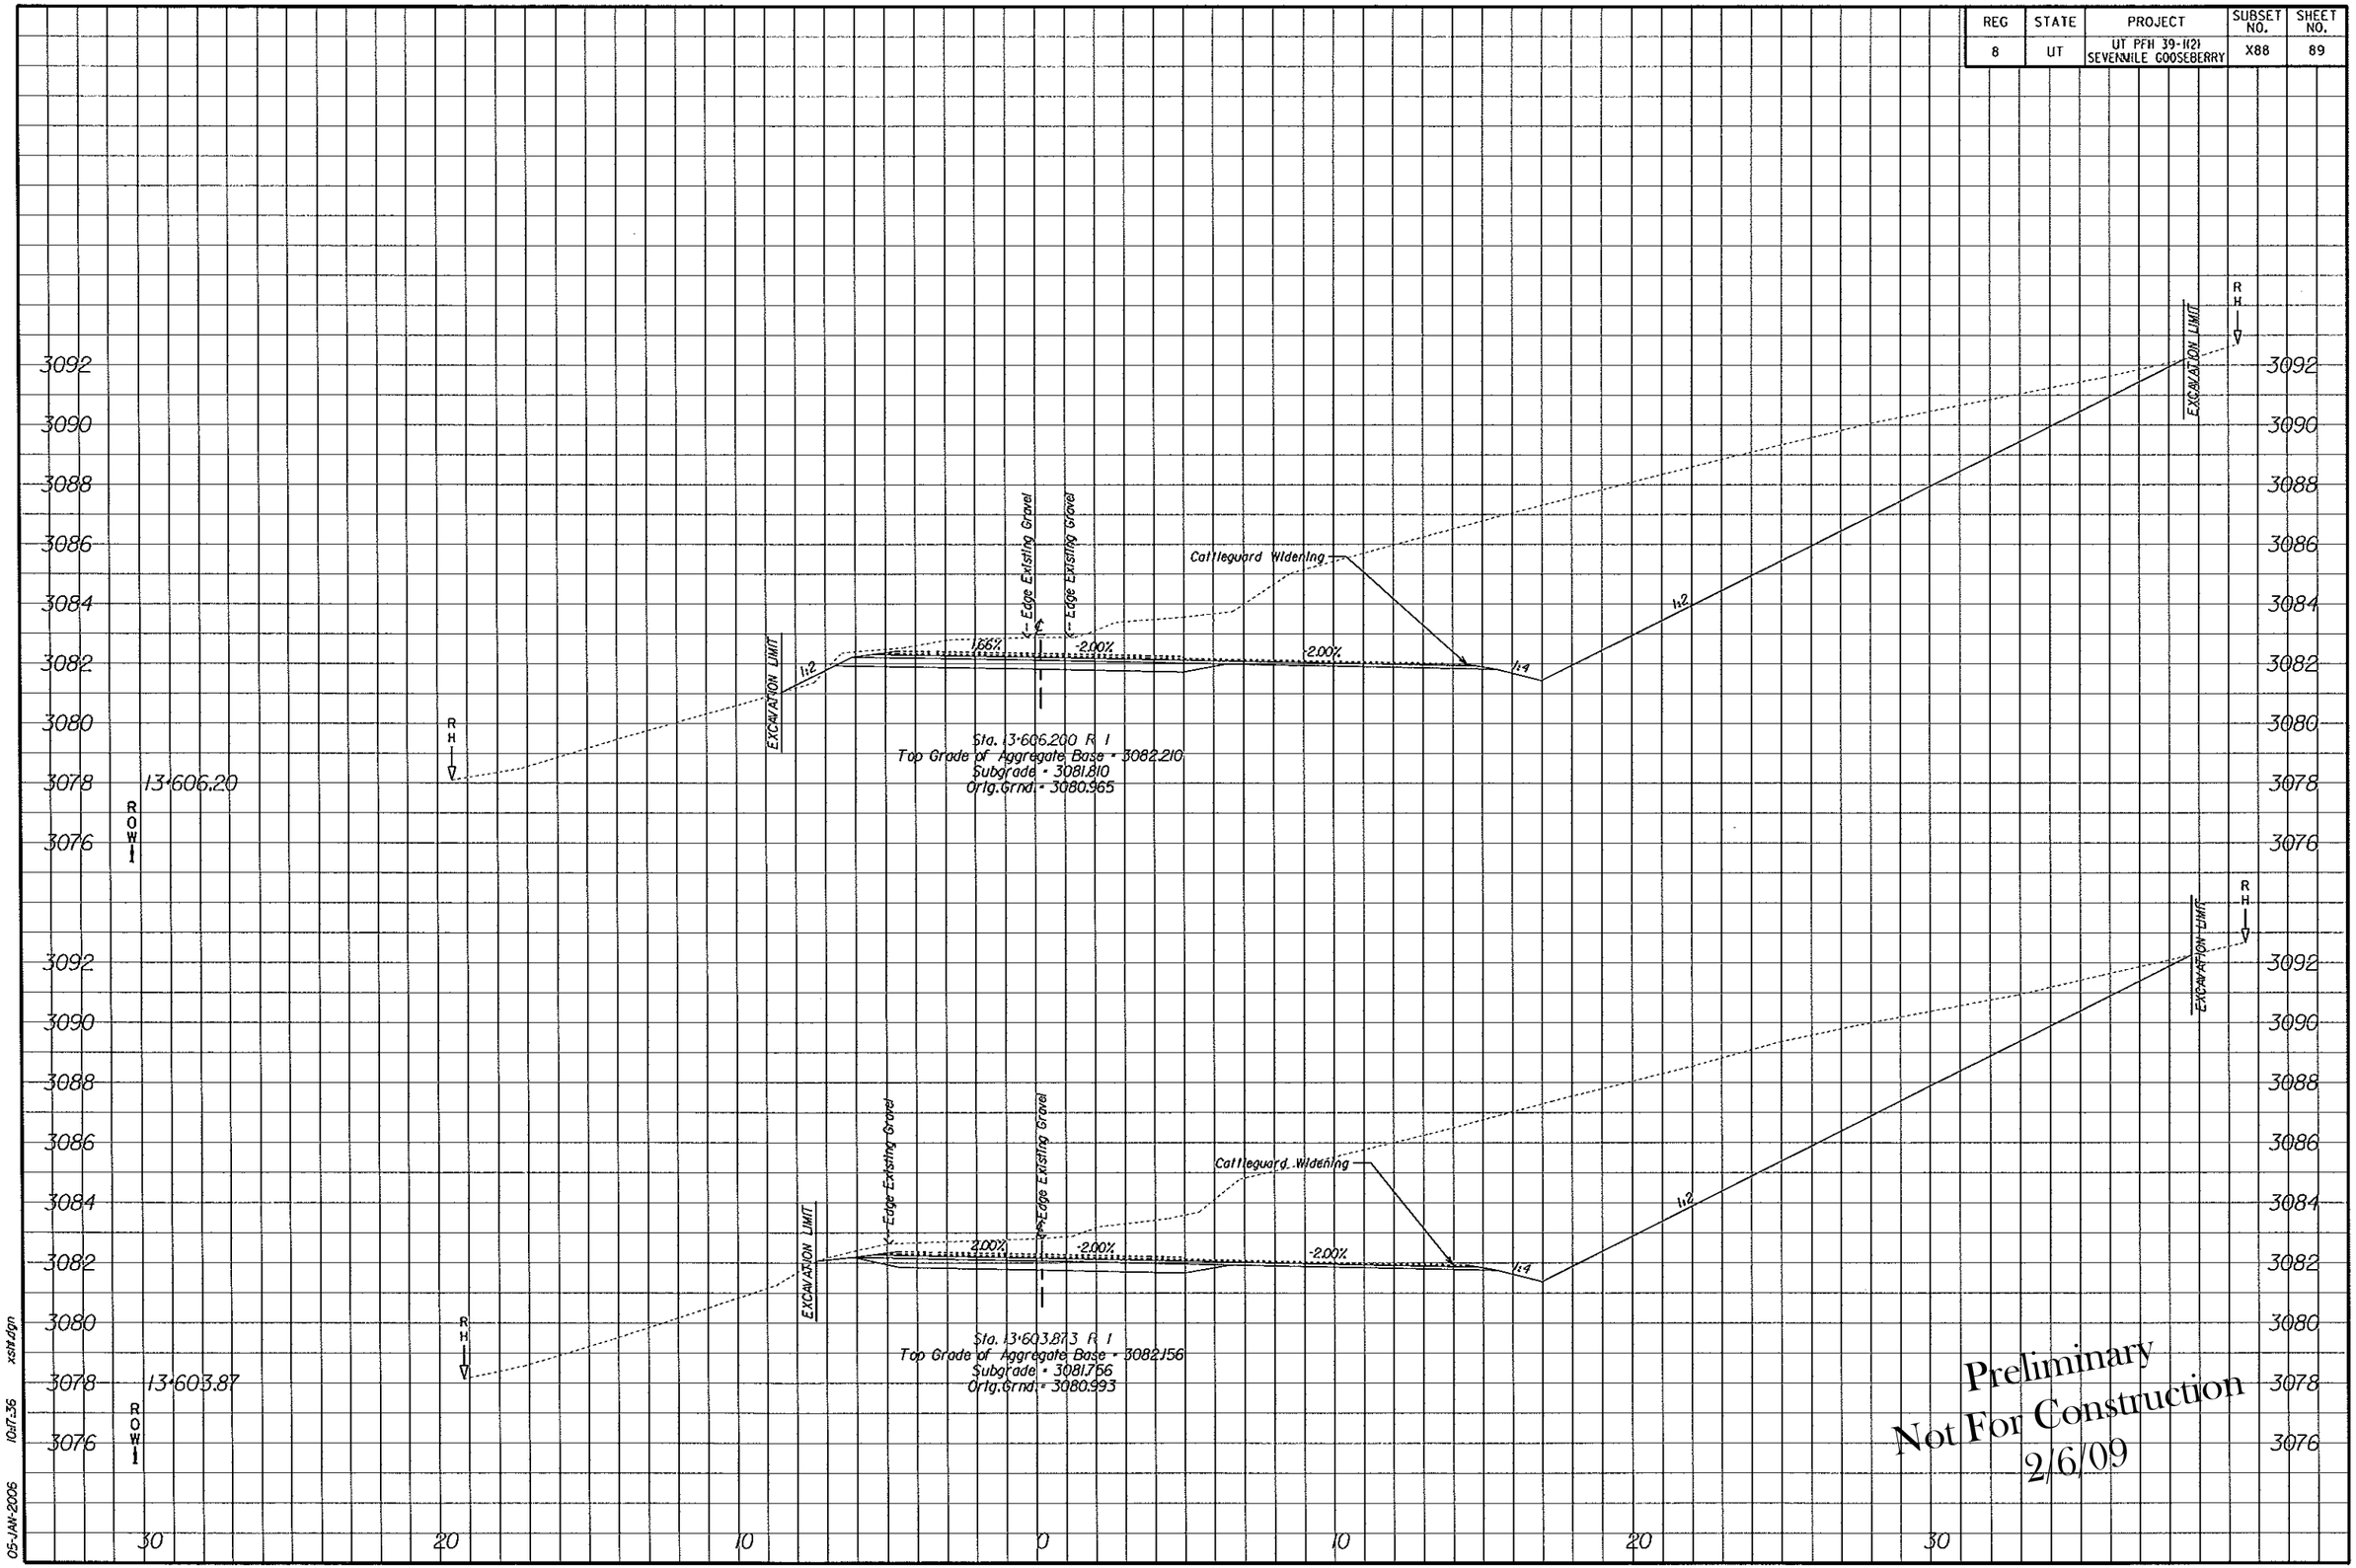

Preliminary
Not For Construction
2/6/09

xsrtdgn 10:17:36 05-JAN-2006

REG	STATE	PROJECT	SUBSET NO.	SHEET NO.
8	UT	UT PFH 39-1(2) SEVENMILE GOOSEBERRY	X89	90

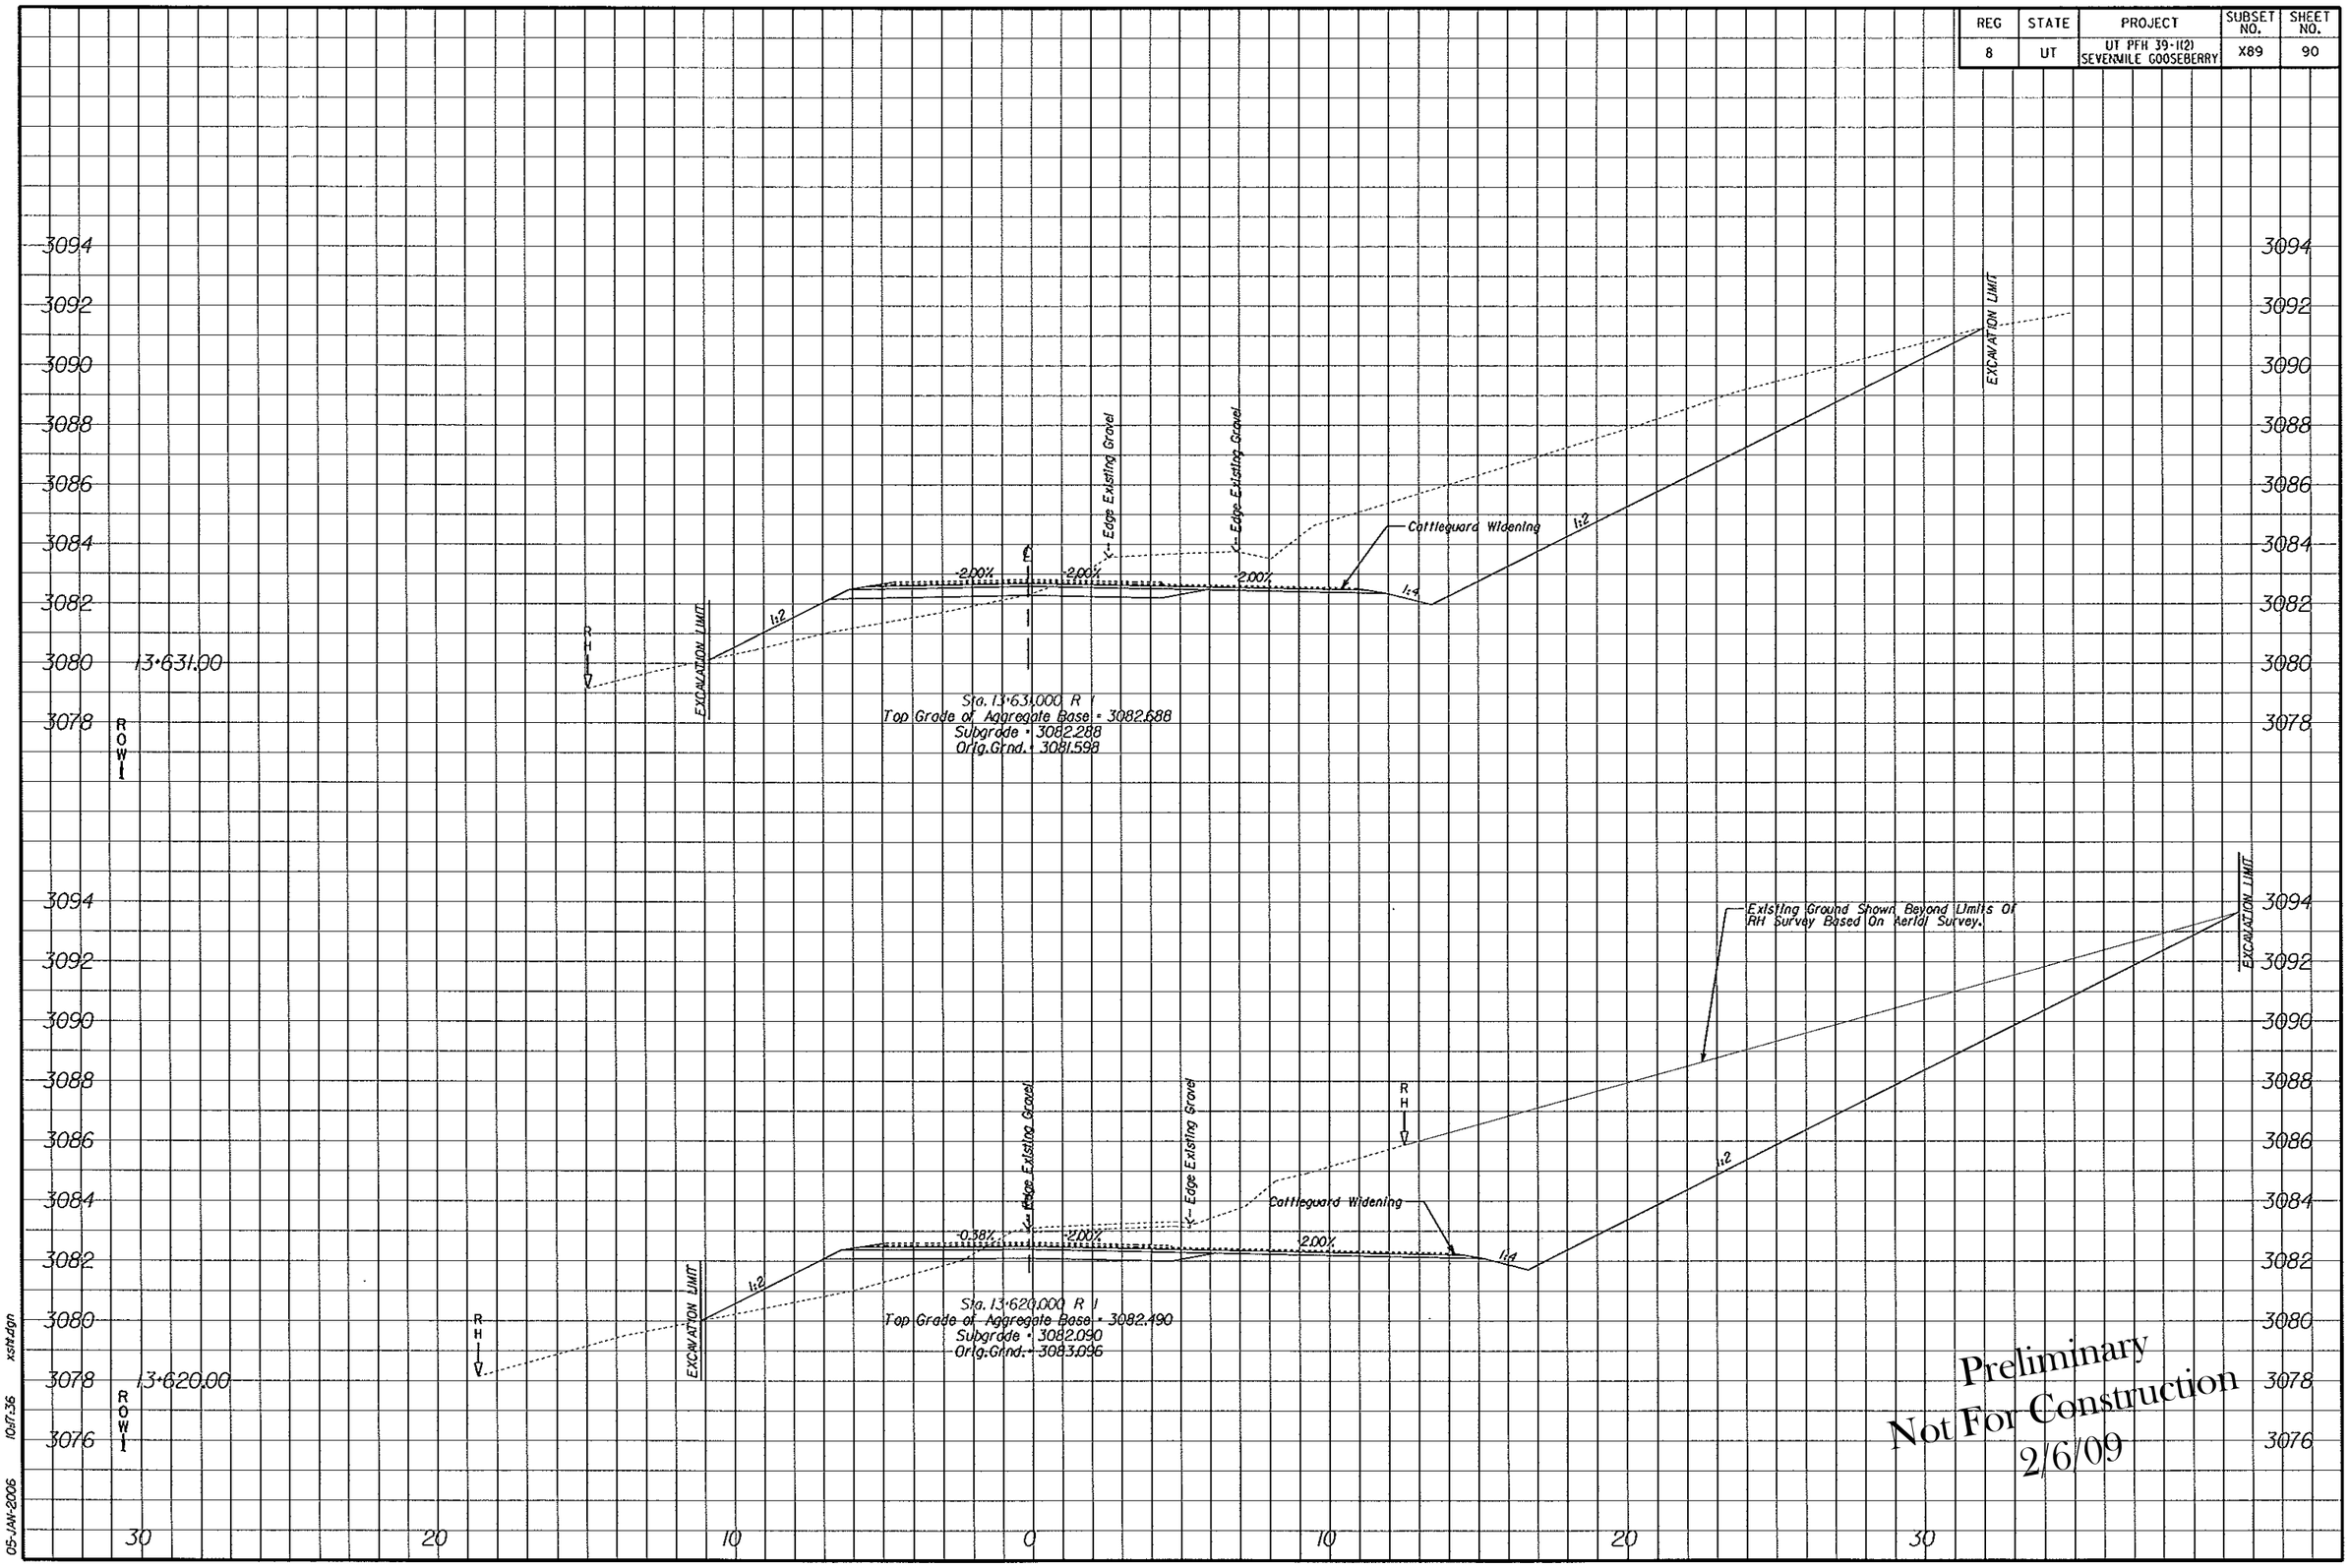

REG	STATE	PROJECT	SUBSET NO.	SHEET NO.
8	UT	UT PFH 39-1(2) SEVENMILE GOOSEBERRY	X90	91

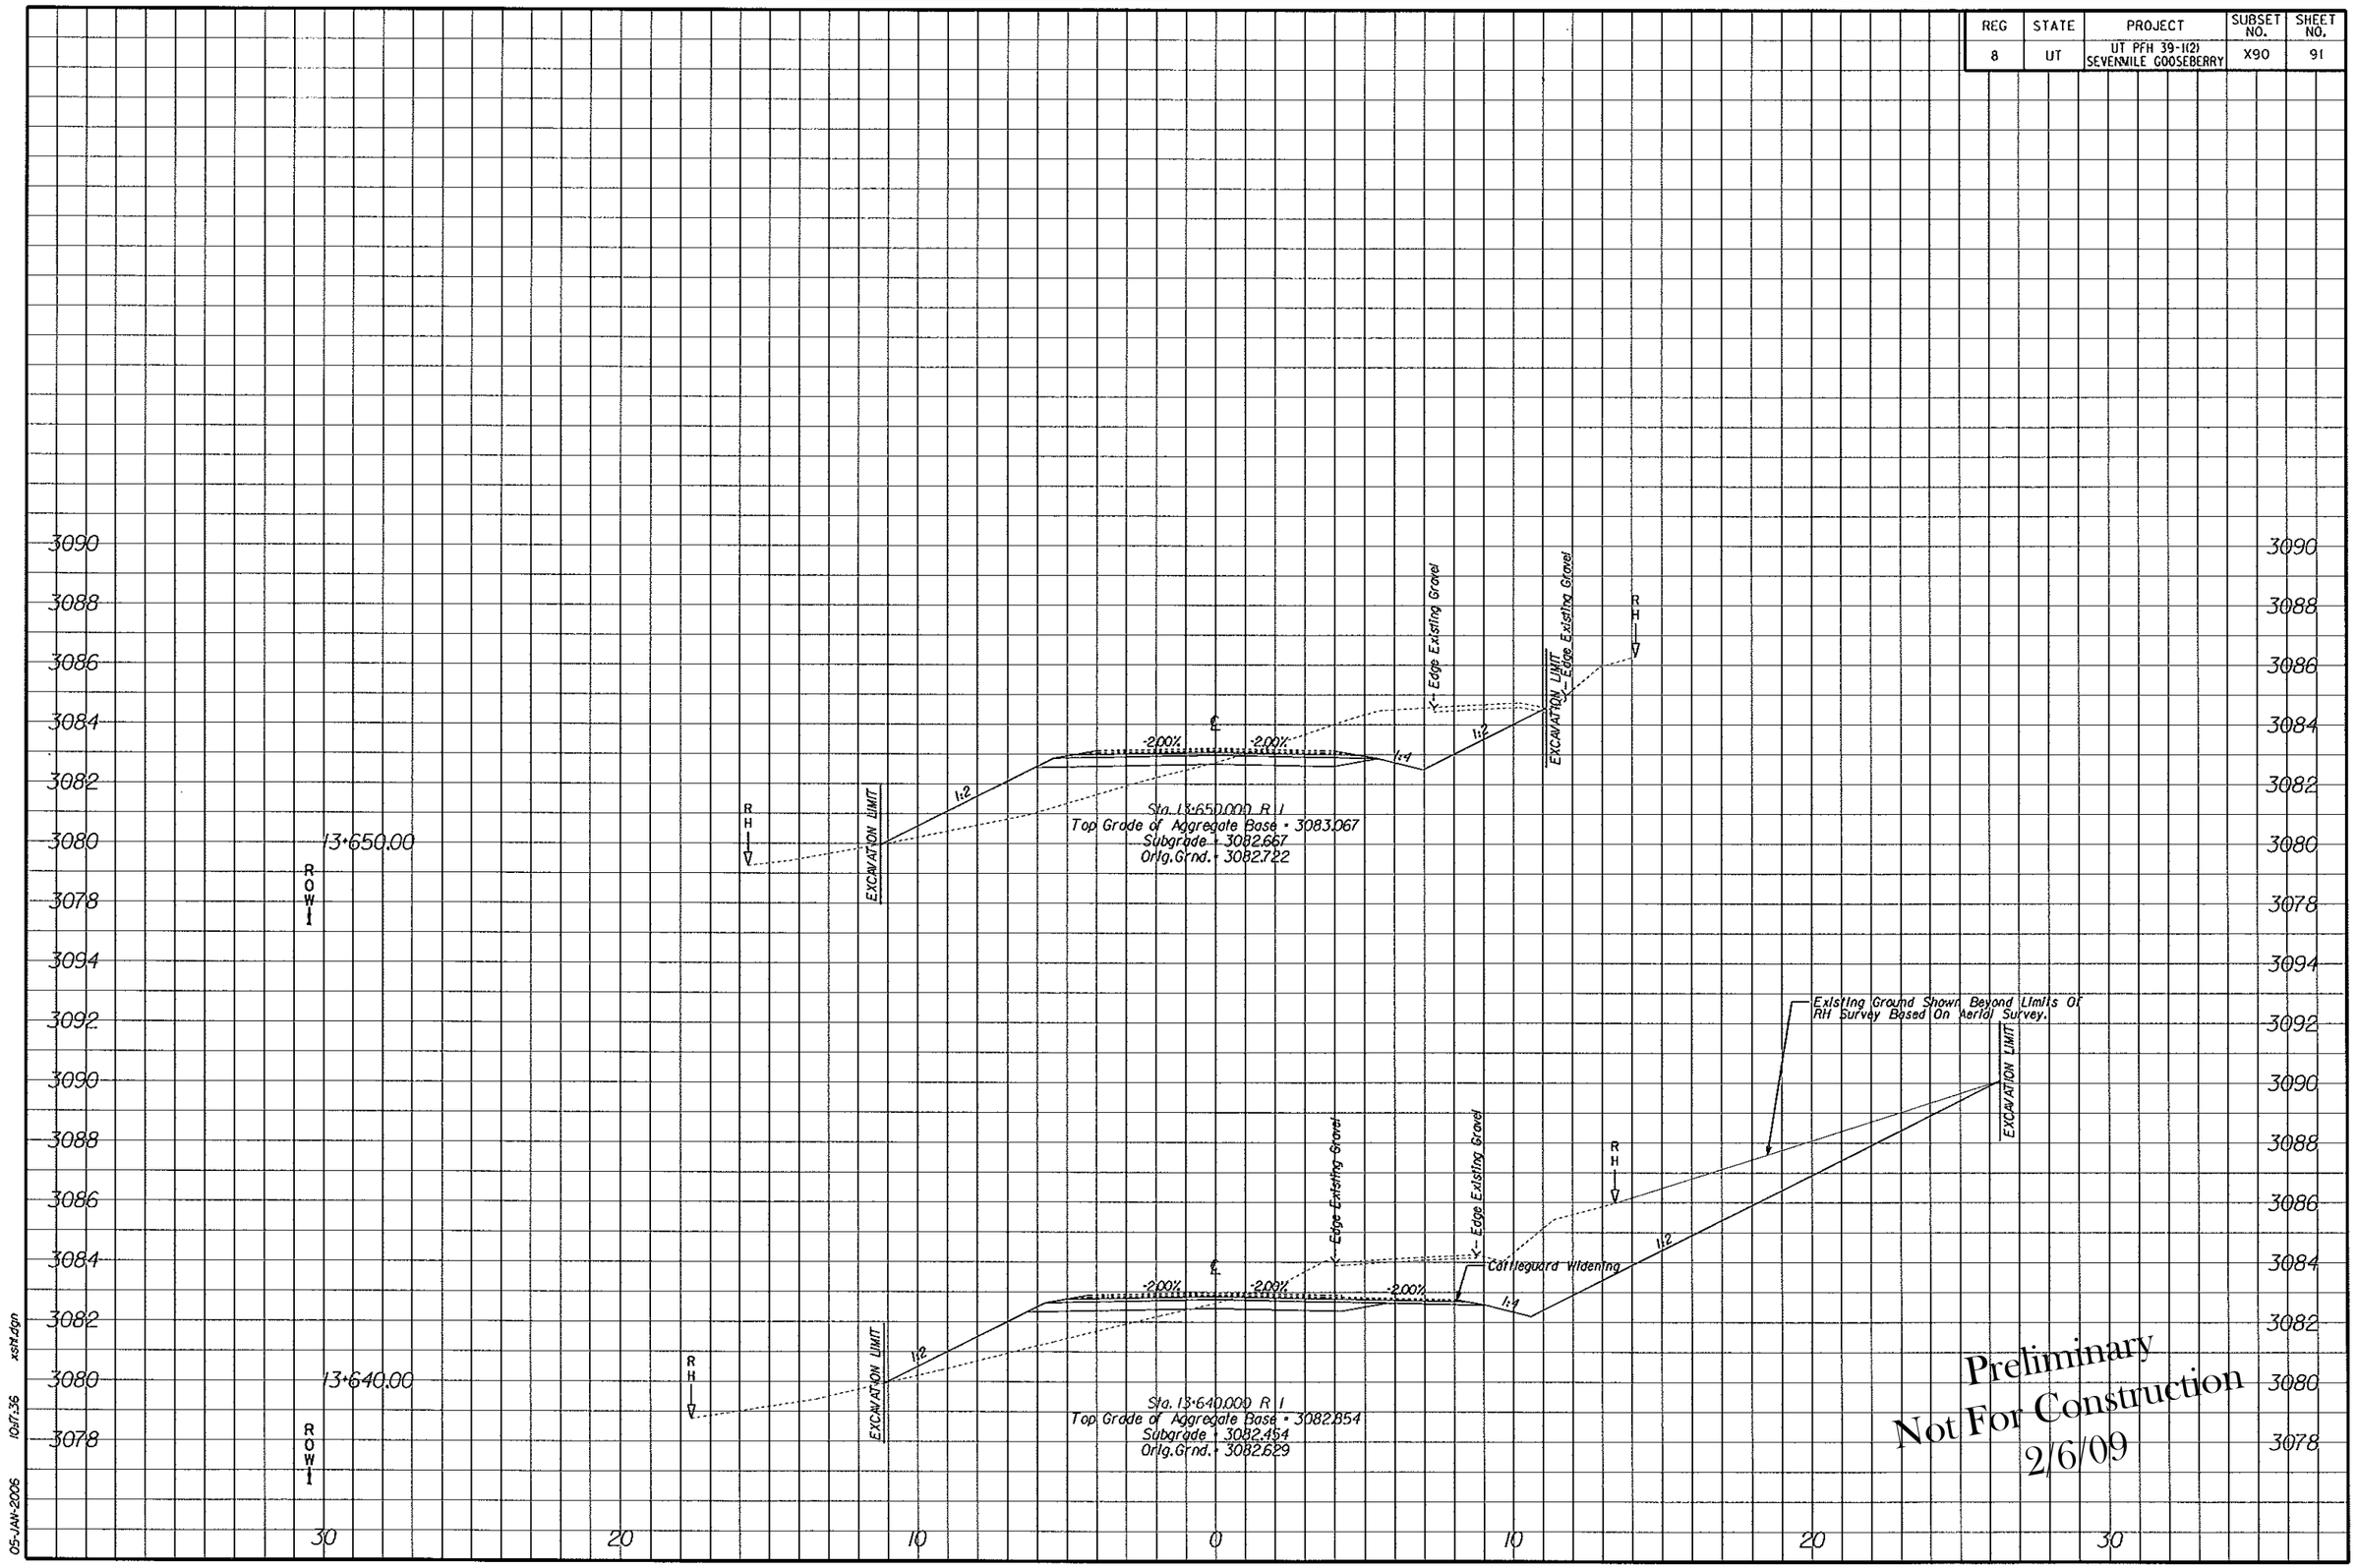

Preliminary
Not For Construction
2/6/09

05-JAN-2006 10:ft.36 xsht.dgn

REG	STATE	PROJECT	SUBSET NO.	SHEET NO.
8	UT	UT PFH 39-1(2) SEVENMILE GOOSEBERRY	X91	92

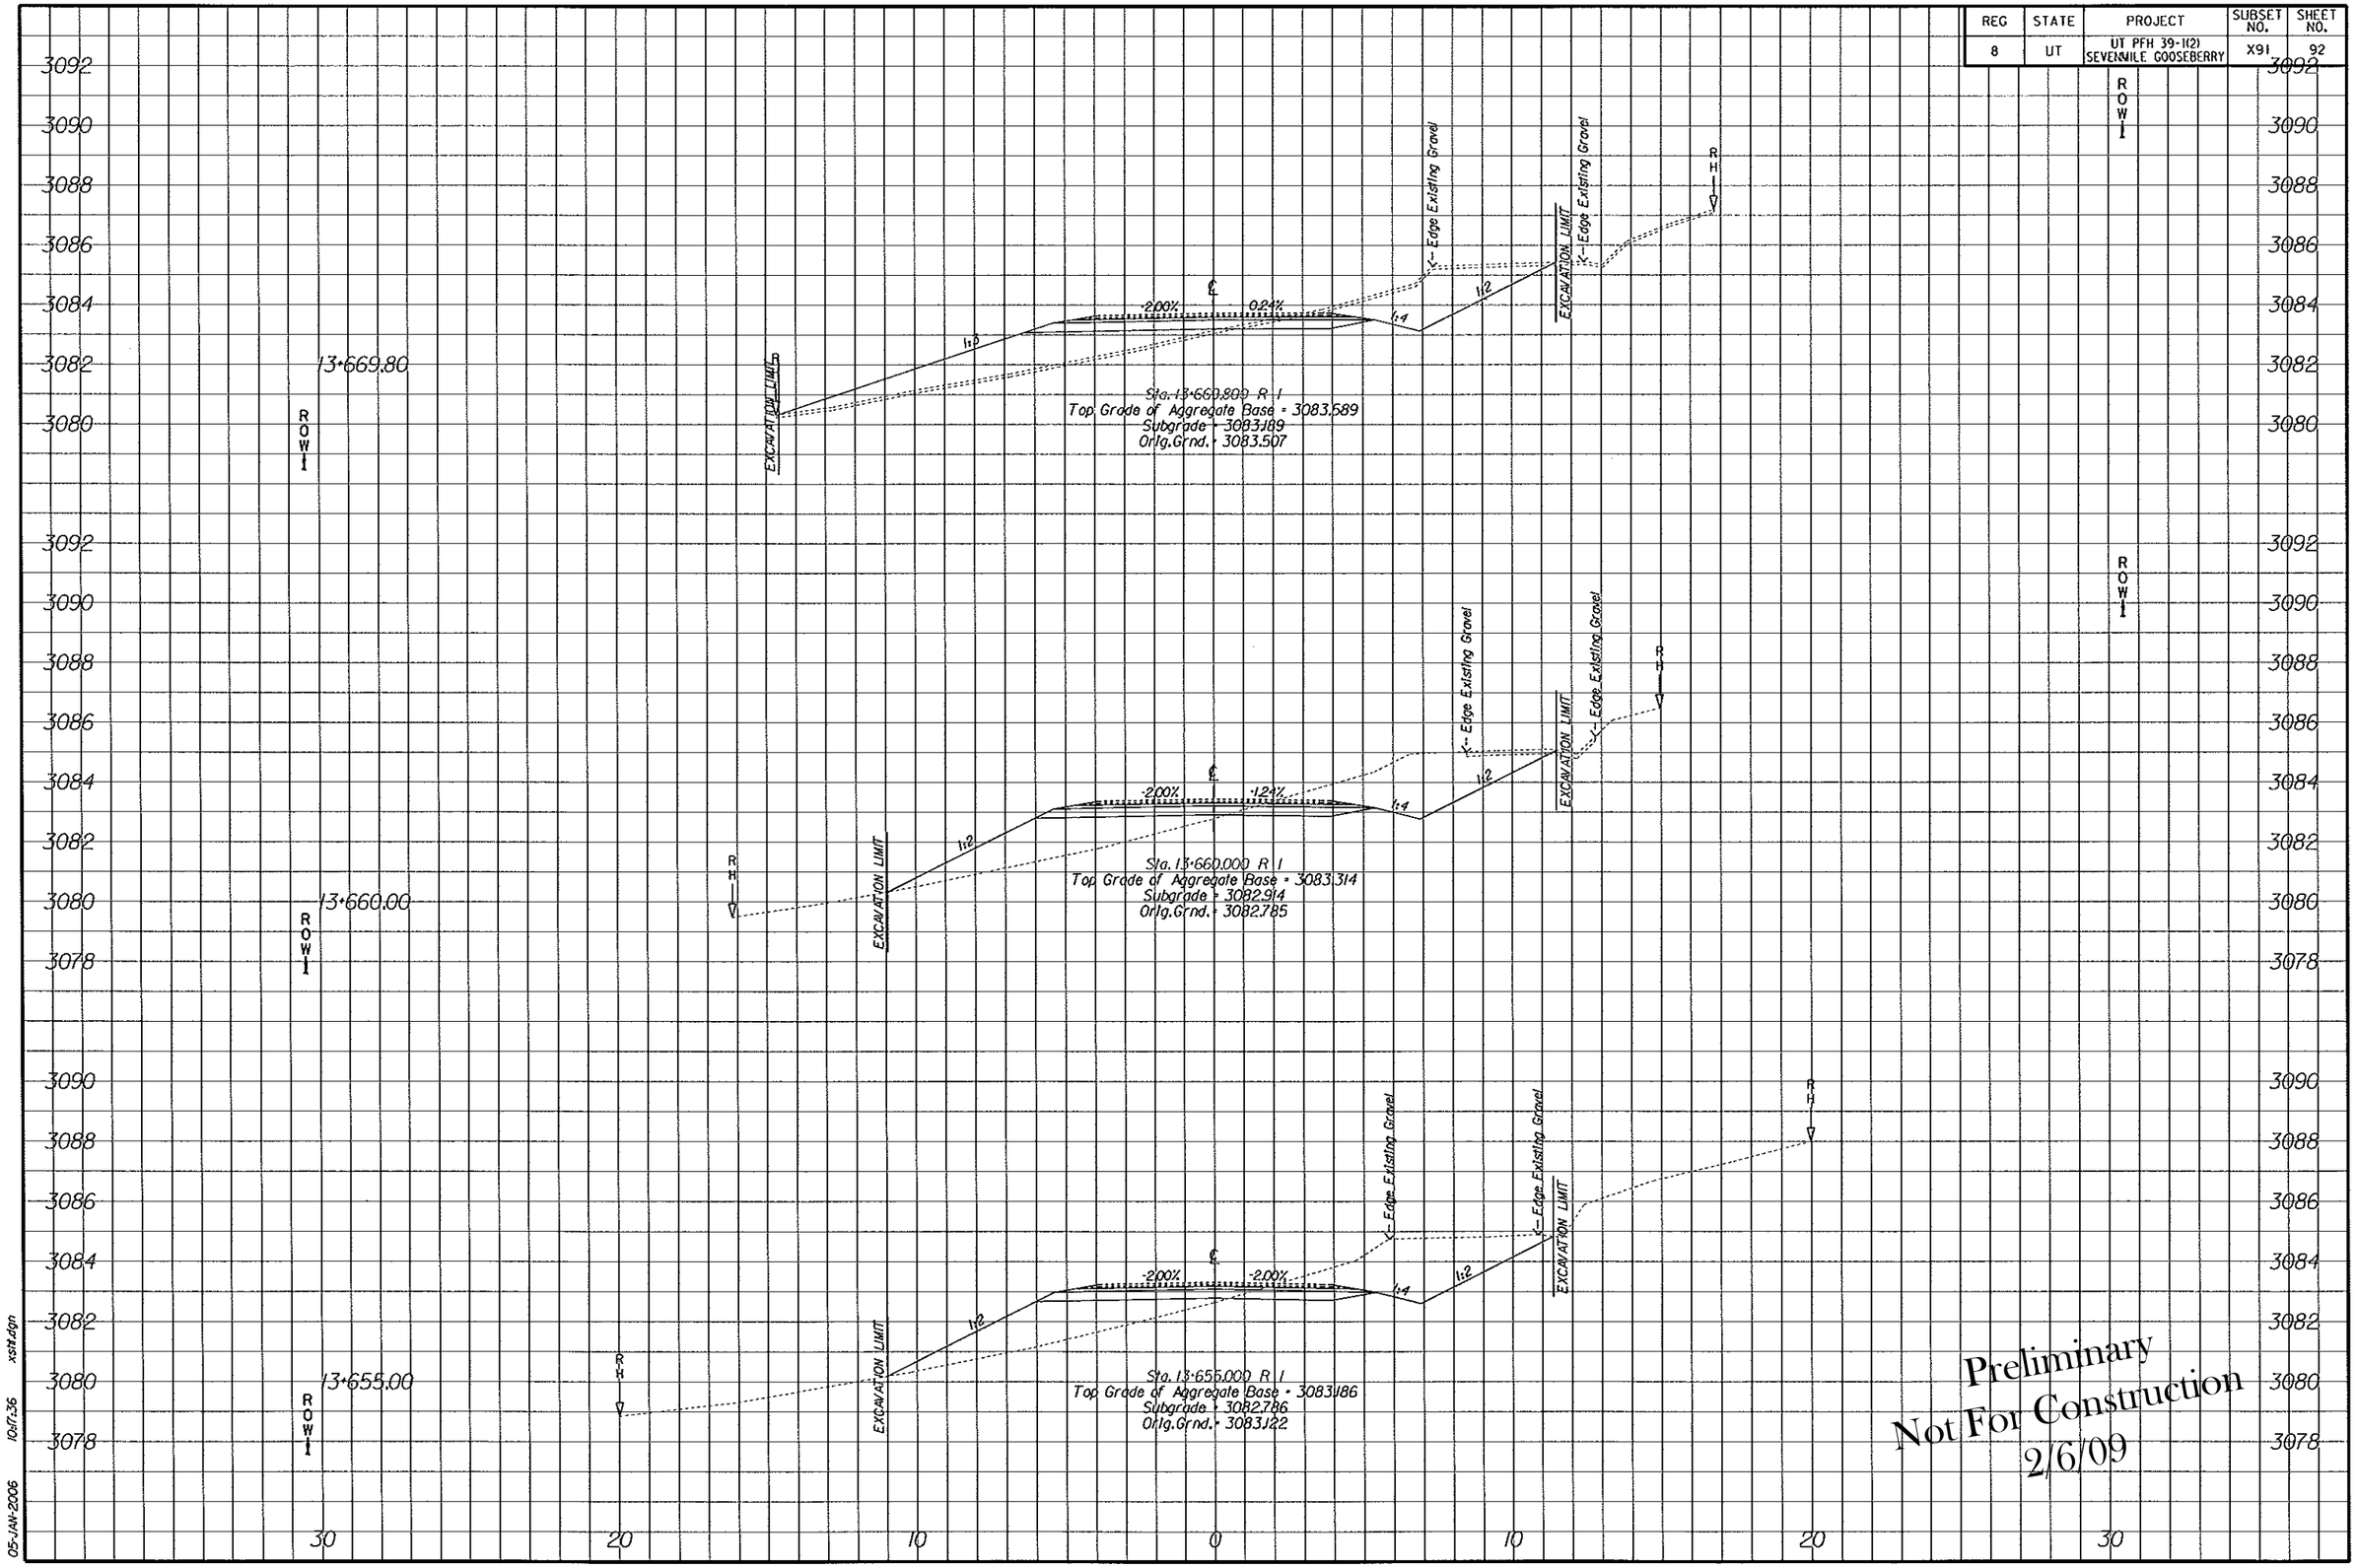

Preliminary
Not For Construction
2/6/09

xsht.dgn 10:17:36 05-JAN-2006

REG	STATE	PROJECT	SUBSET NO.	SHEET NO.
8	UT	UT PFH 39-1(2) SEVENMILE GOOSEBERRY	X92	93

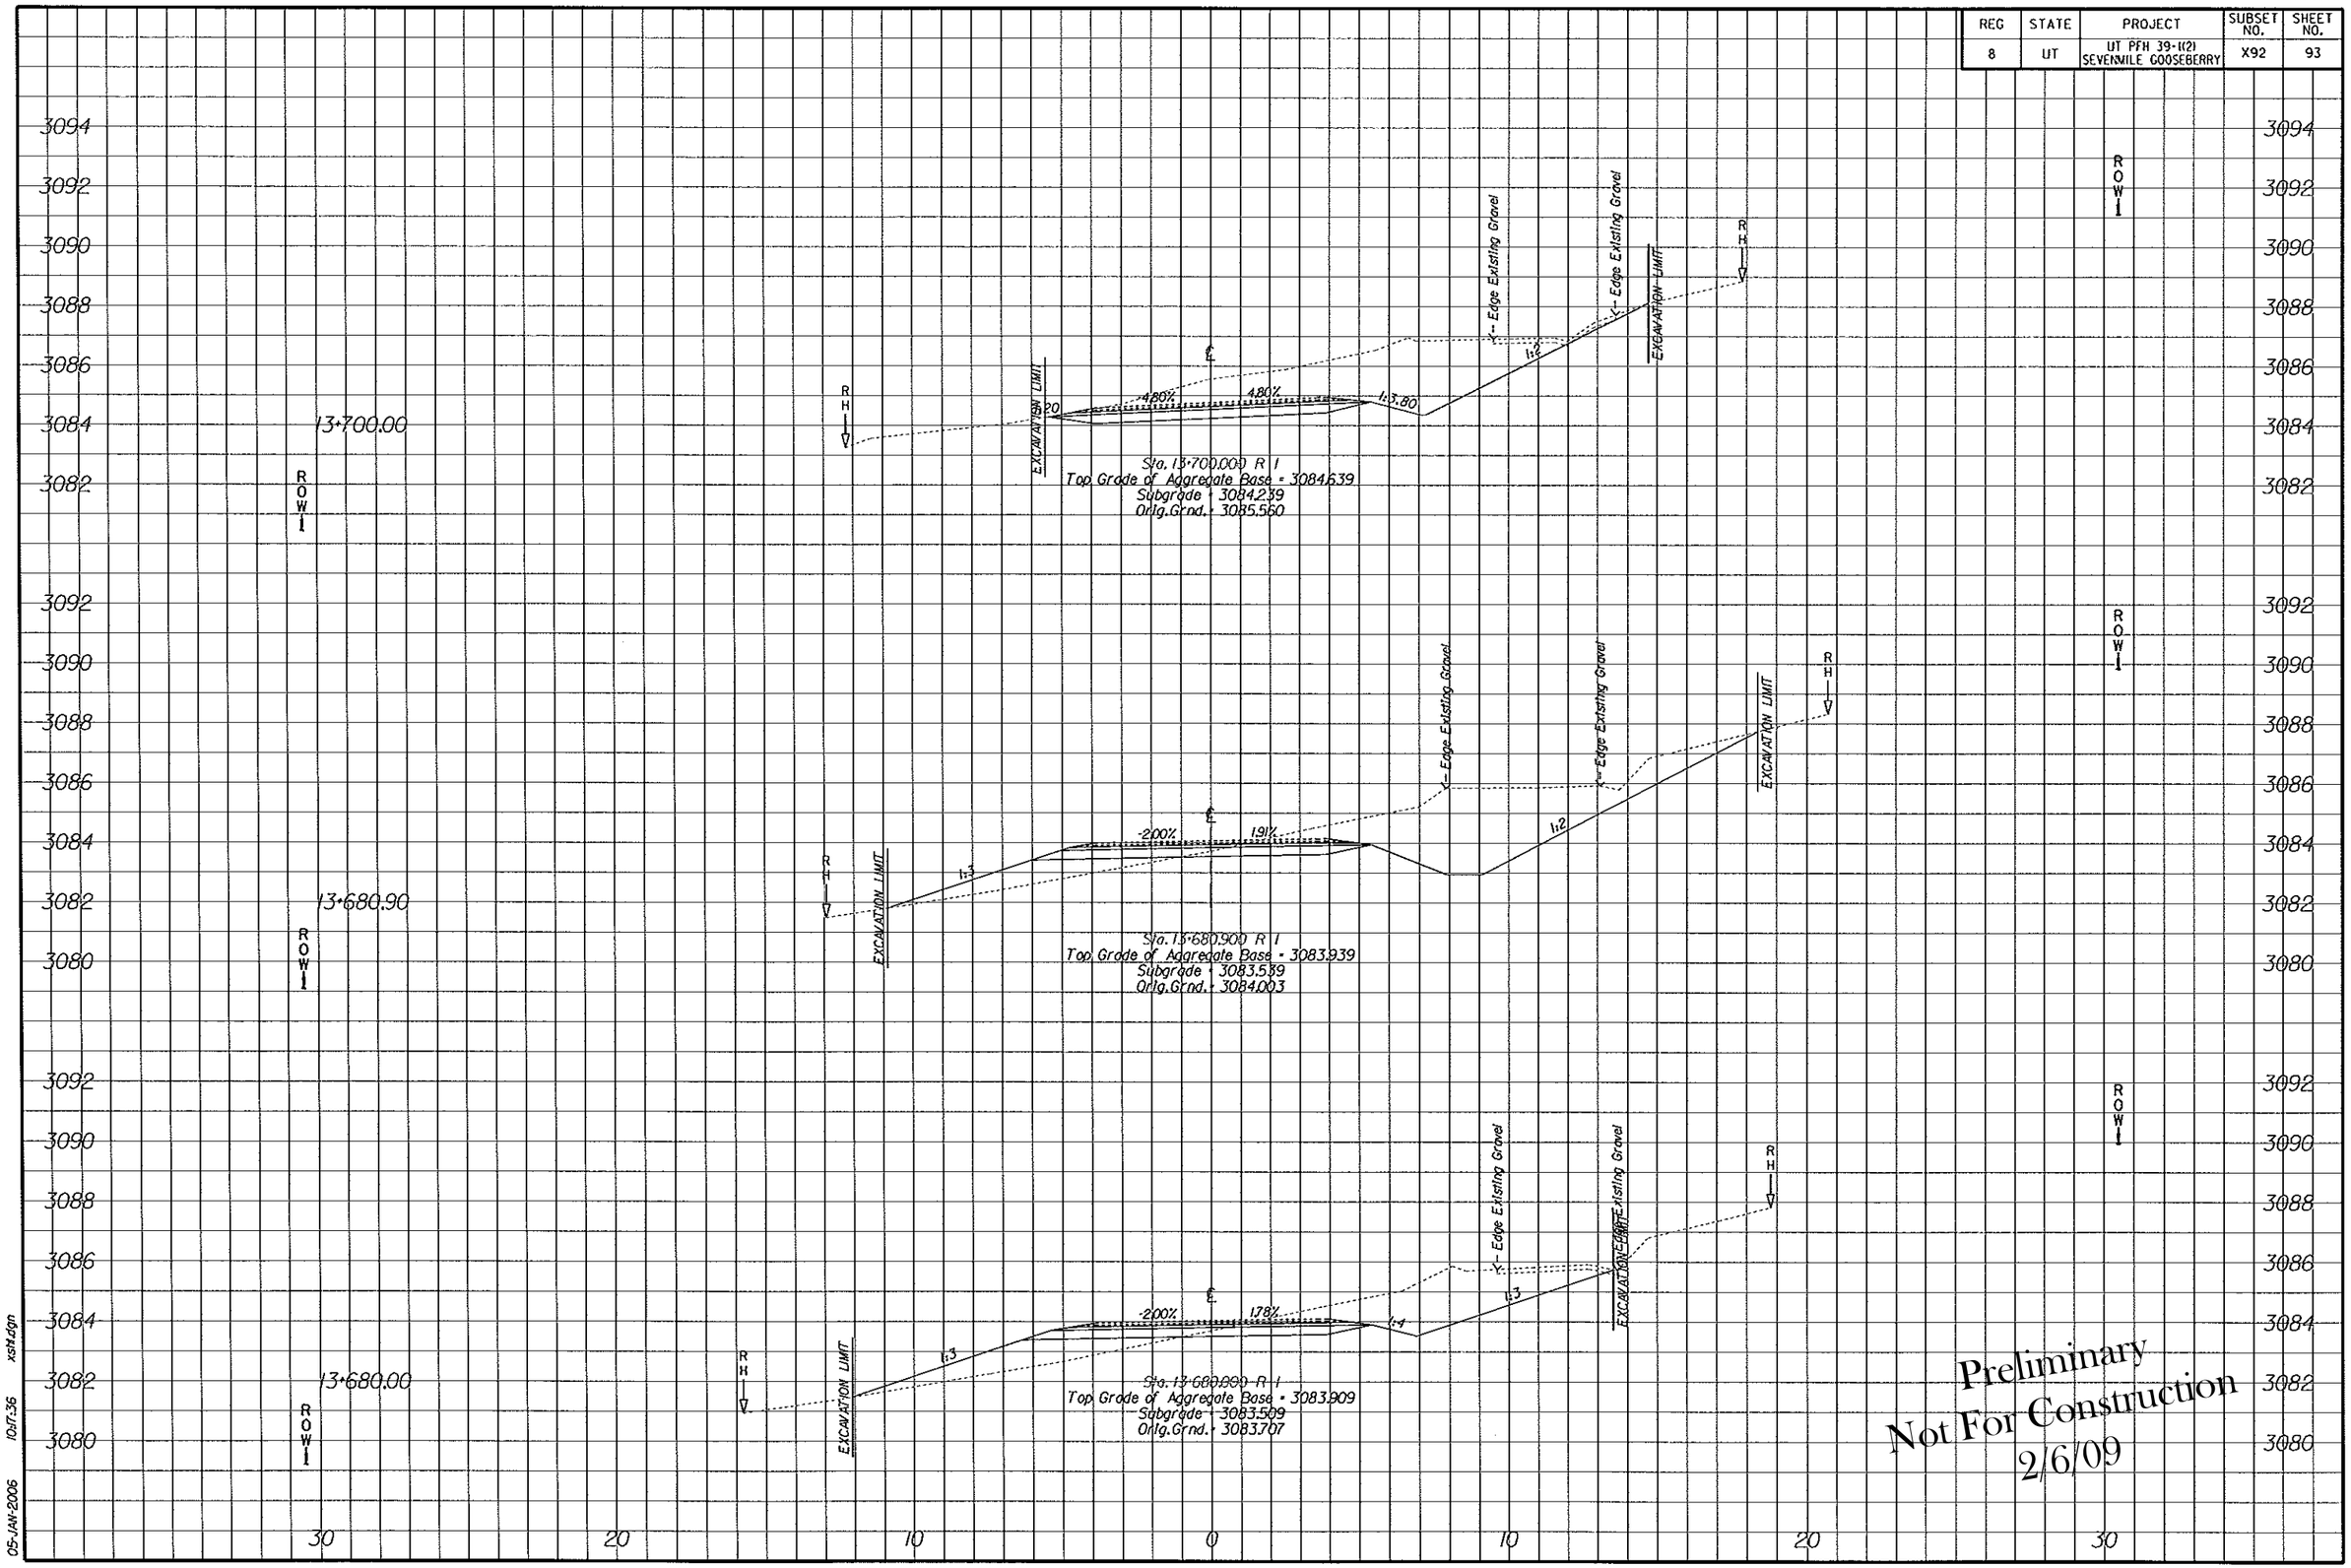

Preliminary
Not For Construction
2/6/09

05-JAN-2006 10:17:36 xsht.dgn

REG	STATE	PROJECT	SUBSET NO.	SHEET NO.
8	UT	UT PFH 39-1(2) SEVENMILE GOOSEBERRY	X93	94

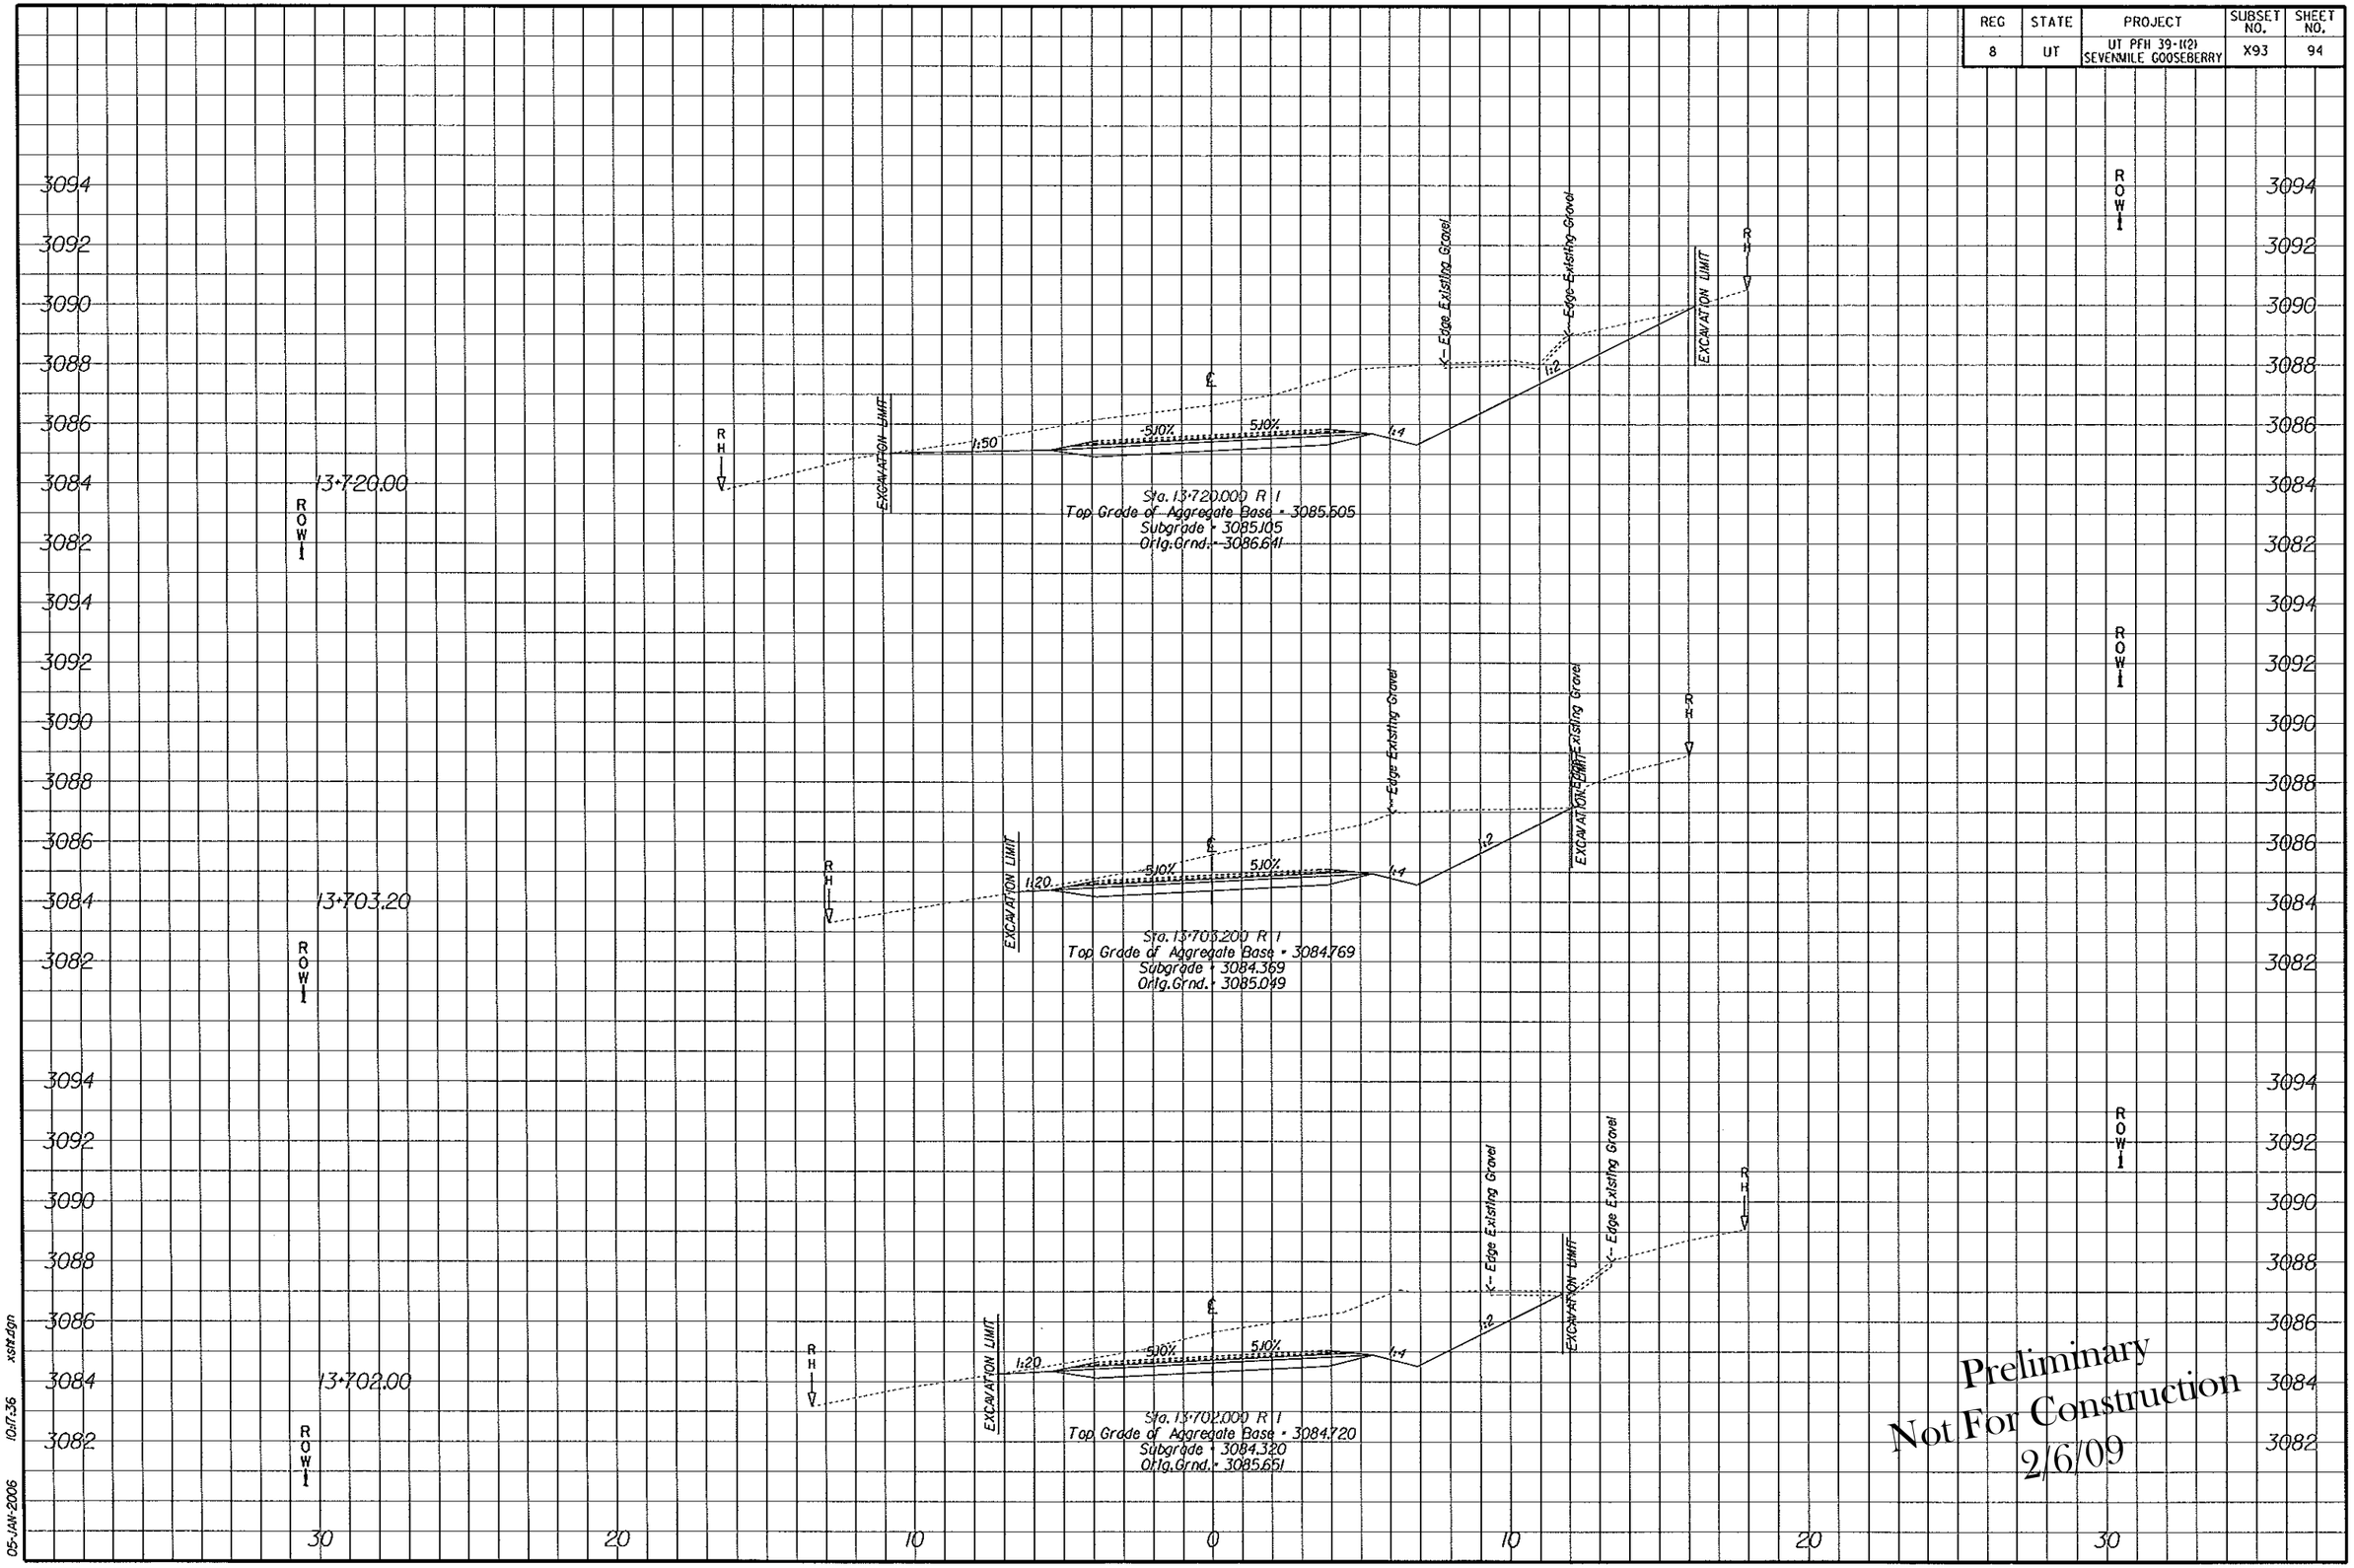

Preliminary
Not For Construction
2/6/09

05-JAN-2006 10:17:36 xsht.dgn

REG	STATE	PROJECT	SUBSET NO.	SHEET NO.
8	UT	UT PFH 39-1(2) SEVENMILE GOOSEBERRY	X94	95

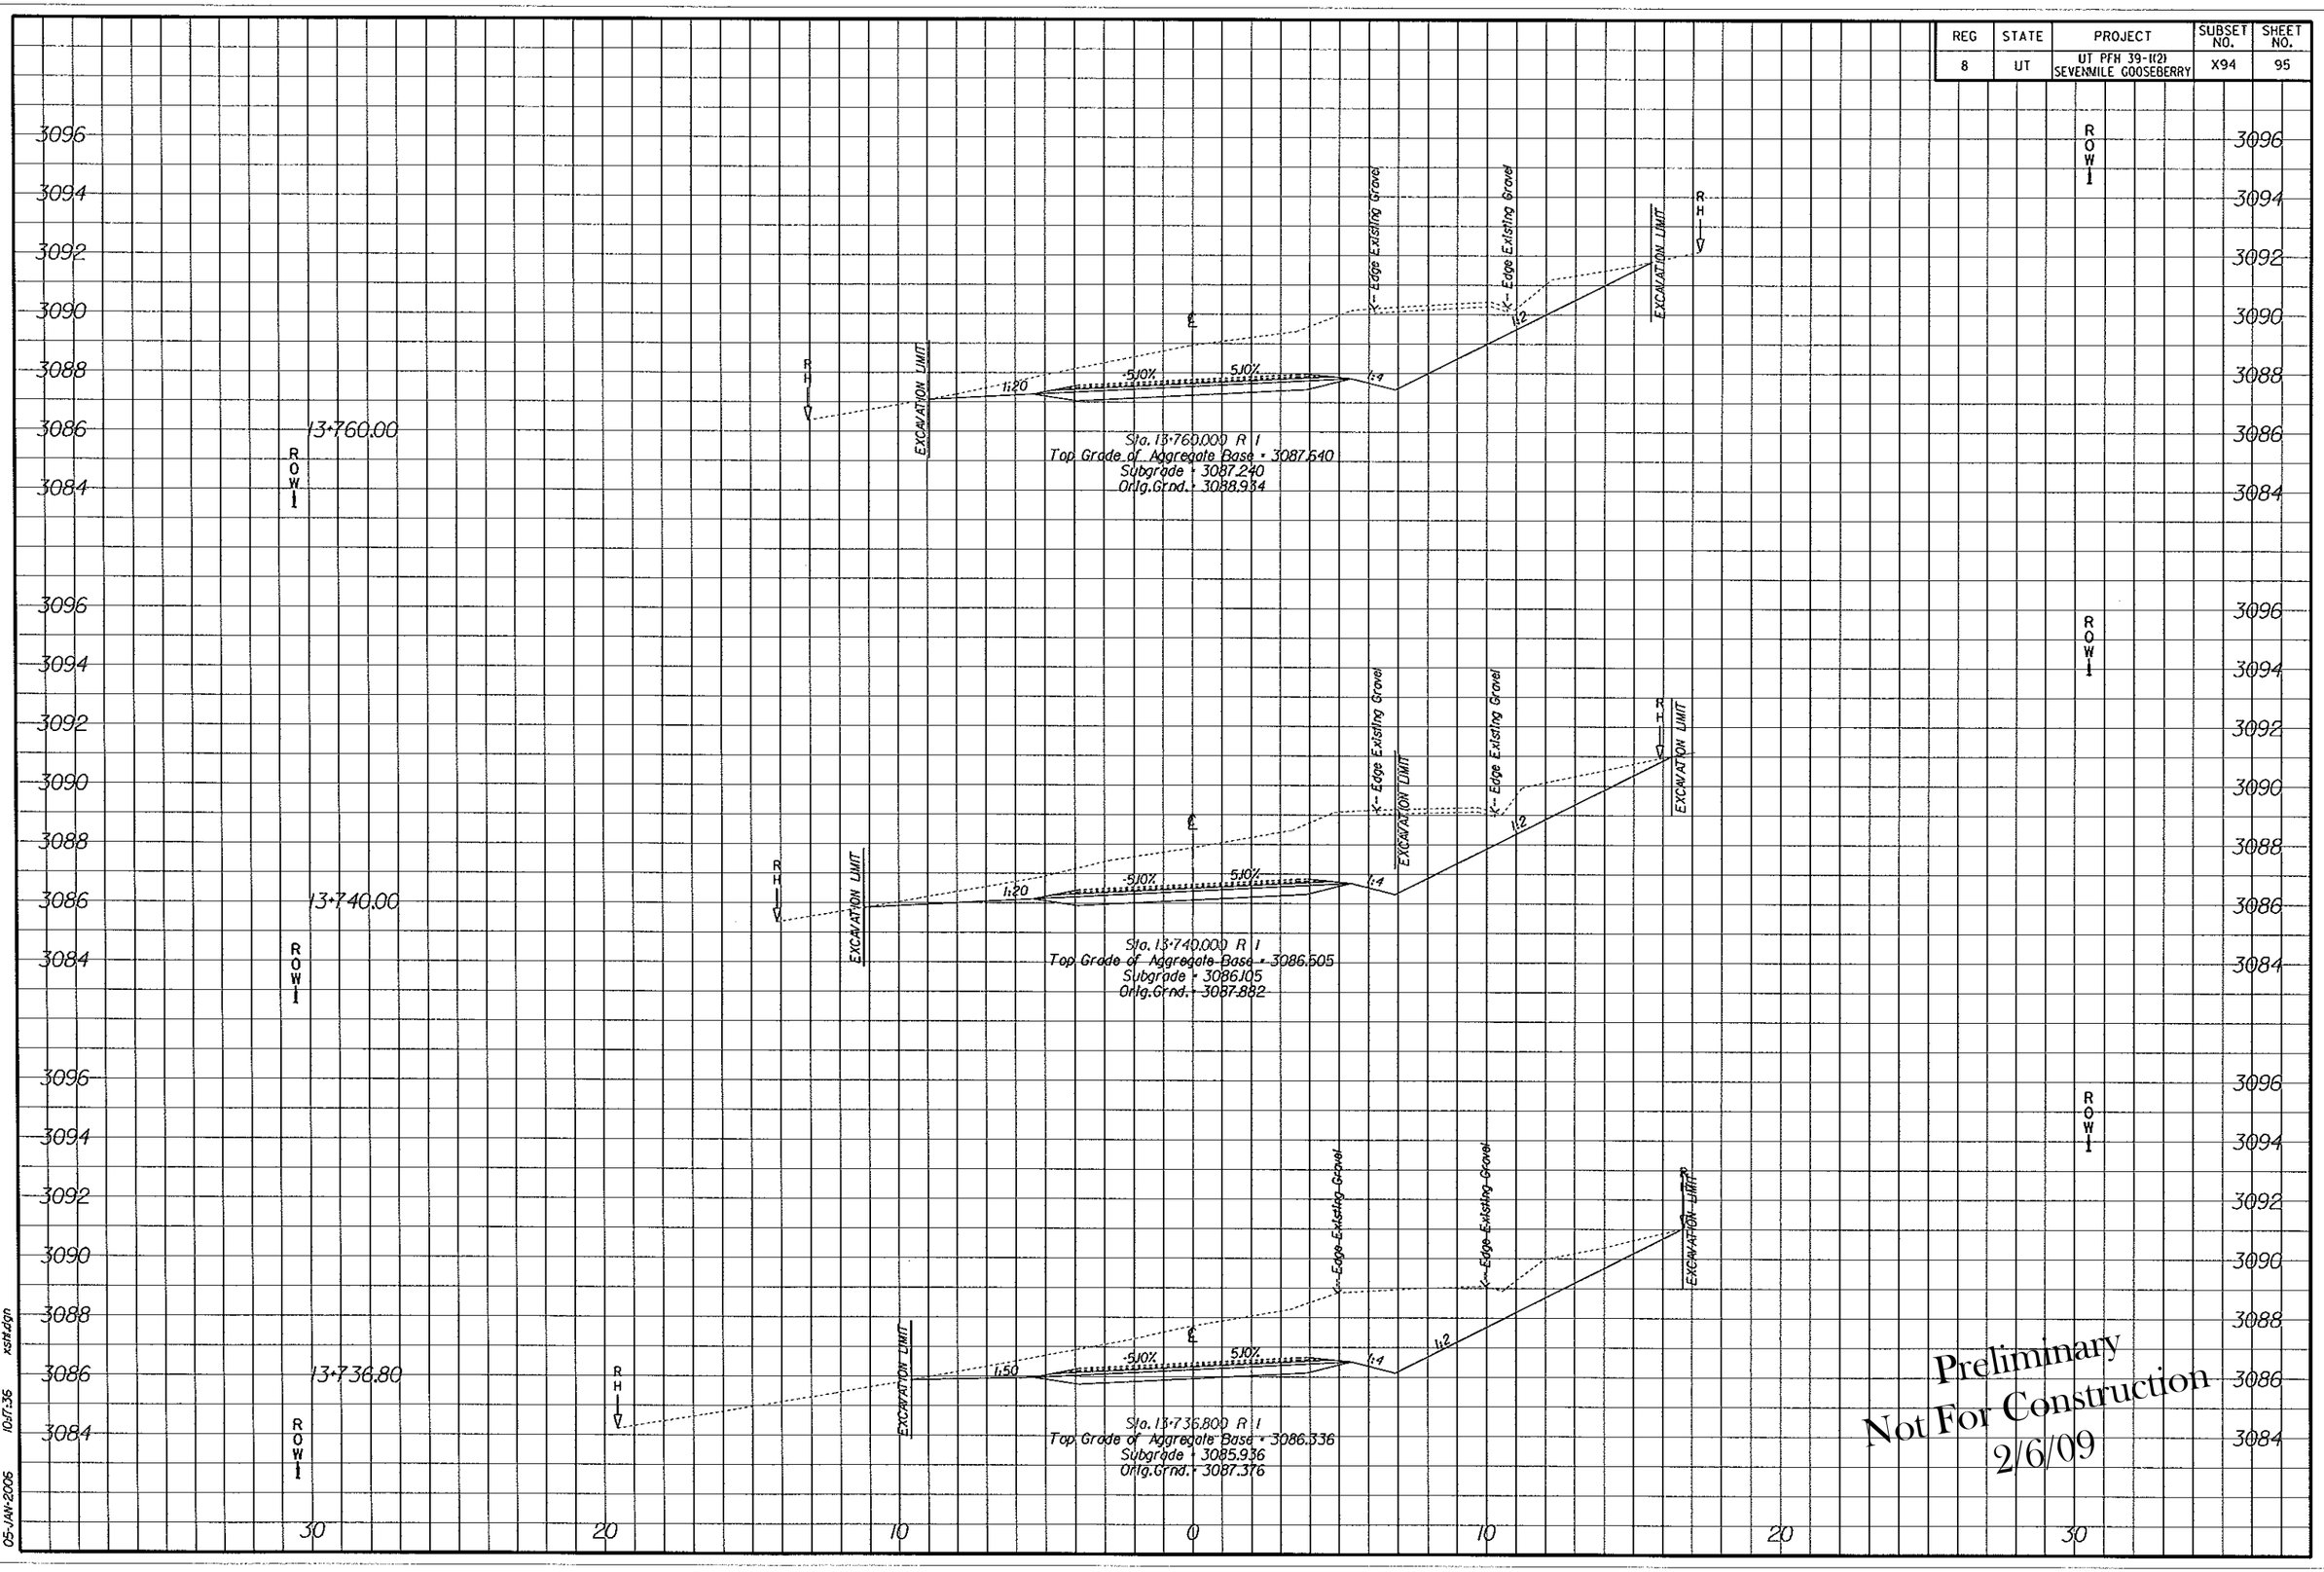

Preliminary
Not For Construction
2/6/09

05-JAN-2006 10:17:35 xsht.dgn